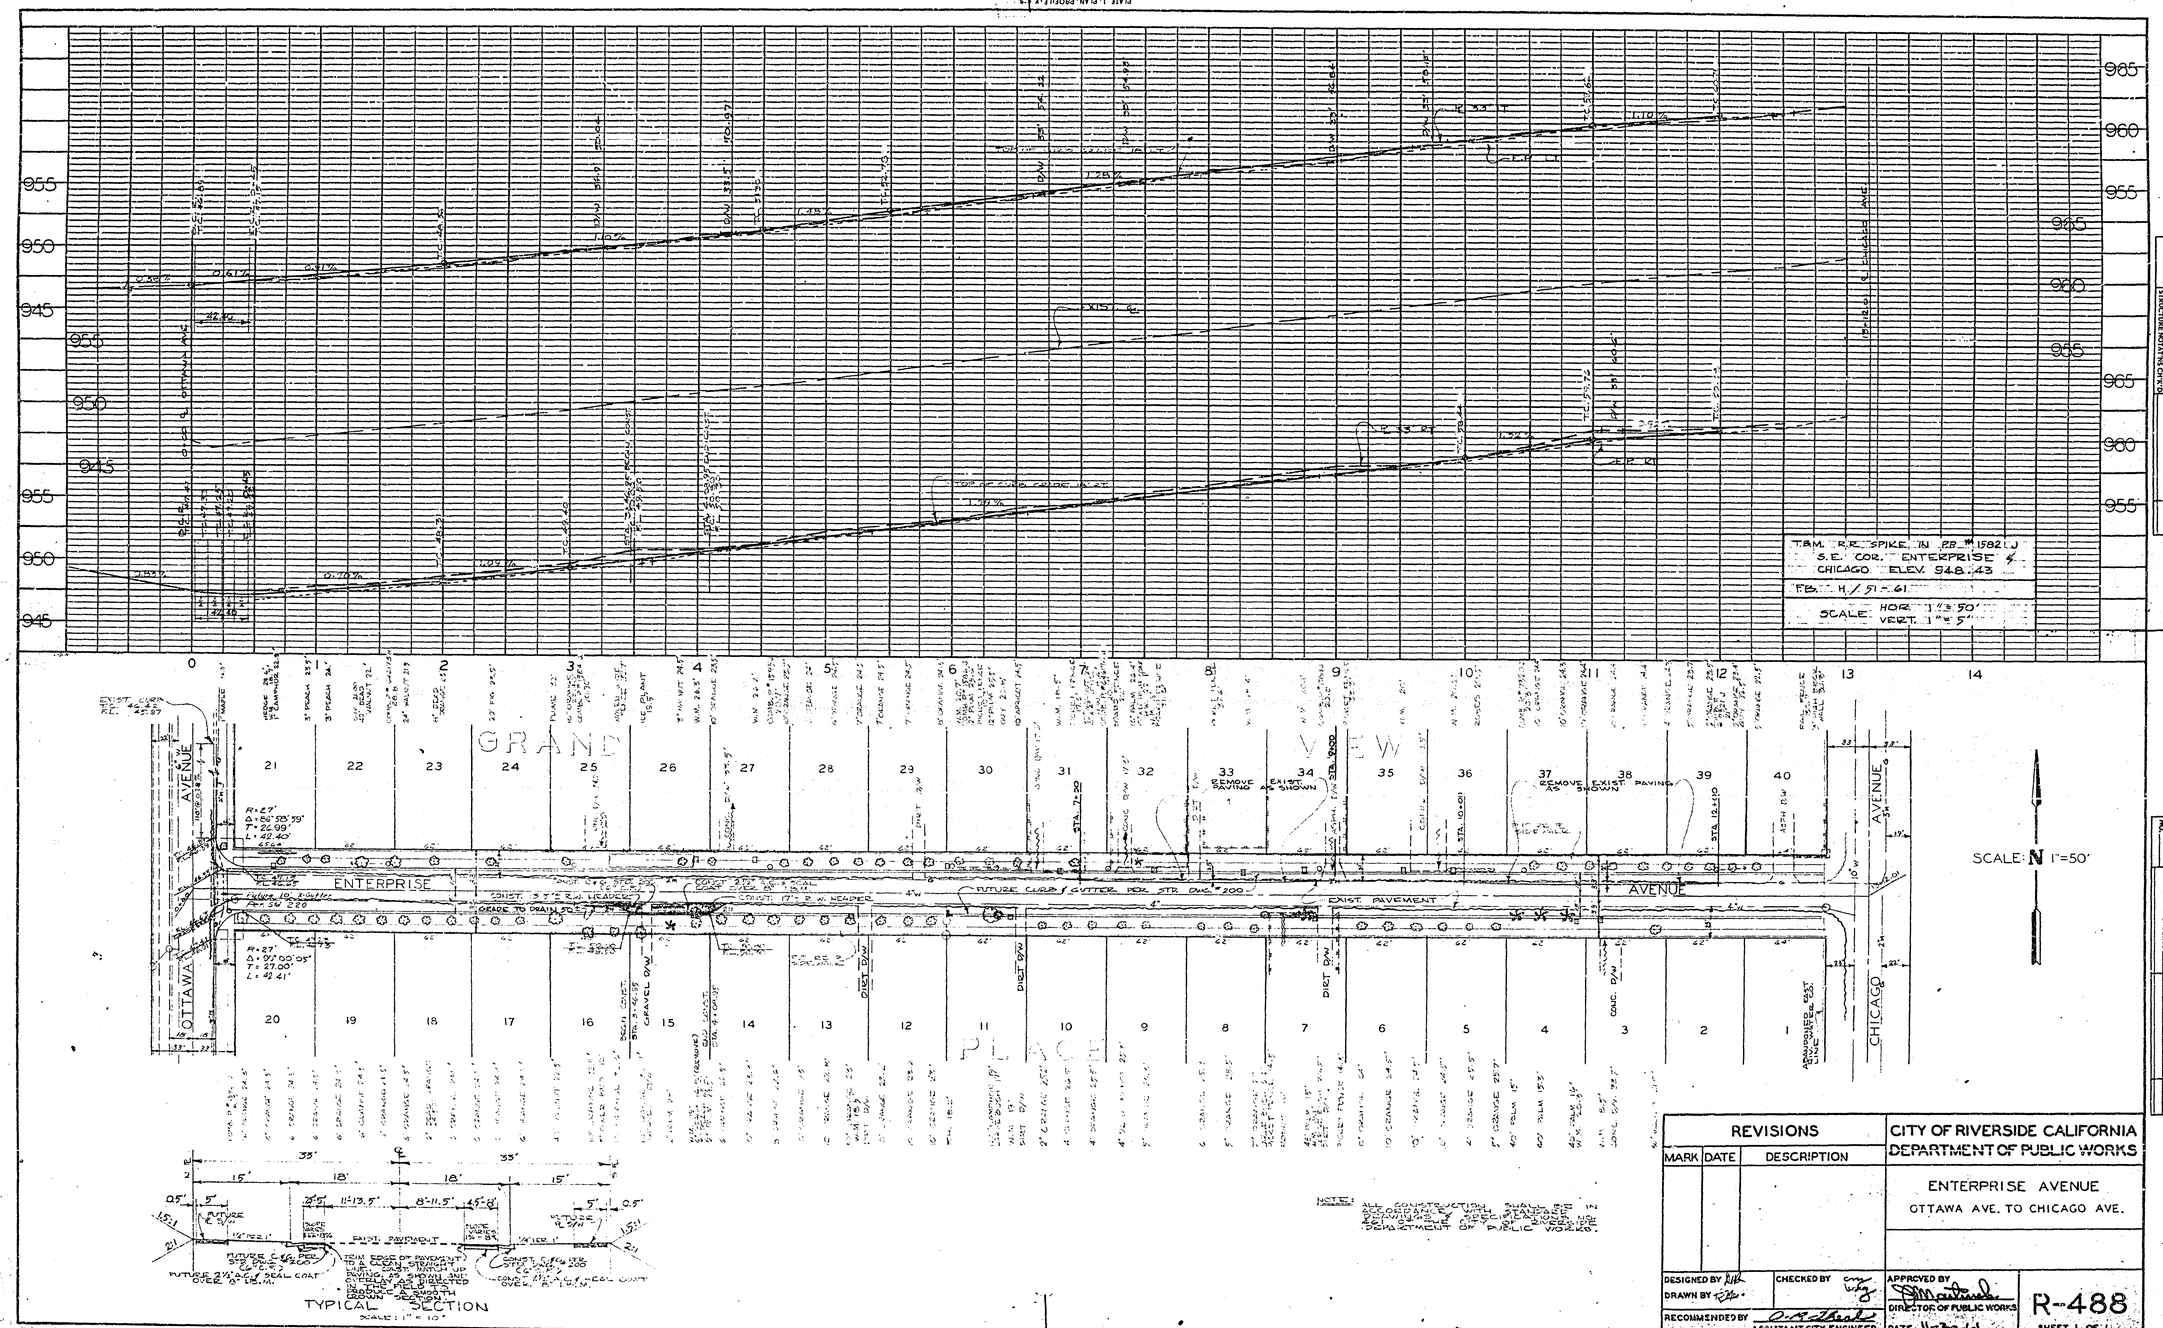

REVISIONS			CITY OF RIVERSIDE CALIFORNIA DEPARTMENT OF PUBLIC WORKS
MARK	DATE	DESCRIPTION	ENTERPRISE AVENUE OTTAWA AVE. TO CHICAGO AVE.
DESIGNED BY		CHECKED BY	APPROVED BY DIRECTOR OF PUBLIC WORKS
DRAWN BY			
RECOMMENDED BY	ASSISTANT CITY ENGINEER		DATE 11-30-61

R-488

SHEET 1 OF 1

PROFILE
NOTE BOOK NO. ___
SURVEYED
PLOTTED
GRADES CHECKED
B. M. & NOTED
STRUCTURE NOTATNS CH'K'D
BY
DATE

PLAN
NOTE BOOK NO. ___
SURVEYED
PLOTTED
ALIGNMENT CHECKED
RT. OF WAY CHECKED
BY
DATE

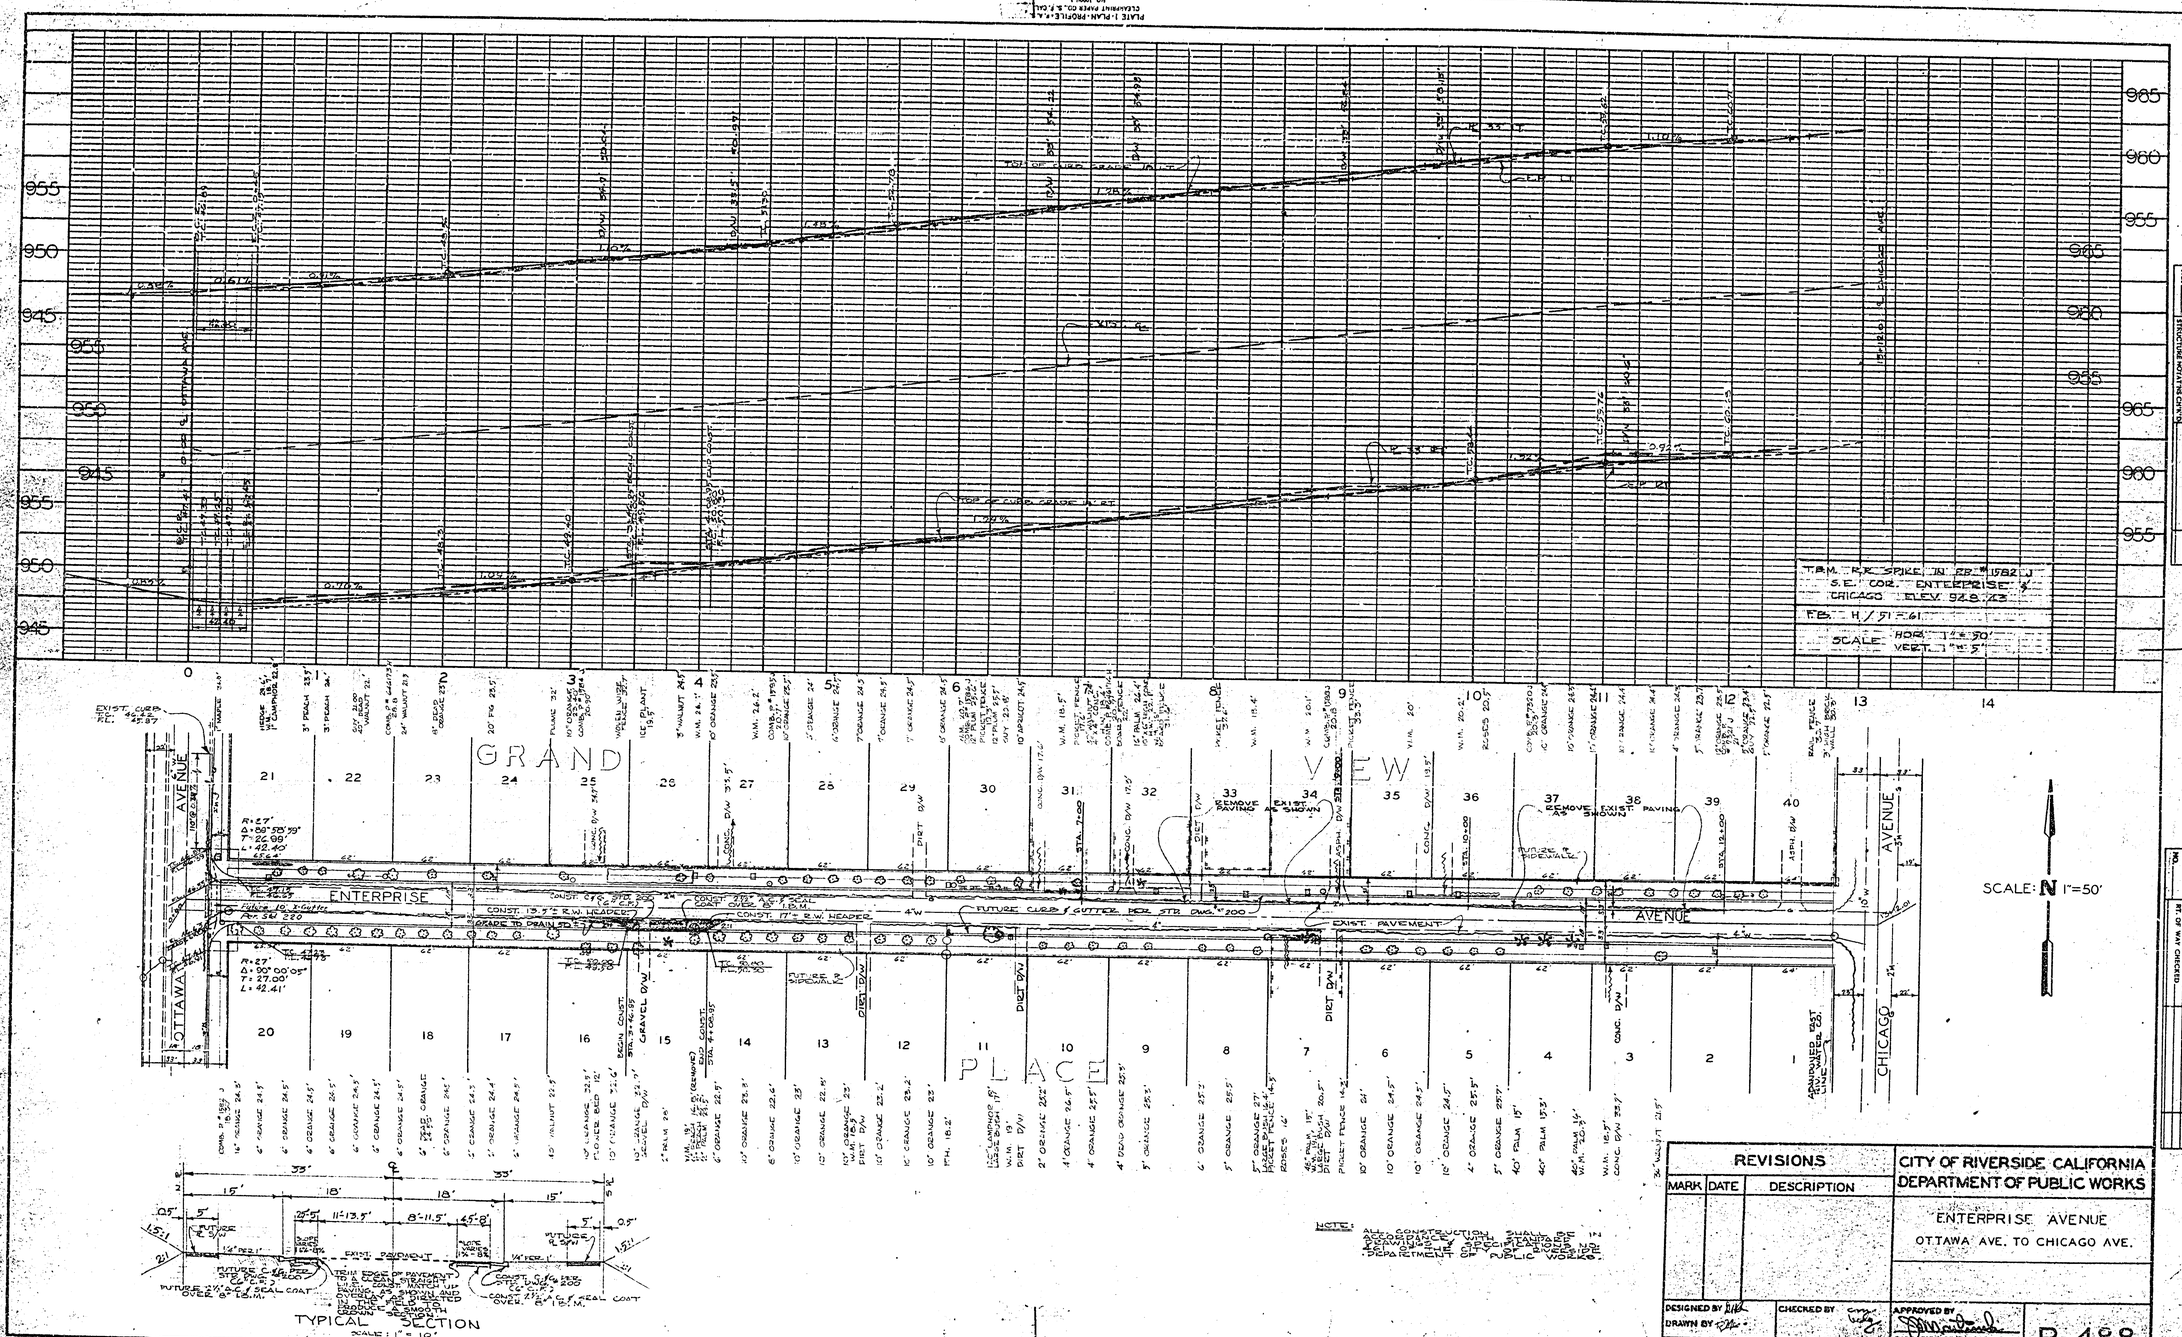

REVISIONS		
MARK	DATE	DESCRIPTION

CITY OF RIVERSIDE CALIFORNIA
DEPARTMENT OF PUBLIC WORKS

ENTERPRISE AVENUE
OTTAWA AVE. TO CHICAGO AVE.

DESIGNED BY
DRAWN BY
CHECKED BY
RECOMMENDED BY ASSISTANT CITY ENGINEER
APPROVED BY DIRECTOR OF PUBLIC WORKS
DATE 11-30-61

R-488
SHEET 1 OF 1

PROFILE
NOTE BOOK NO.
SURVEYED
PLOTTED
GRADES CHECKED
R.M.'S NOTED
STRUCTURE NOTATIONS CHK'D
BY
DATE

PLAN
NOTE BOOK NO.
SURVEYED
PLOTTED
ALIGNMENT CHECKED
RT. OF WAY CHECKED
BY
DATE