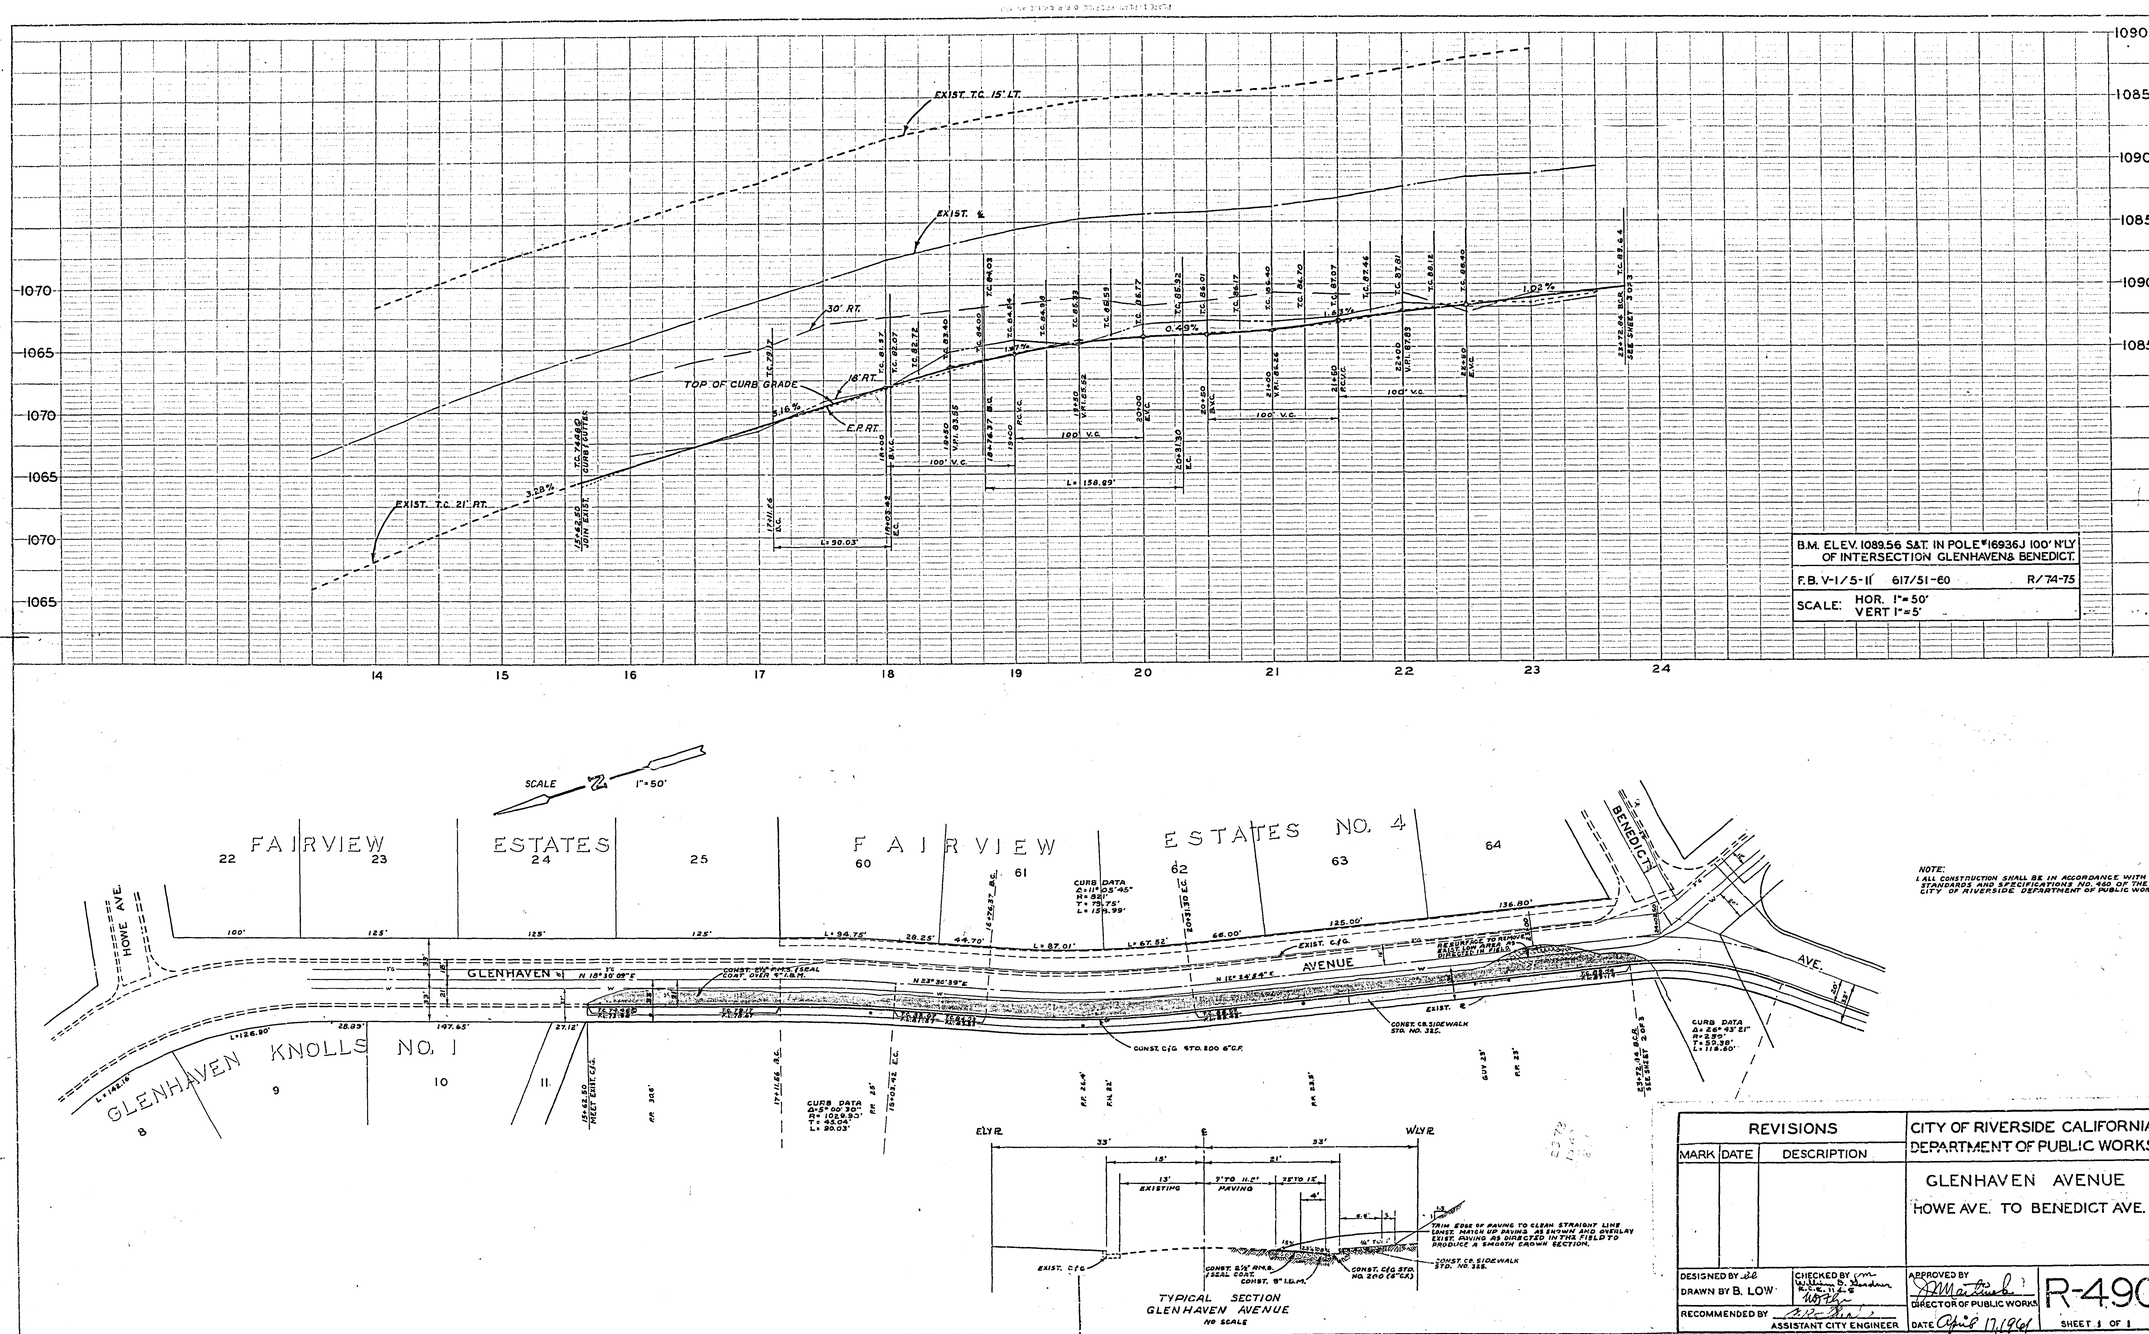

REVISIONS			CITY OF RIVERSIDE CALIFORNIA DEPARTMENT OF PUBLIC WORKS
MARK	DATE	DESCRIPTION	GLENHAVEN AVENUE HOWE AVE. TO BENEDICT AVE.

DESIGNED BY ee
DRAWN BY B. LOW
CHECKED BY
RECOMMENDED BY
ASSISTANT CITY ENGINEER
APPROVED BY
DIRECTOR OF PUBLIC WORKS
DATE April 17, 1961

R-490

SHEET 1 OF 1