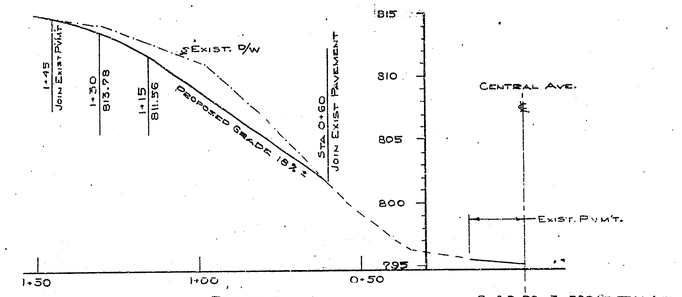

PROFILE

SCALES: HORIZ. 1" = 20'
VERT. 1" = 5'

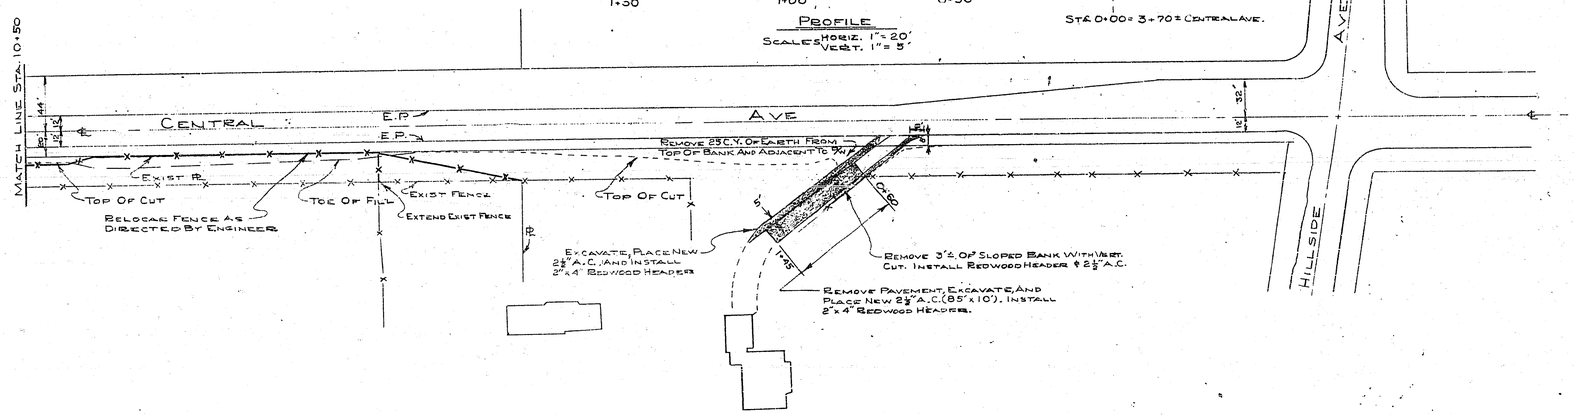

NOTES:

1. THE CONTRACTOR SHALL COMPLY WITH ALL APPLICABLE PORTIONS OF STANDARD SPEC. NO. 461, INCLUDING THE REQUIREMENTS FOR INSURANCE AND BONDS (1-16-61 AND 1-17)
2. THE CONTRACTOR WILL BE ALLOWED 15 CALENDAR DAYS AFTER NOTICE TO BEGIN IS GIVEN BY THE CITY ENGINEER, TO COMPLETE THIS PROJECT.
3. LIQUIDATED DAMAGES SHALL BE IN THE AMOUNT OF $15 PER DAY.
4. EXISTING FENCE POSTS ARE SET IN CONCRETE.
5. FENCE POST SHALL NOT BE RESET IN CONCRETE. BUT CONTRACTOR MAY ELECT TO RELOCATE THE EXISTING CONCRETE BASE WITH THE FENCE POST.

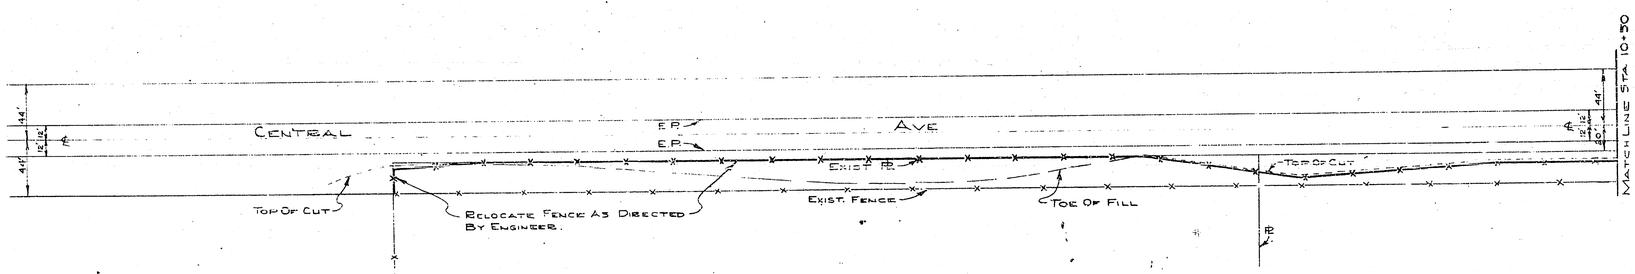

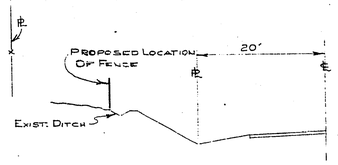

TYPICAL CUT SECTION

NO SCALE

FENCE TO FOLLOW TOP OF CUT.

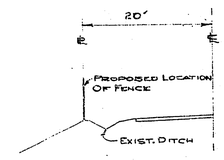

TYPICAL FILL SECTION

NO SCALE

FENCE TO BE ON ℄ OR IN A STRAIGHT LINE ON SLOPE, AS DIRECTED BY ENGINEER.

SCALE N 1" = 50'

APPROXIMATE QUANTITIES

2½" A.C.	1706 S.F.
EXCAVATION	70 C.Y.
2"x4" REDWOOD HEADER	265 L.F.
FENCE RELOCATION	1330 L.F.

APPROVED BY

PROPERTY OWNER

DATE

REVISIONS		
MARK	DATE	DESCRIPTION

DESIGNED BY D.B.
DRAWN BY A.F.W.
CHECKED BY DAP
SUBMITTED BY
PARK DEPT. TRAFFIC DIV.
RECOMMENDED BY
DATE 2-21-63

CITY OF RIVERSIDE, CALIFORNIA
DEPARTMENT OF PUBLIC WORKS

CENTRAL AVE.
WEST OF HILLSIDE AVE.

FENCE RELOCATION AND DRIVEWAY RECONSTRUCTION

PROJ. NO. 3055

R-515A

SHEET 1 OF 1