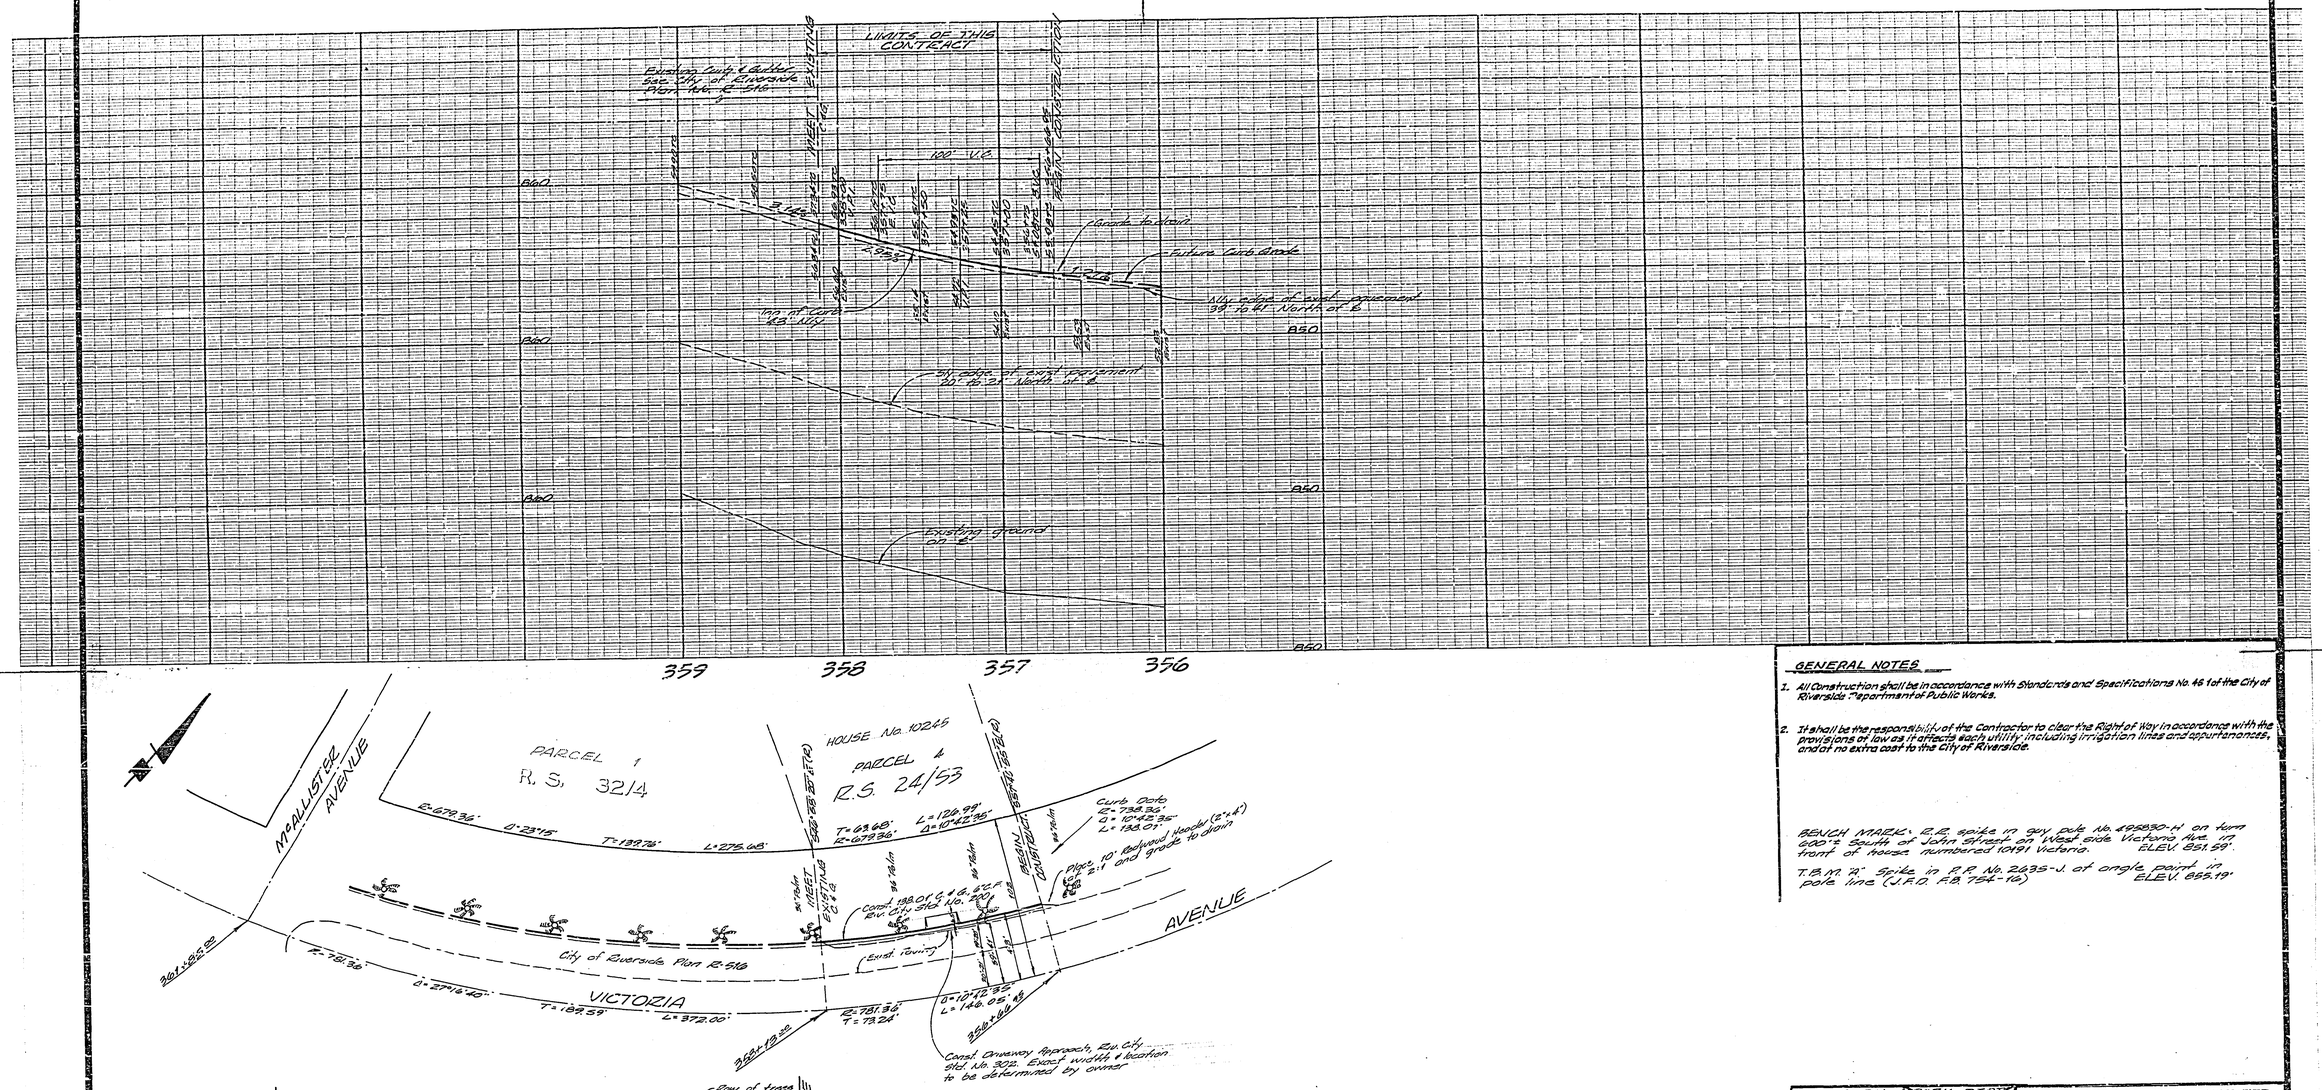

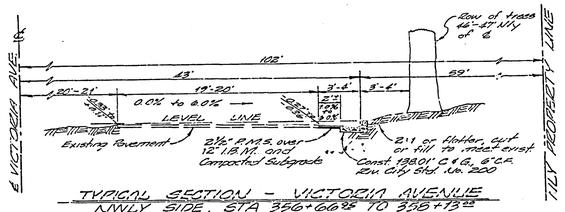

TYPICAL SECTION - VICTORIA AVENUE
NWLY SIDE, STA 356+66.95 TO 358+13.00
RIVERSIDE CITY PLAN R-516 No scale

NOTE:
Trim edge of existing paving to clean straight line 2' from lip of gutter (4' from curb face). Place match-up paving as shown and overlay existing paving as directed in the field to produce a smooth crown section.

GENERAL NOTES

1. All Construction shall be in accordance with Standards and Specifications No. 46 1 of the City of Riverside Department of Public Works.

2. It shall be the responsibility of the Contractor to clear the Right of Way in accordance with the provisions of law as it affects each utility including irrigation lines and appurtenances, and at no extra cost to the City of Riverside.

BENCH MARK: R.R. spike in guy pole No. 495830-H on turn 600'± South of John Street on West side Victoria Ave. in front of house numbered 10191 Victoria. ELEV. 851.59'.

T.B.M. "A" Spike in P.P. No. 2635-J. of angle point in pole line (J.F.D. F.B. 754-16) ELEV. 855.19'

TRAFFIC DIV.	PARK DEPT.
Approved 10/21/63 Date	Approved Date

J. F. DAVIDSON-CIVIL ENGINEER
R.E. NO. 862
RIVERSIDE, CALIFORNIA
APPROVED BY J. F. Davidson DATE 10-9-63

REVISIONS

MARK	DATE	DESCRIPTION

CITY OF RIVERSIDE, CALIFORNIA
DEPARTMENT OF PUBLIC WORKS

STREET PLAN & PROFILE
VICTORIA AVENUE
STA 356+66.95 to 358+13.00

HORIZ. SCALE 1" = 40' VERT. SCALE 1" = 4'

DESIGNED BY
DRAWN BY
CHECKED BY Ron Wdg
RECOMMENDED BY A. R. Thiel ASSISTANT CITY ENGINEER

APPROVED BY [signature] Director of Public Works
DATE 10-28-63

NO. R-516-A
SHEET 1 OF 1

2723