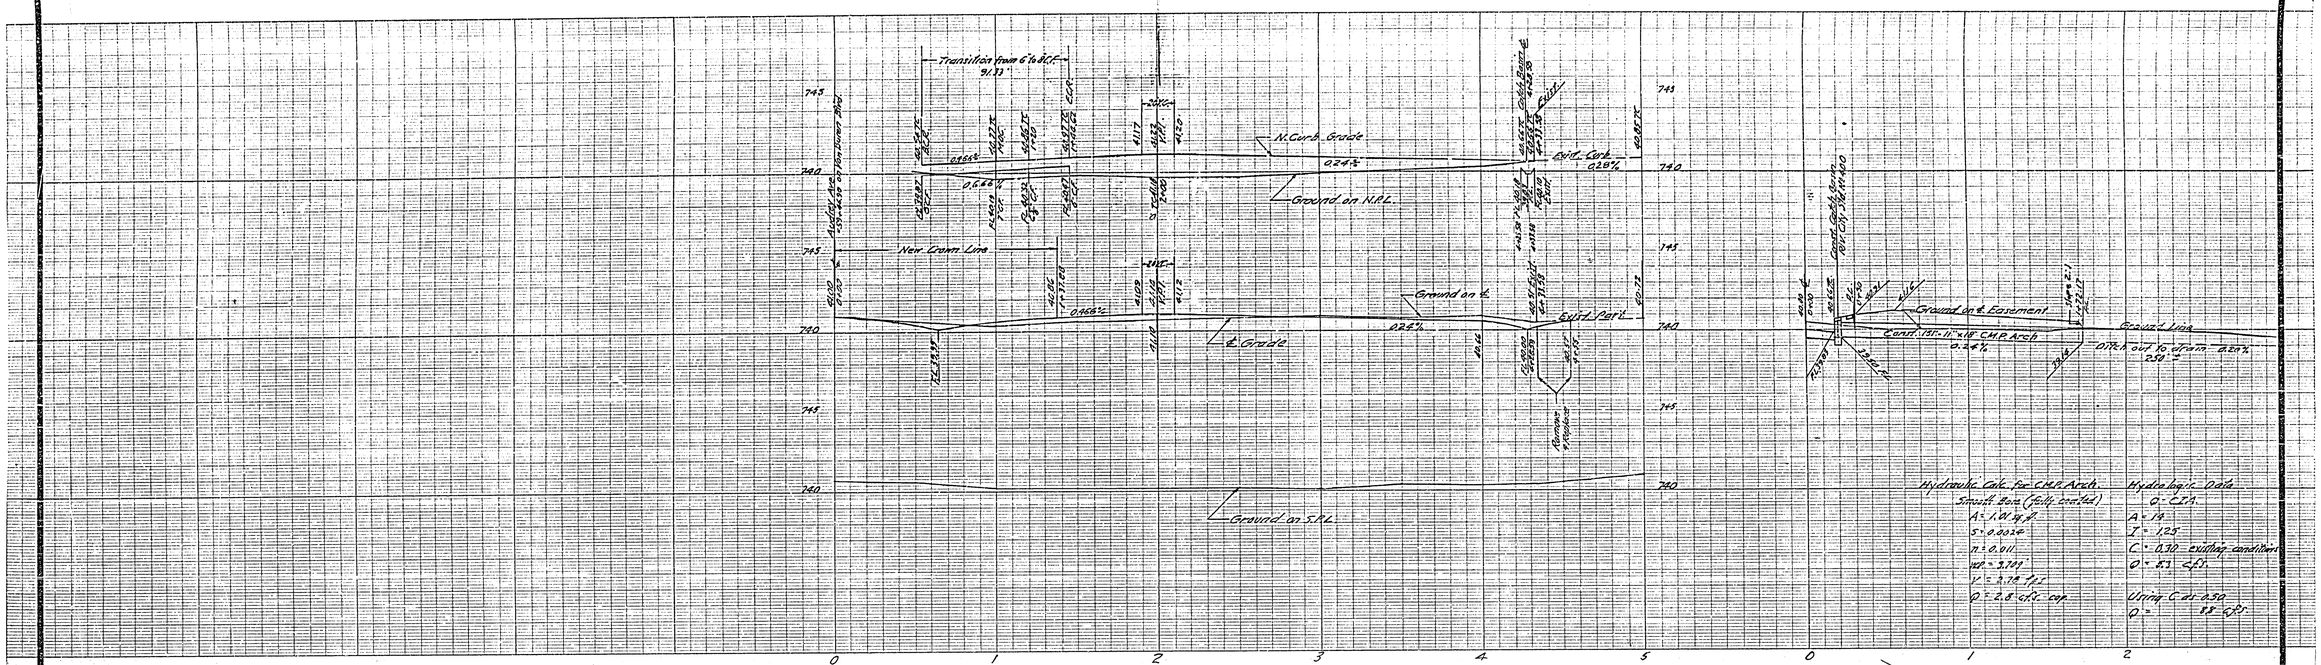

GENERAL NOTES:

1. All construction shall be in accordance with standard drawings and Specifications No 401 of the City of Riverside, Dept. of Public Works.
2. It shall be the responsibility of the Contractor to clear the right of way in accordance with the provisions of law as it affects each utility including irrigation lines and appurtenances and at no extra cost to the City.
3. If the subdivider desires to reduce requirements on imported base material, additional soil tests may be taken at the Subdividers expence after streets have been prepared to rough grade. Subdivider will contact the Inspection Division, City of Riverside, before taking test. The City of Riverside will make a test of base material in place before paving can be installed. Results of this test must indicate that the base material is satisfactory to the Inspection Division.
4. Trim edge of existing paving to a clean straight line. Construct match-up paving and overlap on existing paving as directed in the field to produce a smooth crown surface.
5. Street name signs and posts to be furnished and installed by the Subdivider as per City of Riverside Standard No 662.

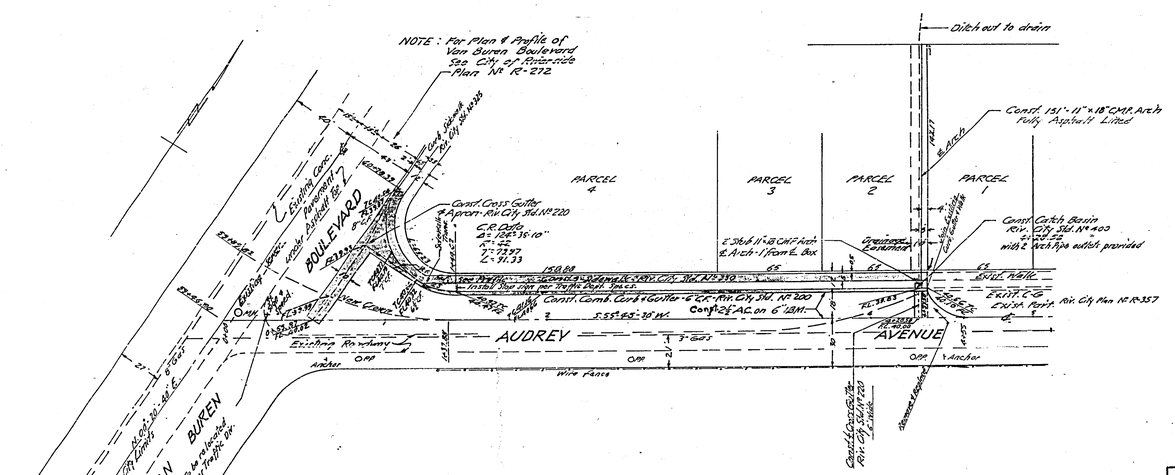

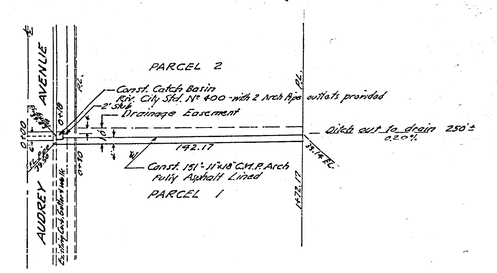

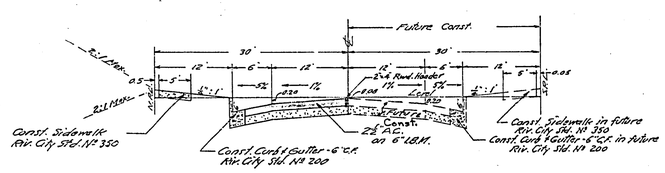

TYPICAL SECTION
AUDREY AVENUE
Hor. Scale: 1" = 10' Vert. Scale: 1" = 2'

STREET NAME SIGN SCHEDULE		
Desig.	Street	Block No
A	Van Buren Boulevard	7100
	Audrey Avenue	9200

B.M. PK nail in S.E. Curb Return at Chamber Street and Audrey Avenue. Elevation = 742.19'

FB 717-10

J. F. DAVIDSON - CIVIL ENGINEER
R.E. NO. 862
RIVERSIDE, CALIFORNIA
APPROVED BY J. F. Davidson DATE 9/28/61

REVISIONS

MARK	DATE	DESCRIPTION

CITY OF RIVERSIDE, CALIFORNIA
DEPARTMENT OF PUBLIC WORKS

STREET PLAN & PROFILE
AUDREY AVENUE
RECORD OF SURVEY No 600
HORIZ. SCALE 1" = 40' VERT. SCALE 1" = 4'

DESIGNED BY
DRAWN BY
CHECKED BY
RECOMMENDED BY
ASSISTANT CITY ENGINEER
APPROVED BY
Director of Public Works
DATE Oct 26, 1961
NO. R-520
SHEET 1 OF 1

2173