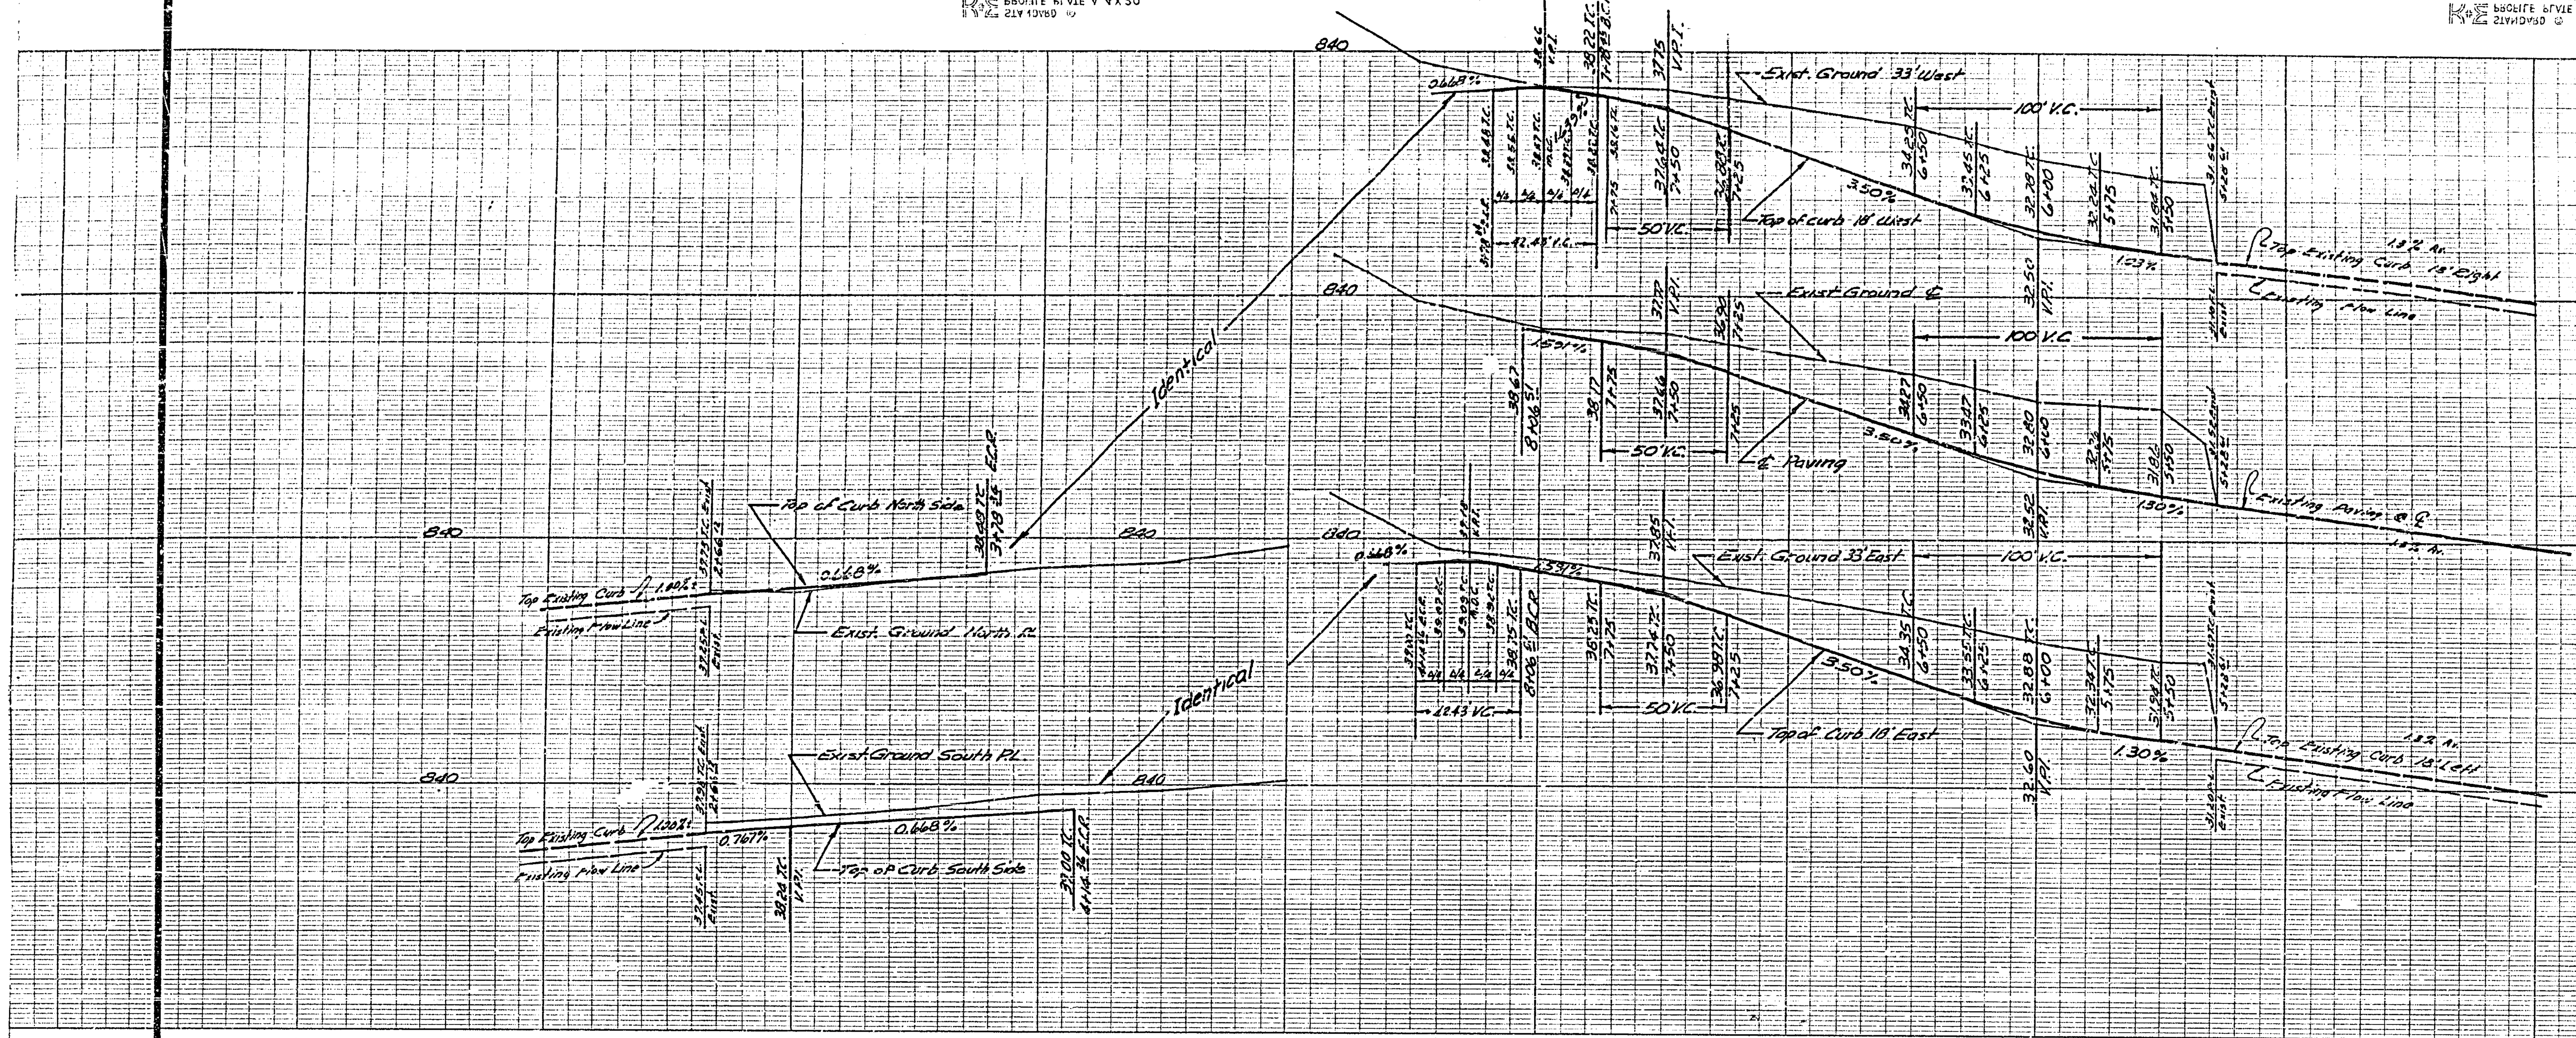

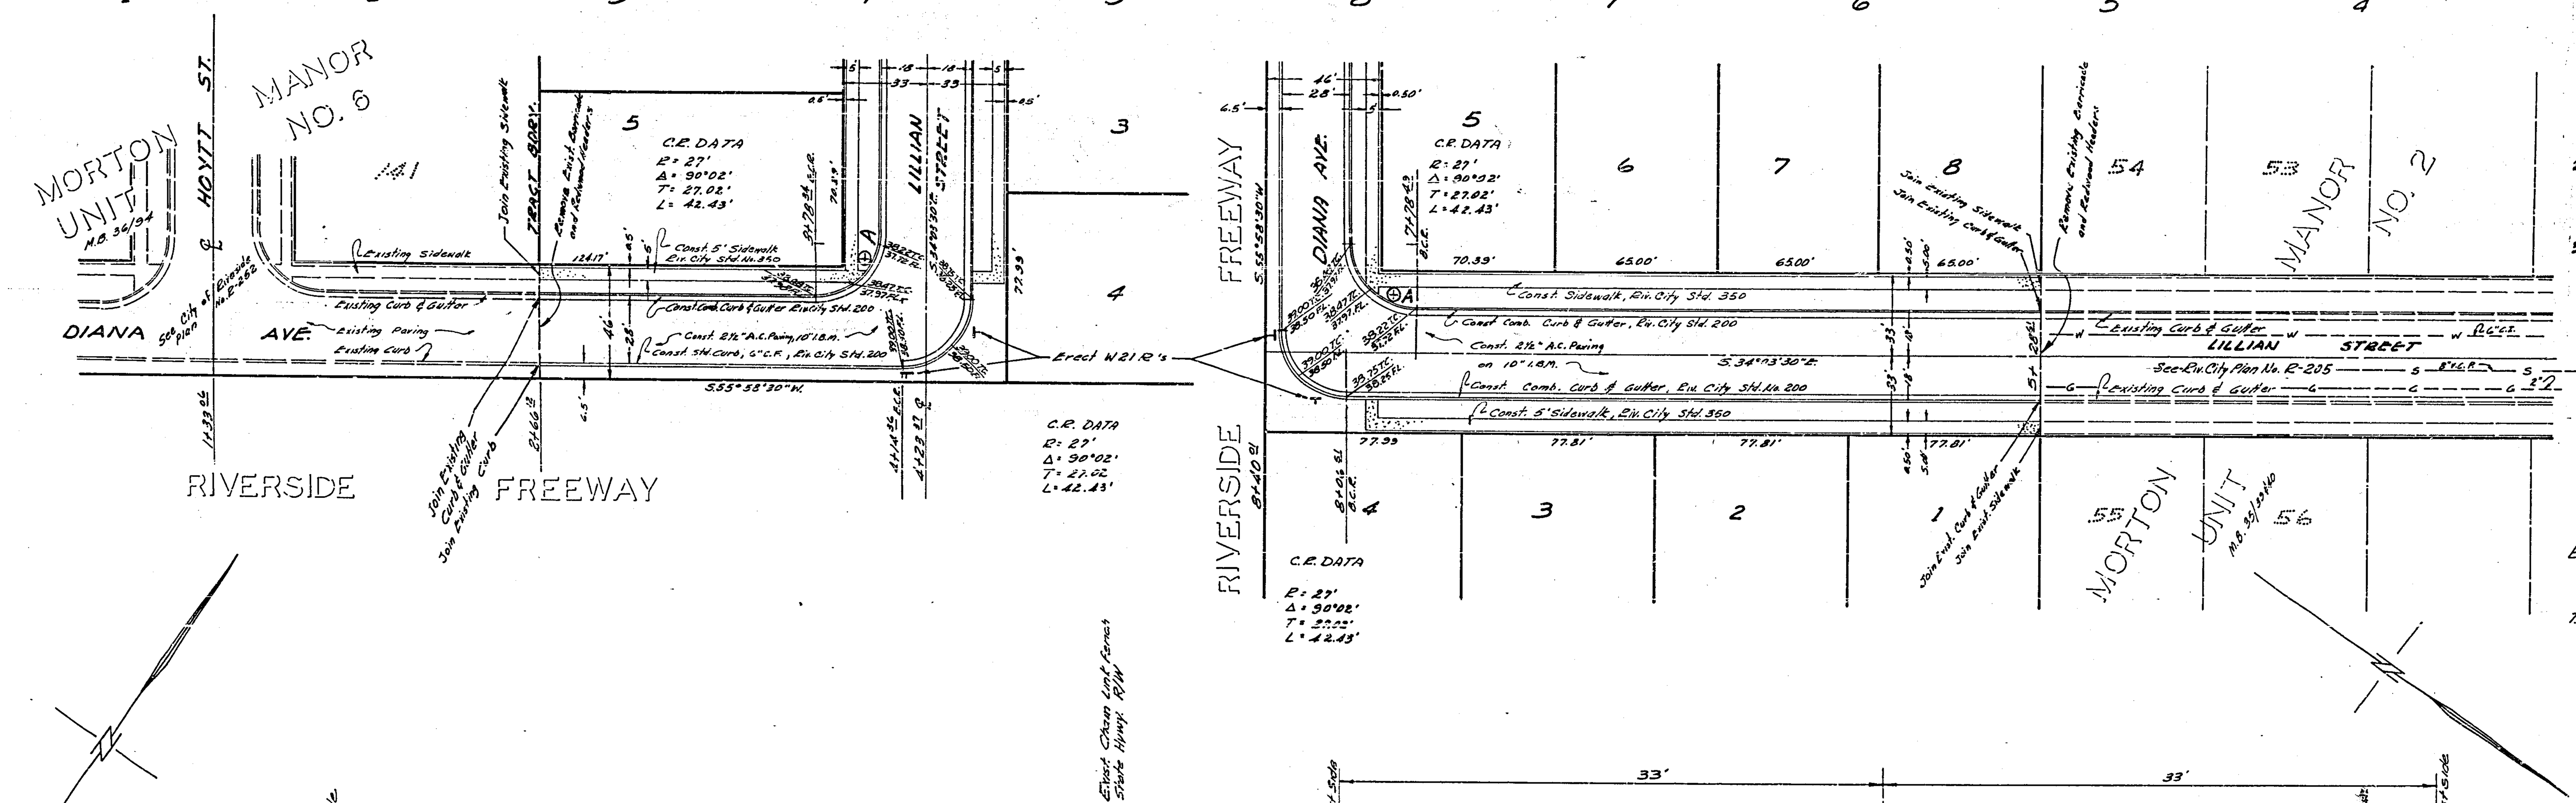

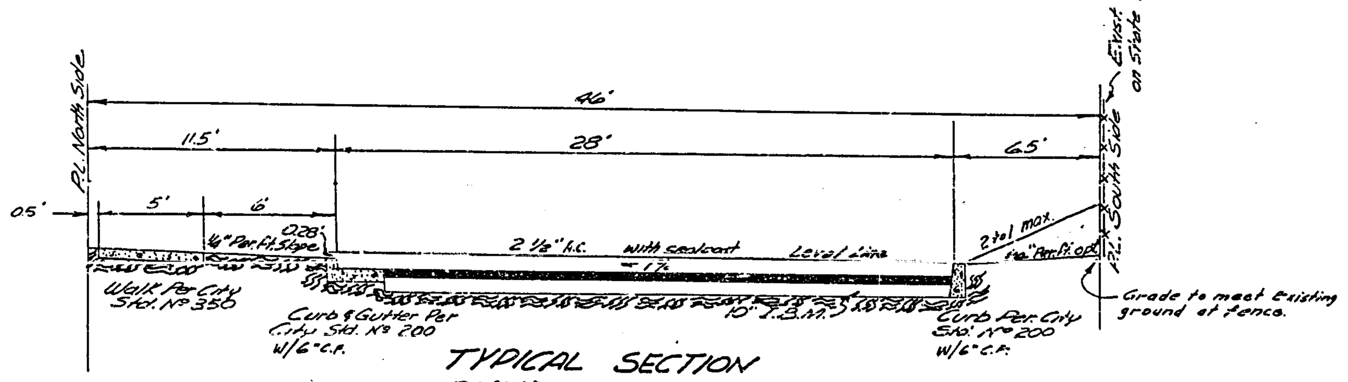

TYPICAL SECTION
DIANA AVENUE
1"=6'

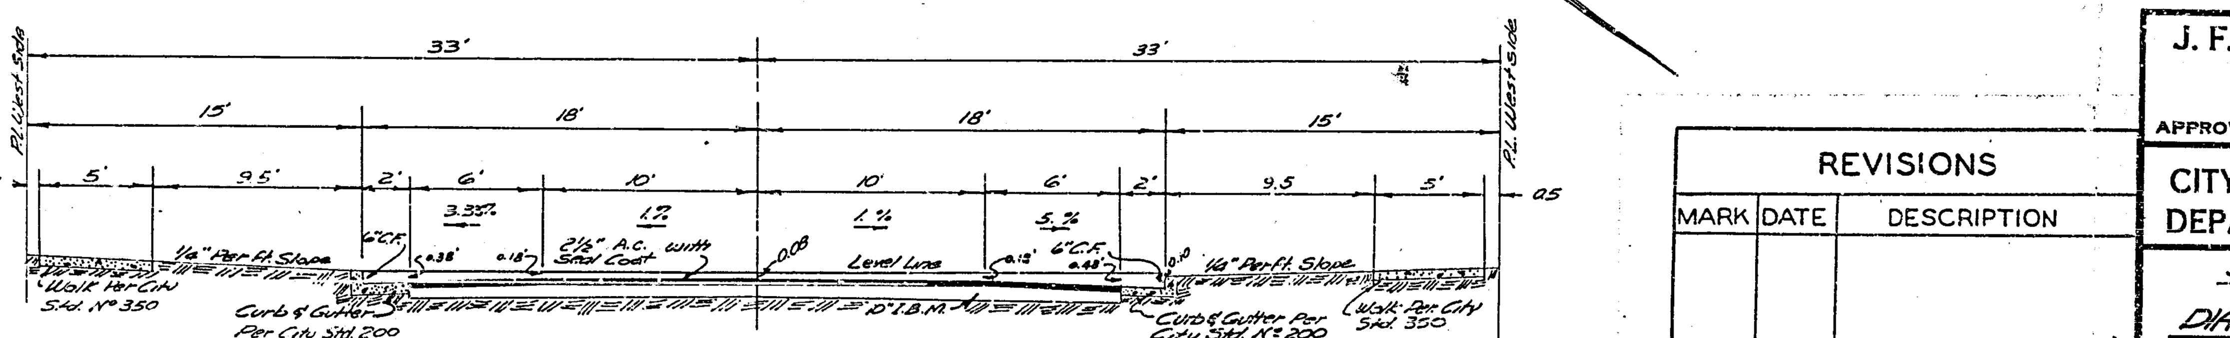

TYPICAL SECTION
LILLIAN STREET
1"=6'

GENERAL NOTES

1. All Construction shall be in accordance with Standards and Specifications No. 461 of the City of Riverside Department of Public Works.

2. It shall be the responsibity of the Contractor to clear the Right of Way in accordance with the provisions of law as it affects each utility including irrigation lines and appurtenances, and at no extra cost to the City of Riverside.

3. If the Subdivider desires to reduce requirement on import base material additional soil tests may be taken at the subdivider's expense after streets are prepared to rough grade. Subdivider will contact inspection division, City of Riverside before making test. The City of Riverside will make a test of base material in place before paving can be installed. Results of this test must indicate that the base material is satisfactory to the inspection division.

STREET NAME SIGN SCHEDULE

A	LILLIAN ST.	3400
	DIANA AVE.	7700

Street name signs and posts to be furnished and installed by the Subdivider per City of Riverside Standard No. 662.

BENCH MARK
Nail and Lead in the Southeast Curb return at Orchard and Verde.
Elev. 826.46

T.B.M.
Chisled 'A' on top of curb, West side of Lillian St. at the Nly Tract Bdry, Tr. 2290.
Elev. 831.67

F.B. 764-1-9

REVISIONS		
MARK	DATE	DESCRIPTION

DESIGNED BY
DRAWN BY
CHECKED BY D.R.B. A.D.D. wdg
RECOMMENDED BY [signature] ASSISTANT CITY ENGINEER

J. F. DAVIDSON-CIVIL ENGINEER
R.E. NO. 862
RIVERSIDE, CALIFORNIA
APPROVED BY [signature] DATE 5-26-61

CITY OF RIVERSIDE, CALIFORNIA
DEPARTMENT OF PUBLIC WORKS

STREET PLAN & PROFILE
DIANA AVE and LILLIAN STREET
TRACT 2290
HORIZ. SCALE 1"=40' VERT. SCALE 1"=4'

APPROVED BY [signature]
Director of Public Works
DATE 12/8/61

NO. R-521
SHEET 1 OF 1

2172