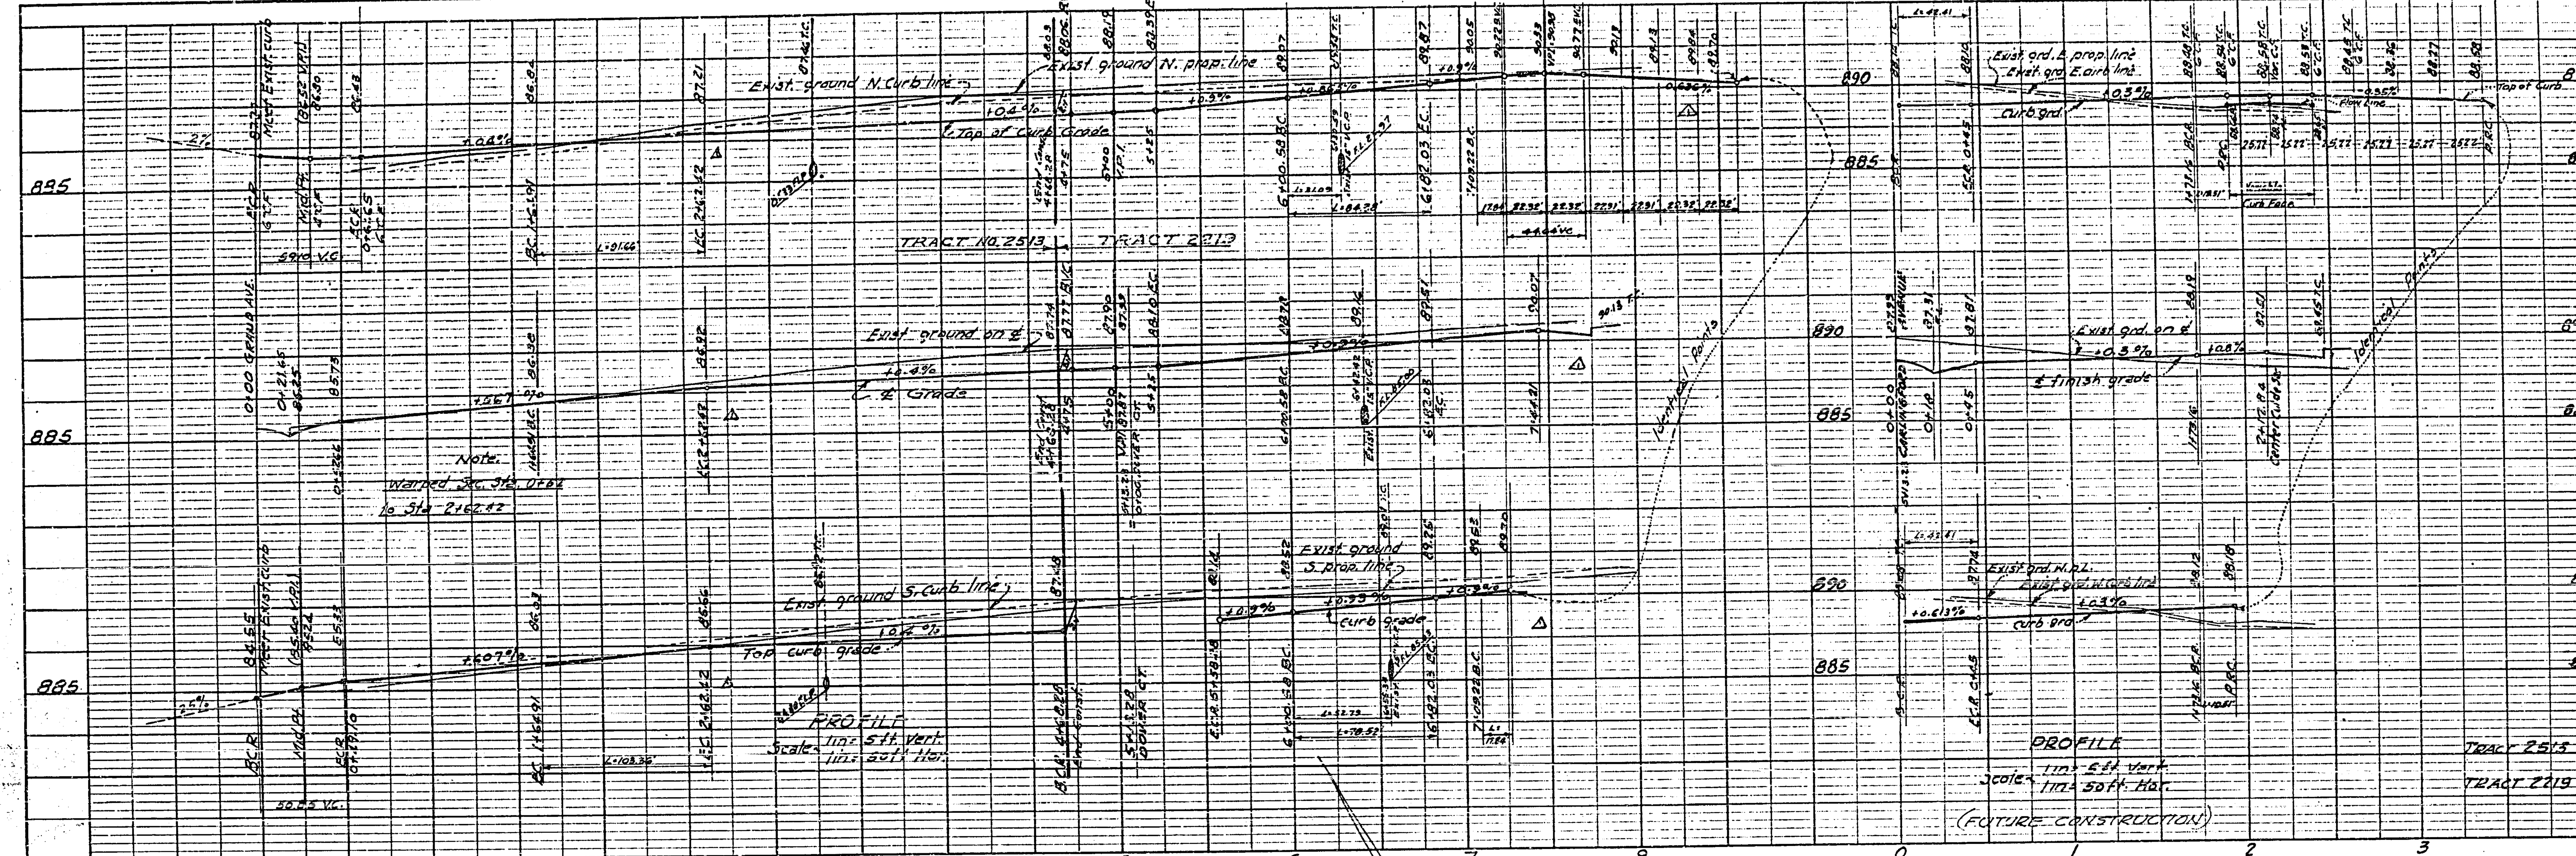

STREET NAME SIGN SCHEDULE		
A	GRAND AVE.	5900
	CARLINGFORD AVE.	5000
B	CARLINGFORD AVE.	4900
	DOVER CT.	5500

TRACT 2513 — A
TRACT 2219 — B

NOTE: Street name signs and posts to be furnished and installed by subdivider per Std. Nº 662. One W53R sign required.

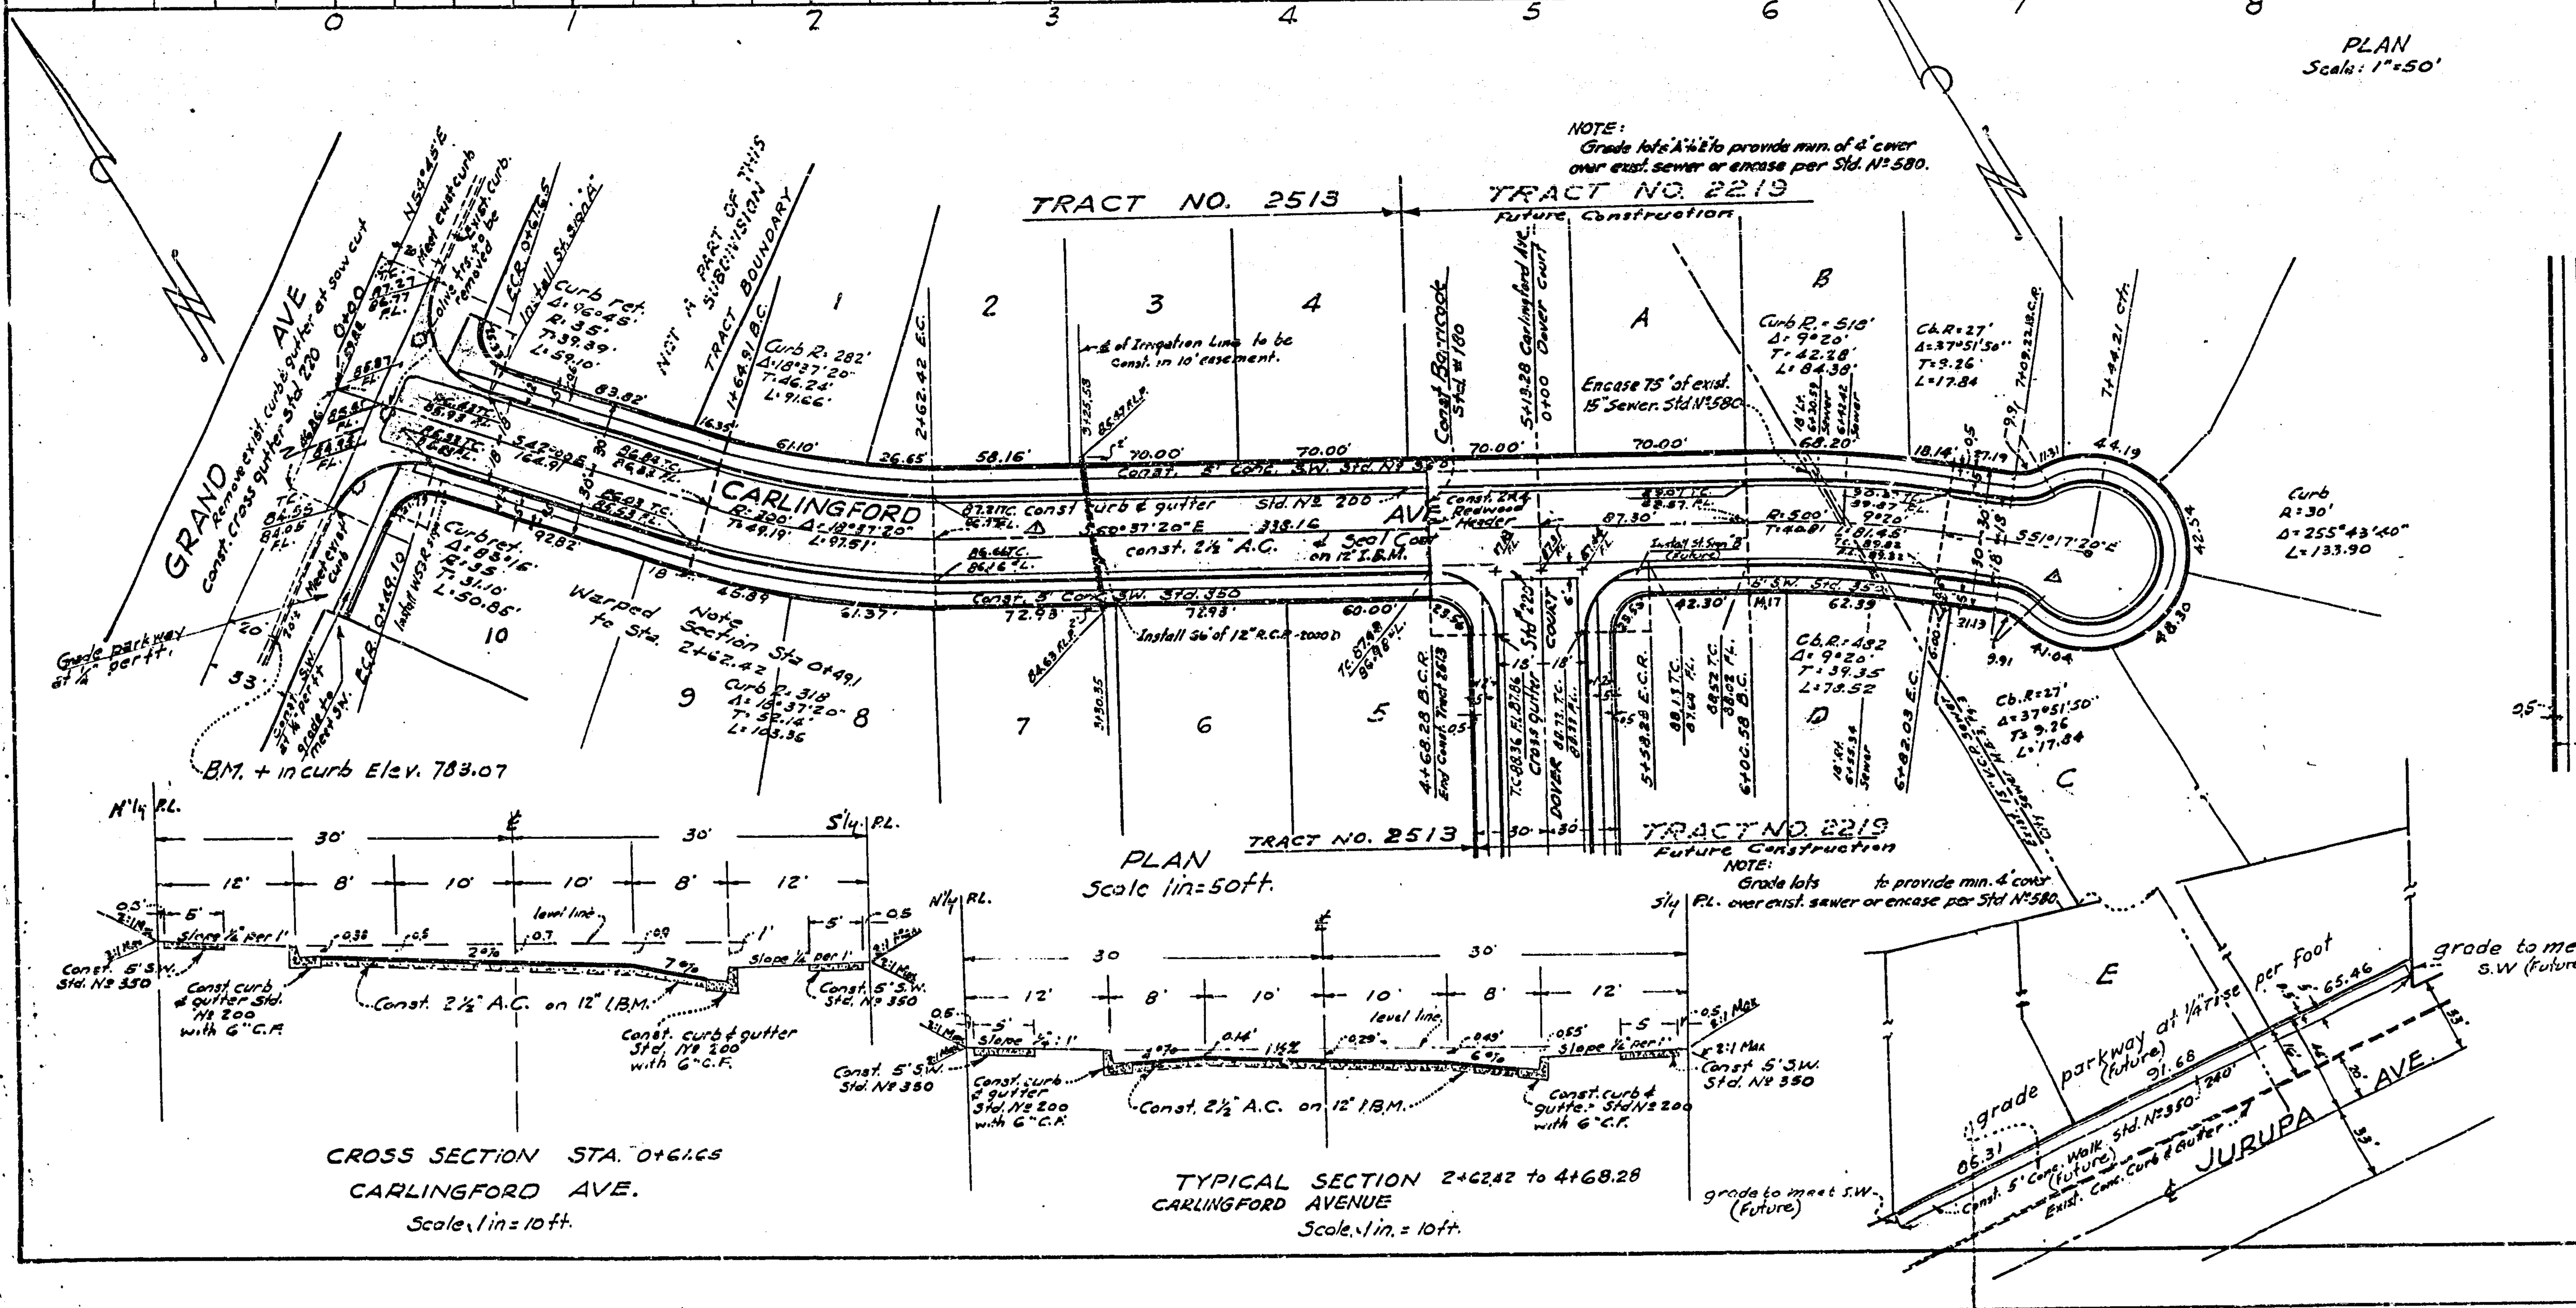

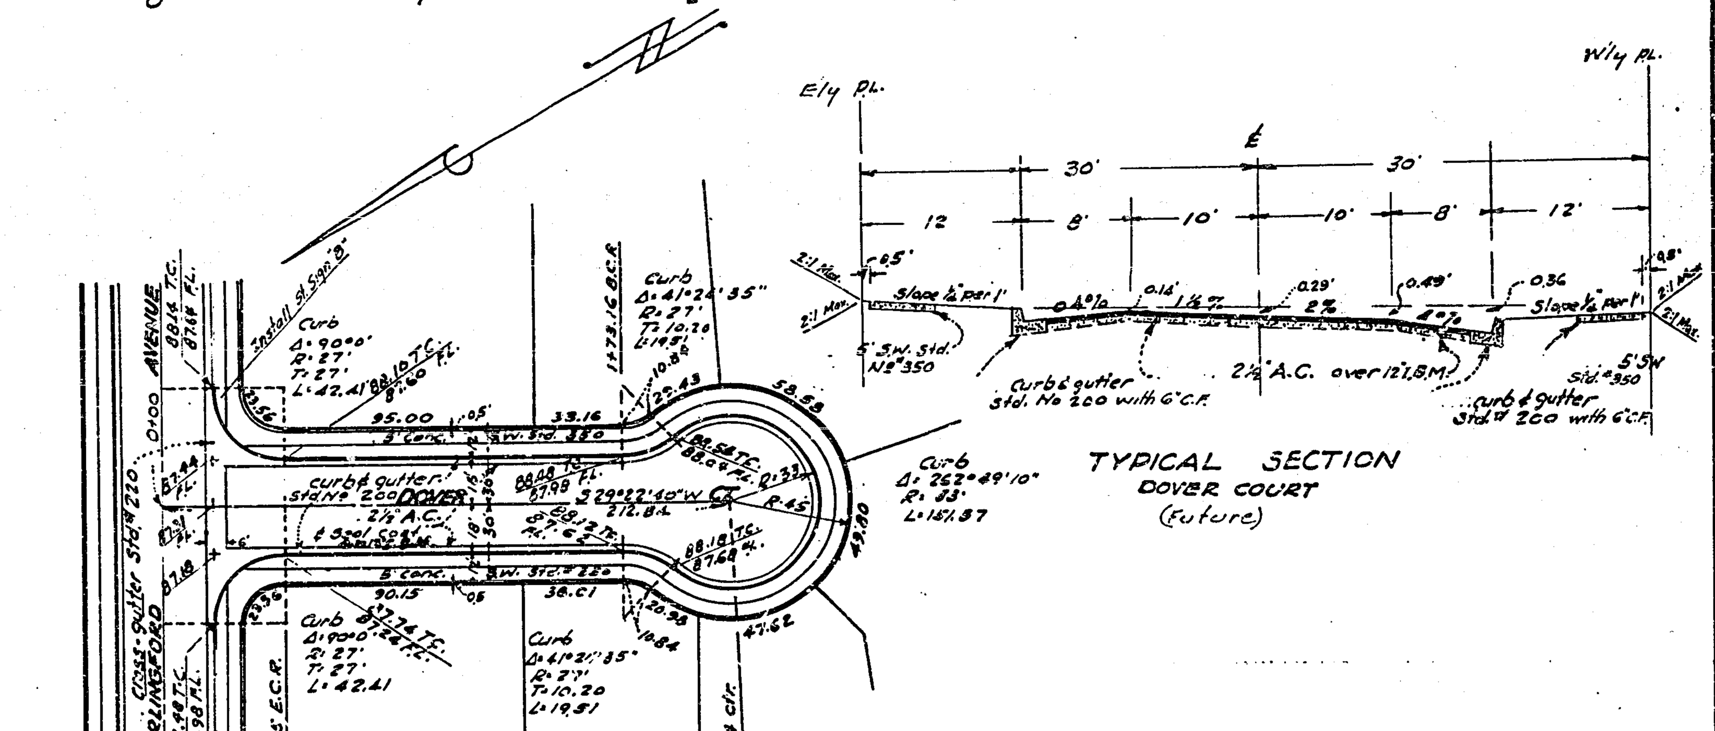

NOTES:
1. All work and materials shall comply with the specifications Nº 461, Standards of the City of Riverside, Department of Public Works.
2. If the subdivider desires to reduce the requirement for Imported Base Material, additional soil tests may be taken at Subdivider's expense after streets are prepared to rough grade. Subdivider will contact Inspection Div., Dept. of Public Works, before making tests. The City of Riverside will make a test of Base Material in place before paving can be installed; results of this test must indicate the Base Material is satisfactory to the Inspection Division.
3. Bench Mark is + in curb on S'ly side of Grand 20' S'ly from Tract Nº 2219 boundary. Elev. 783.07.
4. Prime coat and Paint Binder required.

TRACT Nº 2513 Checked A.D.D. Ron wdg ARJ

TRACT No. 2513 Approved
[signature] Director of Public Works
Date: 10-15 1962

McKEE & CRAWLEY
SURVEYORS AND ENGINEERS
Riverside, California
Approved George O. Crawley R.E. No. 9455
Field Bk. ___ Date 7-31-61

REVISIONS		
MARK	DATE	DESCRIPTION
△	9-4-62	Revised Grade on CARLINGFORD AVE. from 2+62.42 to 7+44.21

CITY OF RIVERSIDE CALIFORNIA
DEPARTMENT OF PUBLIC WORKS

TRACT Nº ~~2219~~ 2513
STREET PLANS & PROFILES
CARLINGFORD AVE & DOVER COURT

DESIGNED BY
DRAWN BY
CHECKED BY D.R.B. ADD wdg
RECOMMENDED BY ASSISTANT CITY ENGINEER
APPROVED BY DIRECTOR OF PUBLIC WORKS
DATE

R-524

SHEET 1 OF 1