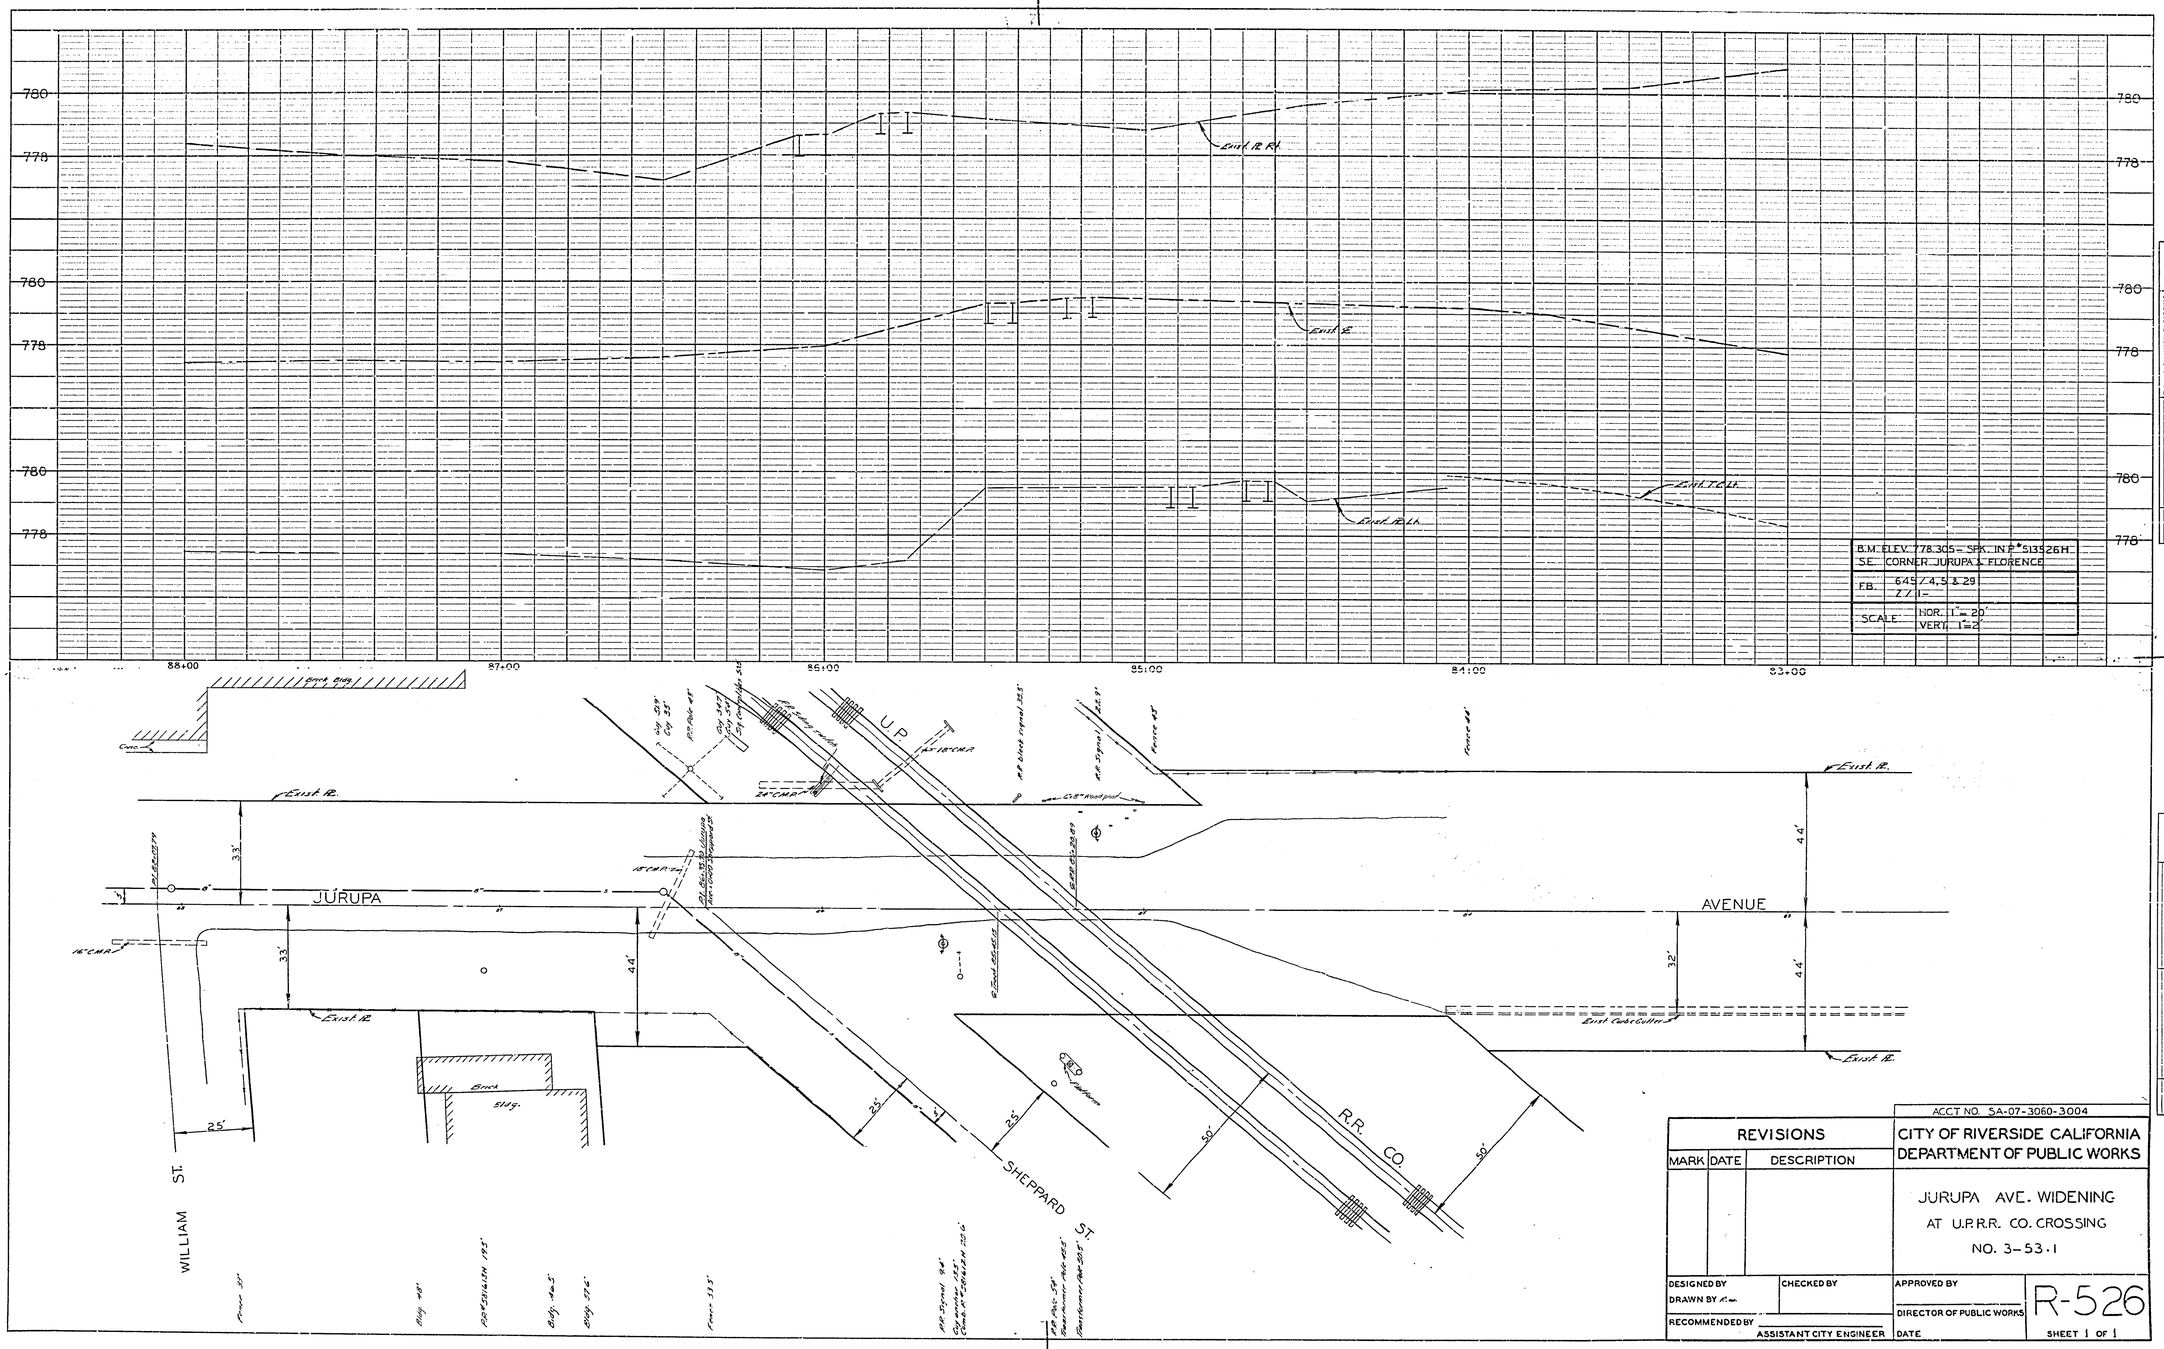

PROFILE
SURVEYED
PLOTTED
CHARTED CHECKED
B.M.'S NOTED
STRUCTURE ACTAT'NS CHKD.
NOTE BOOK
NO.
BY
DATE

PLAN
SURVEYED
PLOTTED
ALIGNMENT CHECKED
RT. OF WAY CHECKED
NOTE BOOK
NO.
BY
DATE

ACCT NO. SA-07-3060-3004

REVISIONS		
MARK	DATE	DESCRIPTION

CITY OF RIVERSIDE CALIFORNIA
DEPARTMENT OF PUBLIC WORKS

JURUPA AVE. WIDENING
AT U.P.R.R. CO. CROSSING
NO. 3-53.1

DESIGNED BY
DRAWN BY
CHECKED BY
RECOMMENDED BY
ASSISTANT CITY ENGINEER
APPROVED BY
DIRECTOR OF PUBLIC WORKS
DATE

R-526
SHEET 1 OF 1