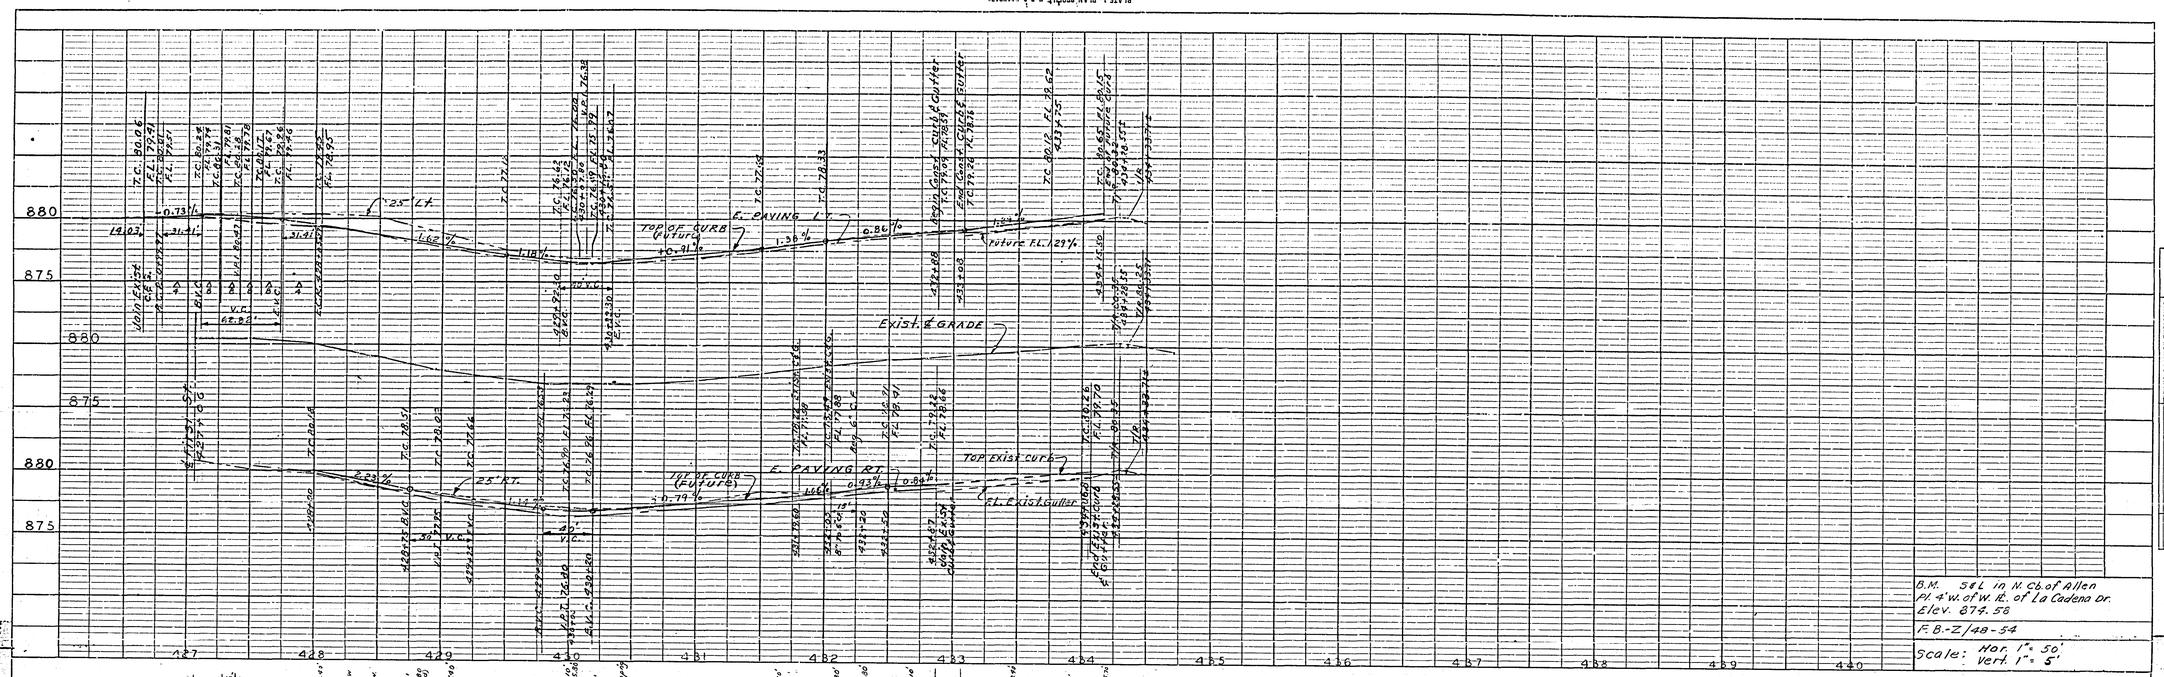

B.M. S&L in N. Cb. of Allen
Pl. 4' W. of W. ℄ of La Cadena Dr.
Elev. 874.58

F.B.-Z/48-54

Scale: Hor. 1" = 50'
Vert. 1" = 5'

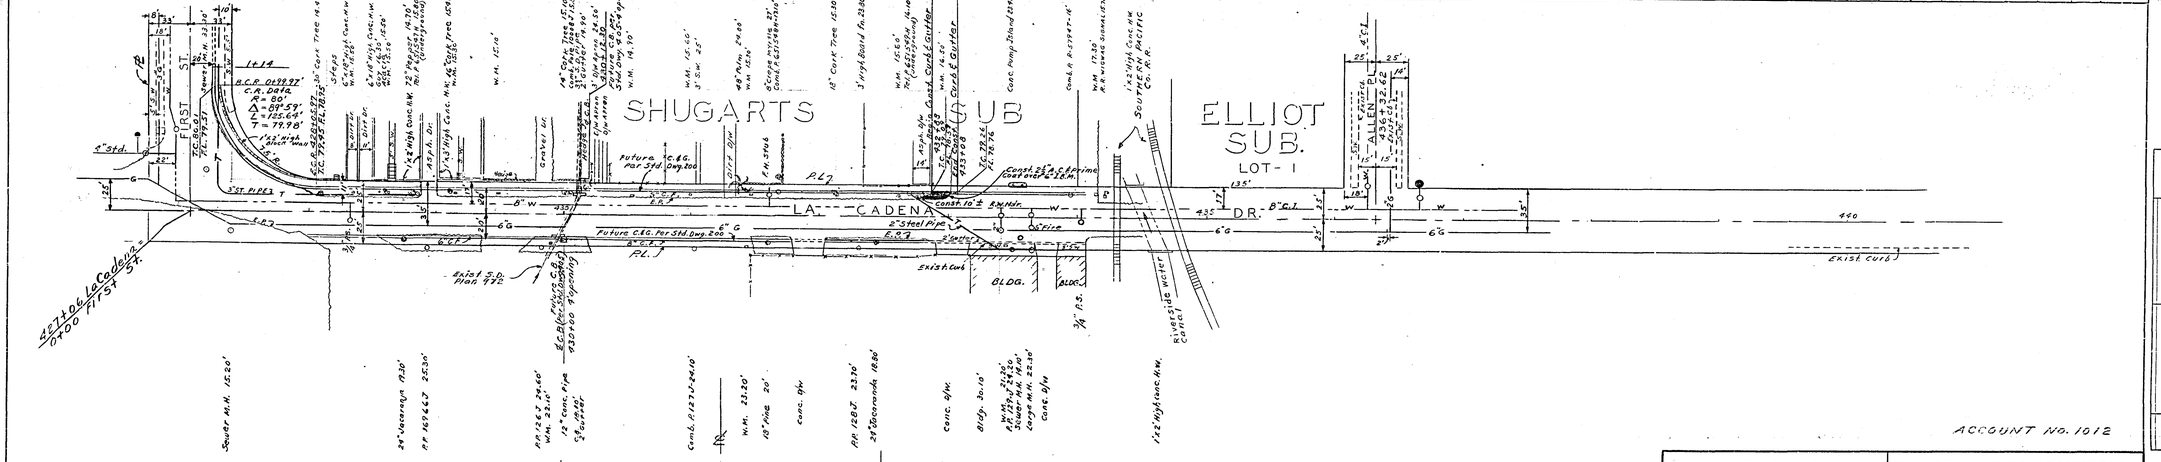

ACCOUNT No. 1012

NOTE:
All Construction shall be in accordance with Standards and Specifications No. 461 of the City of Riverside, Department of Public Works.

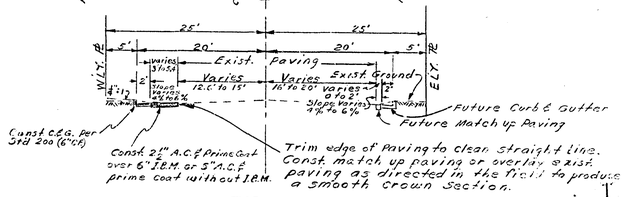

TYPICAL SECTION
Scale 1" = 10'

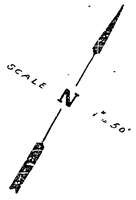

REVISIONS			CITY OF RIVERSIDE CALIFORNIA DEPARTMENT OF PUBLIC WORKS
MARK	DATE	DESCRIPTION	LA CADENA DR. FIRST ST. TO ALLEN PL.
DESIGNED BY [signature] DRAWN BY H.R.C.	CHECKED BY [signature]	APPROVED BY [signature] DIRECTOR OF PUBLIC WORKS	R-530
RECOMMENDED BY [signature] ASSISTANT CITY ENGINEER		DATE 8-14-62	SHEET 1 OF 1

PROFILE
NOTE BOOK NO.
SURVEYED
PLOTTED
GRADES CHECKED
B.M.'S NOTED
STRUCTURE NOTATIONS CHKD.
BY
DATE

PLAN
NOTE BOOK NO.
SURVEYED
PLOTTED
ALIGNMENT CHECKED
RT. OF WAY CHECKED
BY
DATE

[redacted]