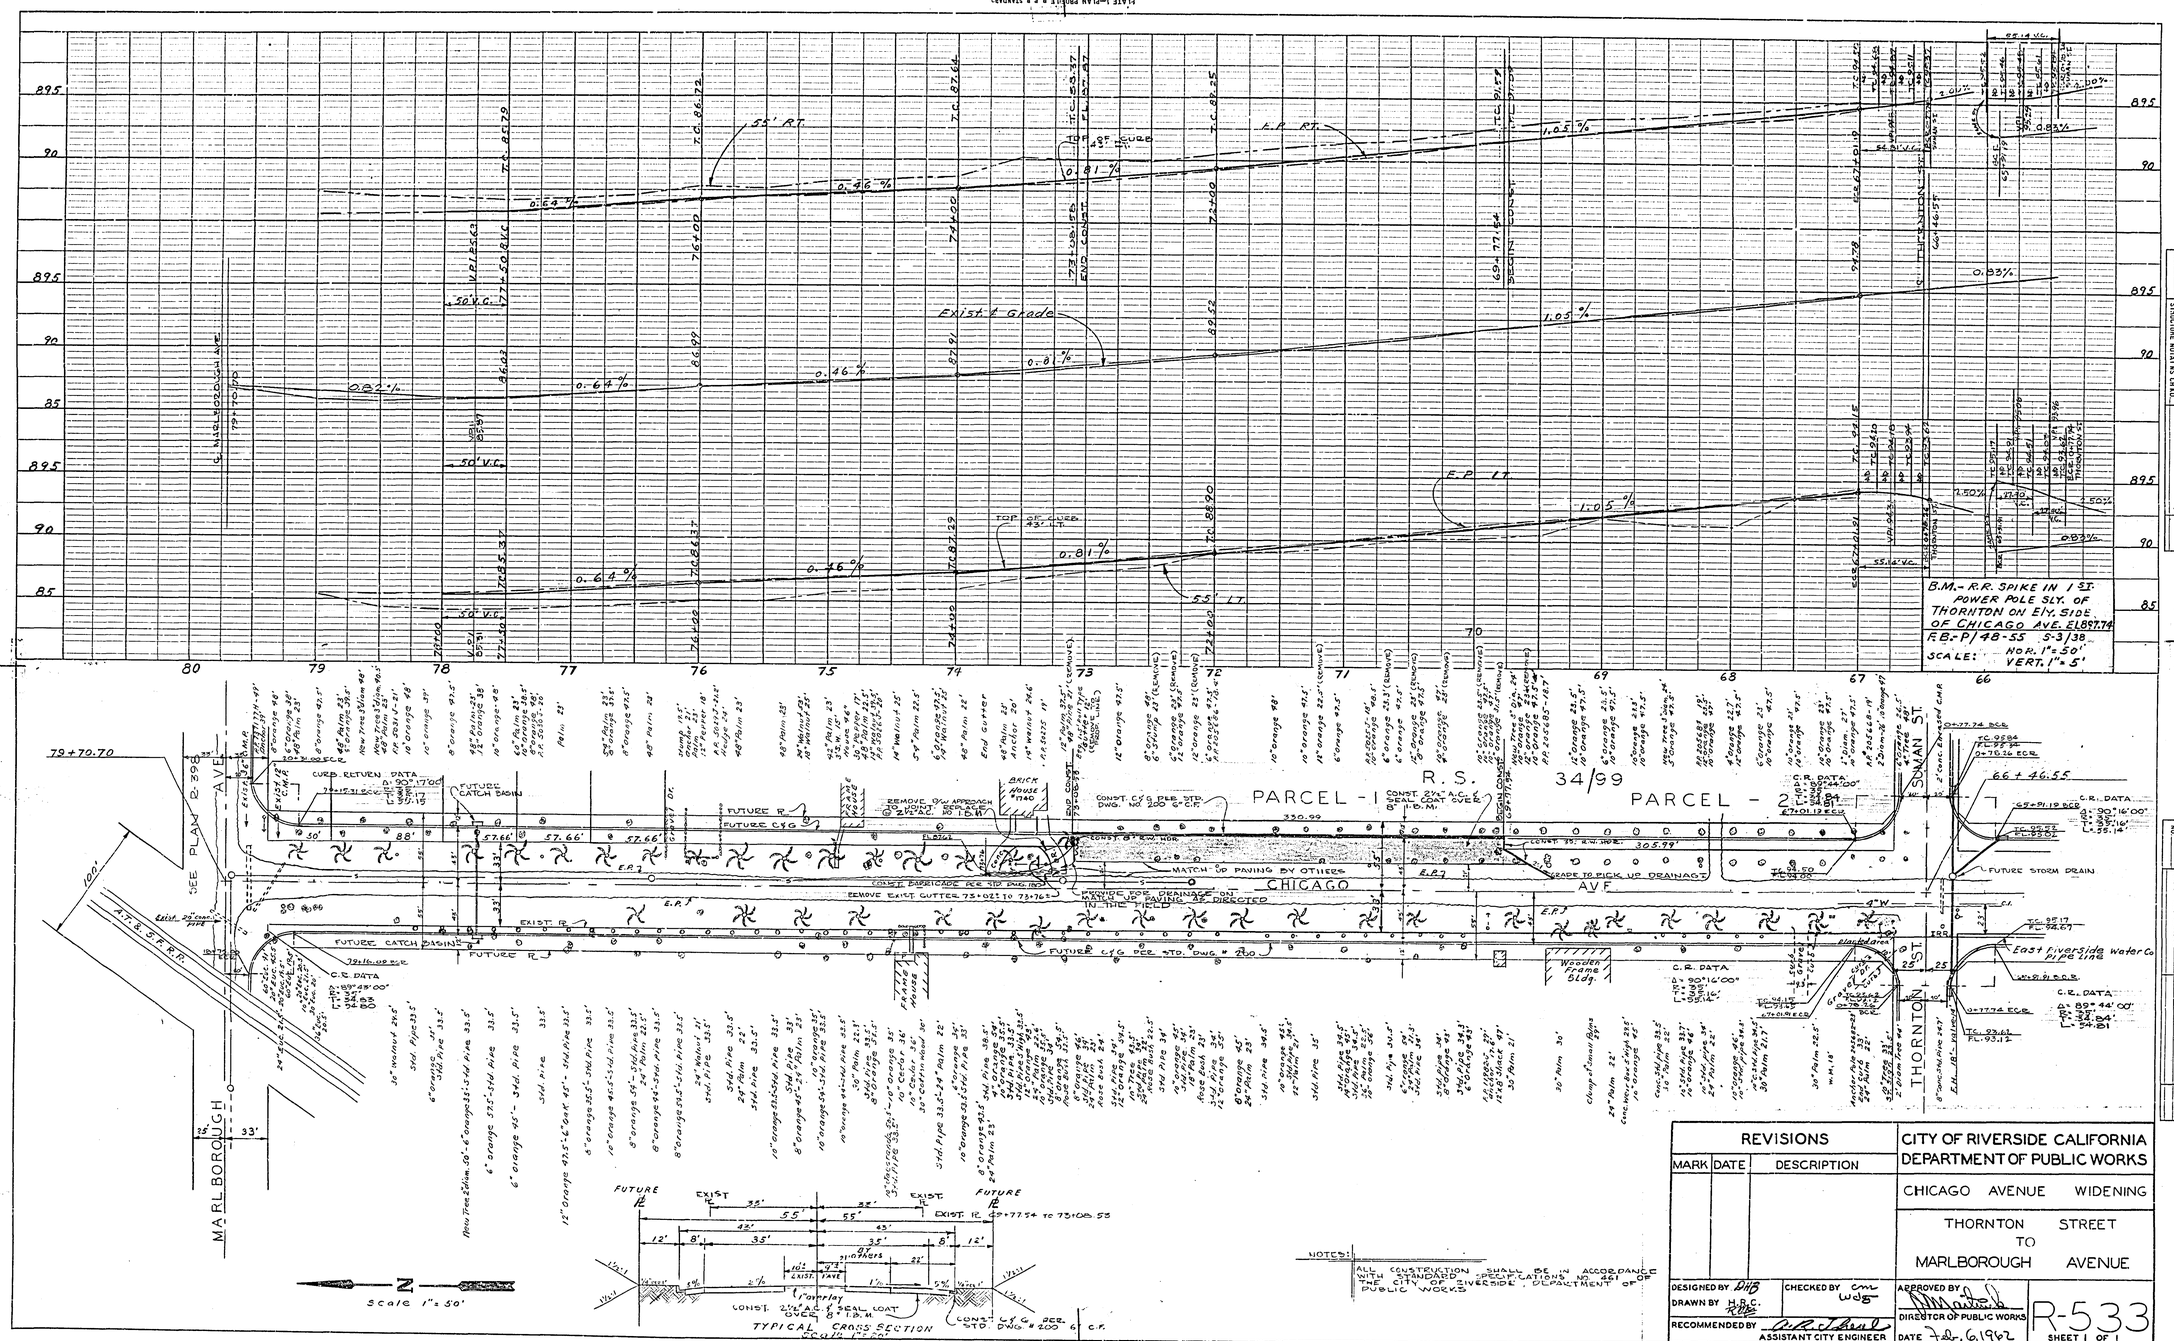

PROFILE
PLAN
B.M.- R.R. SPIKE IN 1ST. POWER POLE SLY. OF THORNTON ON ELY. SIDE OF CHICAGO AVE. EL 897.74
F.B.-P/48-55 5-3/38
SCALE: HOR. 1"=50' VERT. 1"=5'
R.S. 34/99
PARCEL - 1
PARCEL - 2
CHICAGO AVE
THORNTON ST.
MARLBOROUGH AVE
SUMAN ST.
Exist. ℄ Grade
55' RT.
55' LT.
E.P. RT.
E.P. LT.
TOP OF CURB
MATCH UP PAVING BY OTHERS
FUTURE CATCH BASIN
FUTURE STORM DRAIN
East Riverside Water Co. Pipe Line
Wooden Frame Bldg.
Scale 1"=50'
TYPICAL CROSS SECTION
NOTES:
ALL CONSTRUCTION SHALL BE IN ACCORDANCE WITH STANDARD SPECIFICATIONS NO. 461 OF THE CITY OF RIVERSIDE, DEPARTMENT OF PUBLIC WORKS
REVISIONS
MARK DATE DESCRIPTION
CITY OF RIVERSIDE CALIFORNIA
DEPARTMENT OF PUBLIC WORKS
CHICAGO AVENUE WIDENING
THORNTON STREET TO MARLBOROUGH AVENUE
DESIGNED BY DHB
DRAWN BY H.R.C.
CHECKED BY
RECOMMENDED BY
ASSISTANT CITY ENGINEER
APPROVED BY
DIRECTOR OF PUBLIC WORKS
DATE Feb. 6, 1962
R-533
SHEET 1 OF 1

[redacted]