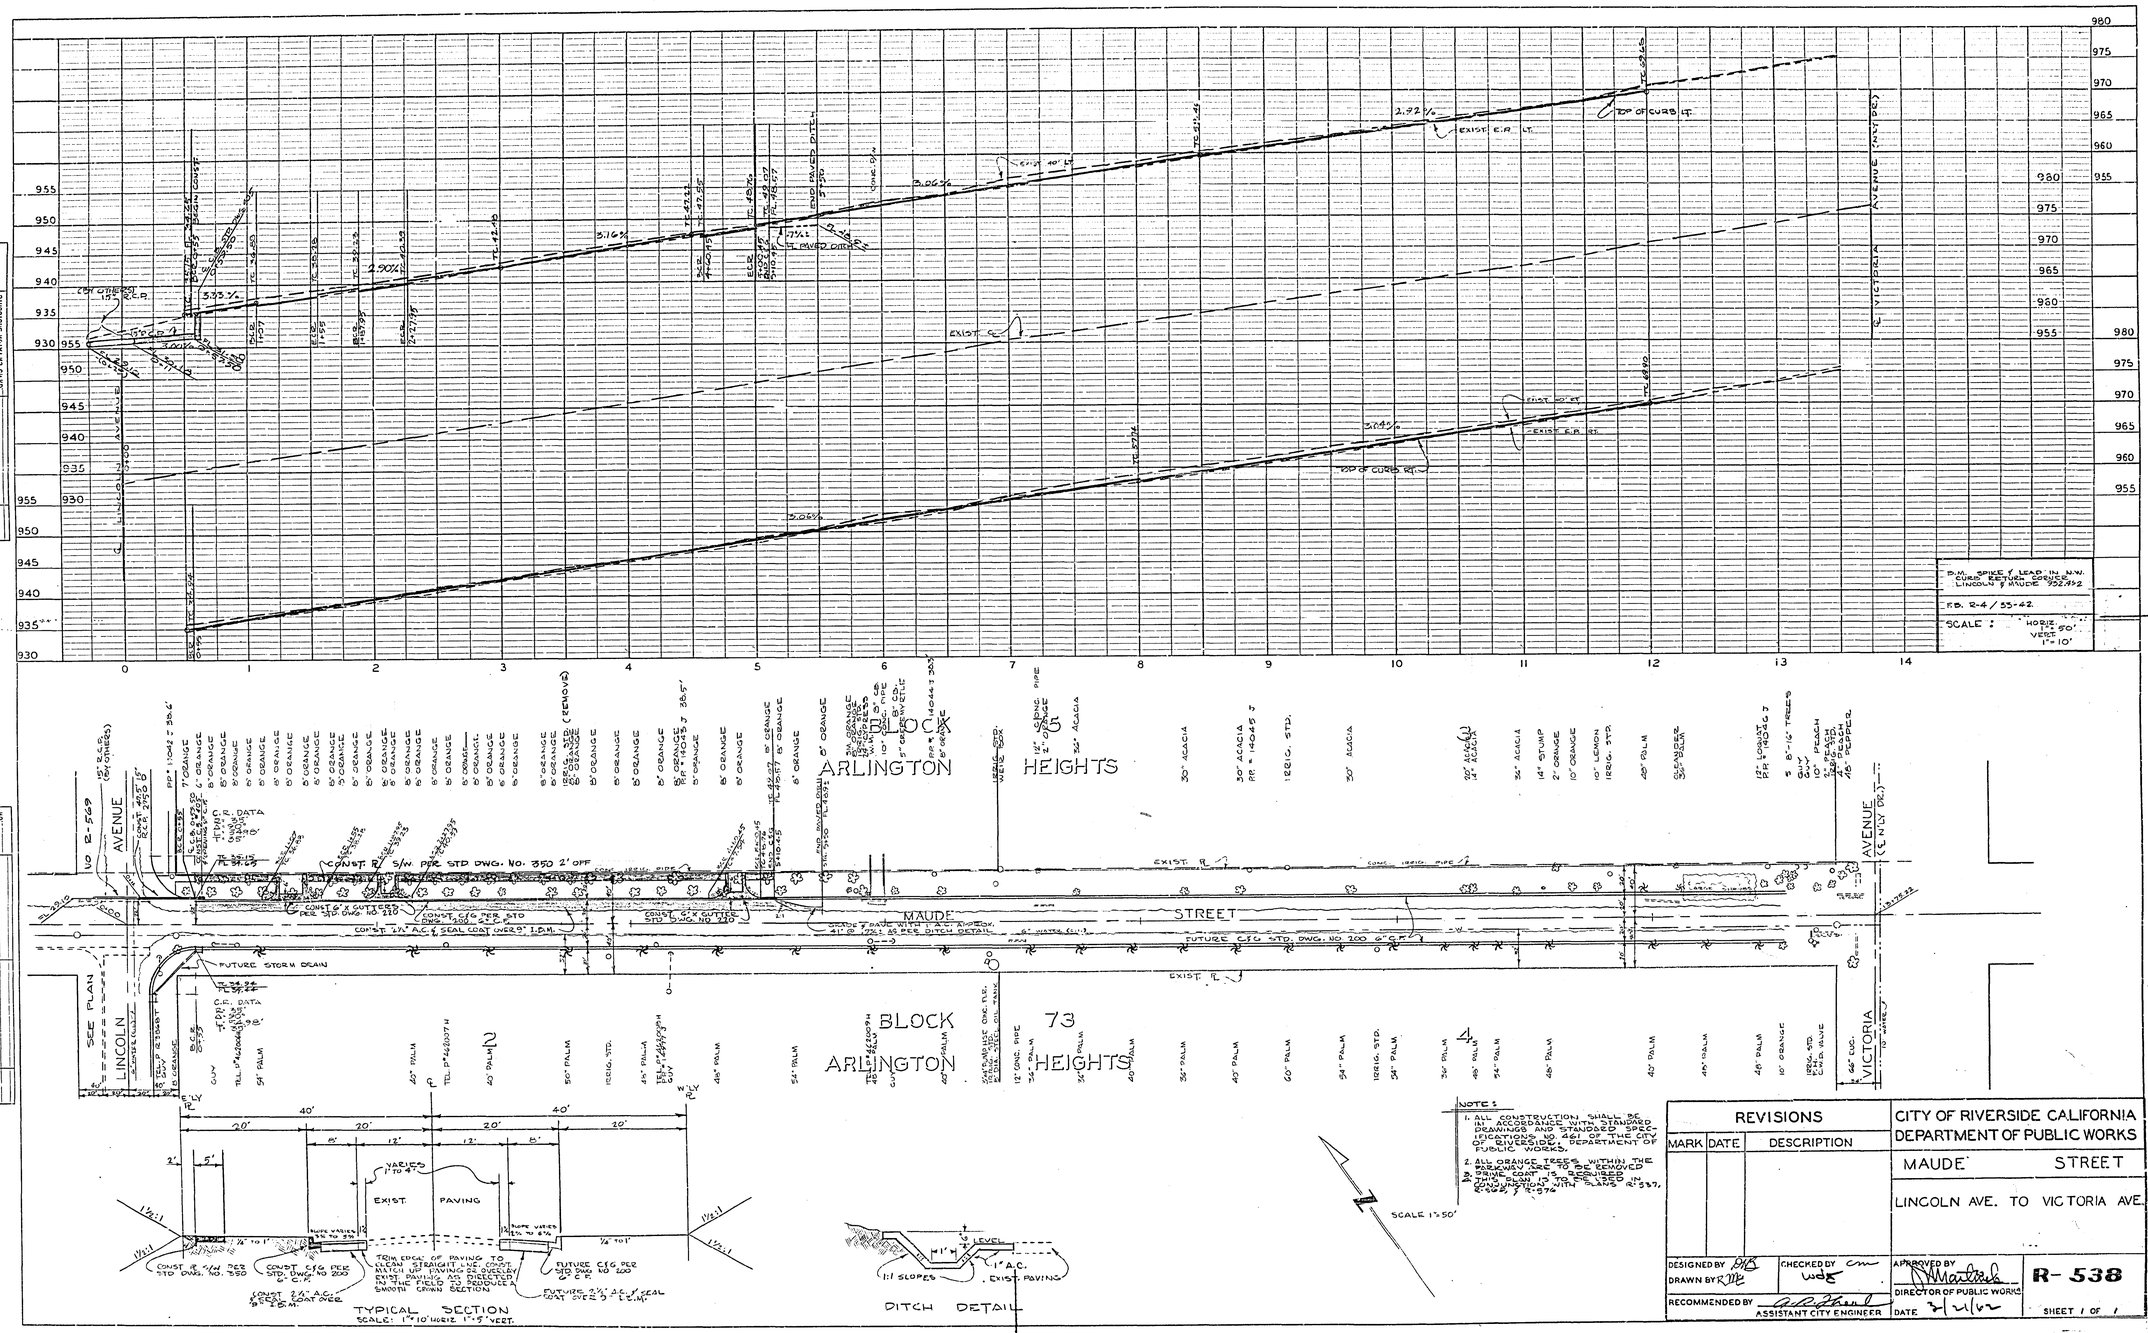

NOTE:
1. ALL CONSTRUCTION SHALL BE IN ACCORDANCE WITH STANDARD DRAWINGS AND STANDARD SPECIFICATIONS NO. 461 OF THE CITY OF RIVERSIDE, DEPARTMENT OF PUBLIC WORKS.
2. ALL ORANGE TREES WITHIN THE PARKWAY ARE TO BE REMOVED
3. DRIVE COAT IS REQUIRED
THIS PLAN IS TO BE USED IN CONJUNCTION WITH PLANS R-537, R-562, & R-576

REVISIONS		
MARK	DATE	DESCRIPTION

CITY OF RIVERSIDE CALIFORNIA
DEPARTMENT OF PUBLIC WORKS

MAUDE STREET

LINCOLN AVE. TO VICTORIA AVE.

DESIGNED BY DHB
DRAWN BY RDE
CHECKED BY cm wdg
RECOMMENDED BY [signature] ASSISTANT CITY ENGINEER
APPROVED BY [signature] DIRECTOR OF PUBLIC WORKS
DATE 3/21/62

R-538

SHEET 1 OF 1