SHEET ① OF ③ SHEETS

STREET PLAN AND PROFILE OF BEEJAY STREET IN ANZA SIERRA TRACT UNIT No 2

ALBERT A. WEBB ASSOCIATES
CIVIL ENGINEERS
SEPTEMBER 1952 SCALE 1"=40'

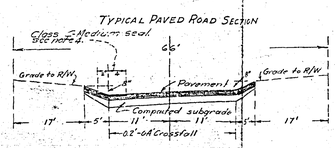

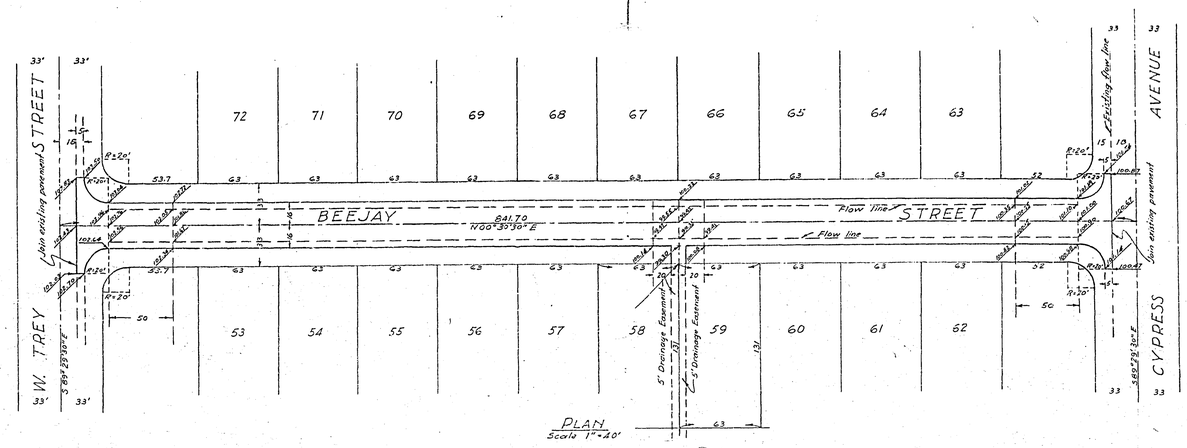

PLAN
Scale 1"=40'

PROFILE
Vertical Scale 1"=4'

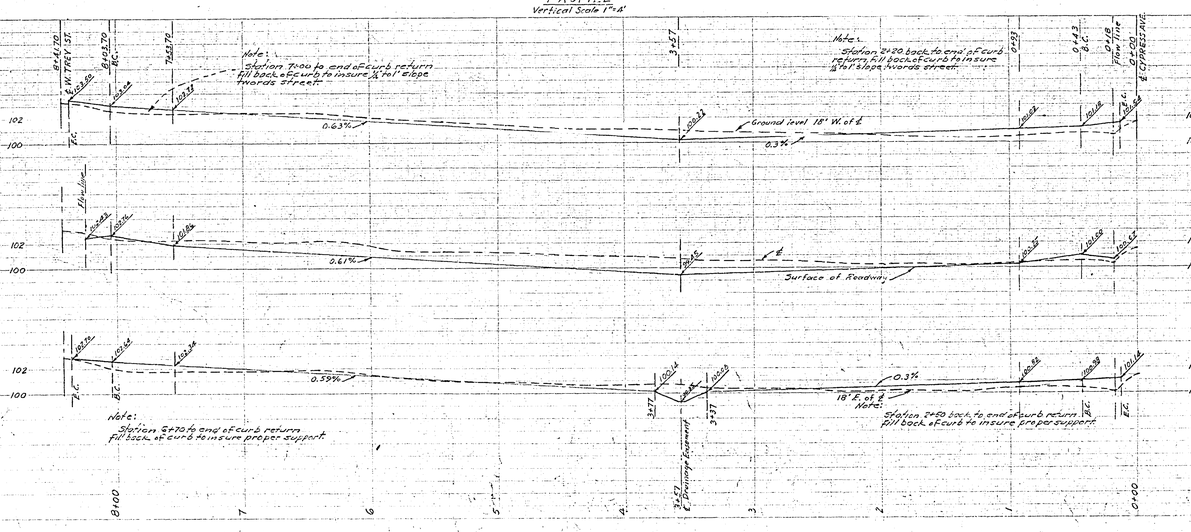

B.M. is E. bolt on F.H. #65 near int. of Noble St. & W. Trey St.
Elev. 100.00 (assumed)

General Notes:

1. Base and road-mix surfacing to be of such thickness and of these materials as approved by the County Road Commissioner.
2. Original ground and final surfacing to be compacted to 90% of ultimate.
3. Class D Seal coat (California Highway Standard) shall be applied to all surfacing except as set forth in ℄ below.
4. Class C-Medium seal coat using high viscosity type emulsion shall be placed where shown on the plane.

Approved September 16, 1952
A. C. Keith
County Surveyor
by C. T. Worsley
Deputy

PROPERTY OF
COUNTY OF RIVERSIDE
Office of the Road Commissioner

R-545 713-E

SHEET 2 OF 3 SHEETS

STREET PLAN AND PROFILE
OF
NOBLE STREET
IN
ANZA SIERRA TRACT
UNIT No 2

ALBERT A. WEBB ASSOCIATES
CIVIL ENGINEERS

SEPTEMBER 1952 SCALE 1" = 40'

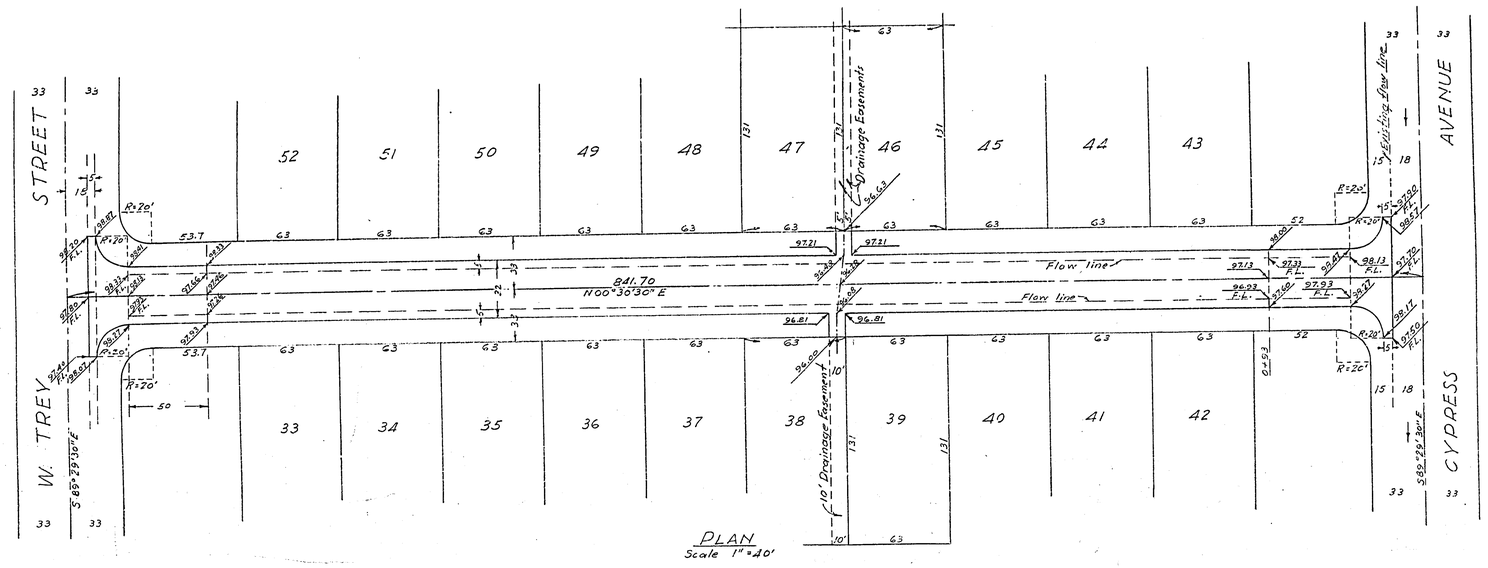

PLAN
Scale 1" = 40'

PROFILE
Vertical Scale 1" = 2'

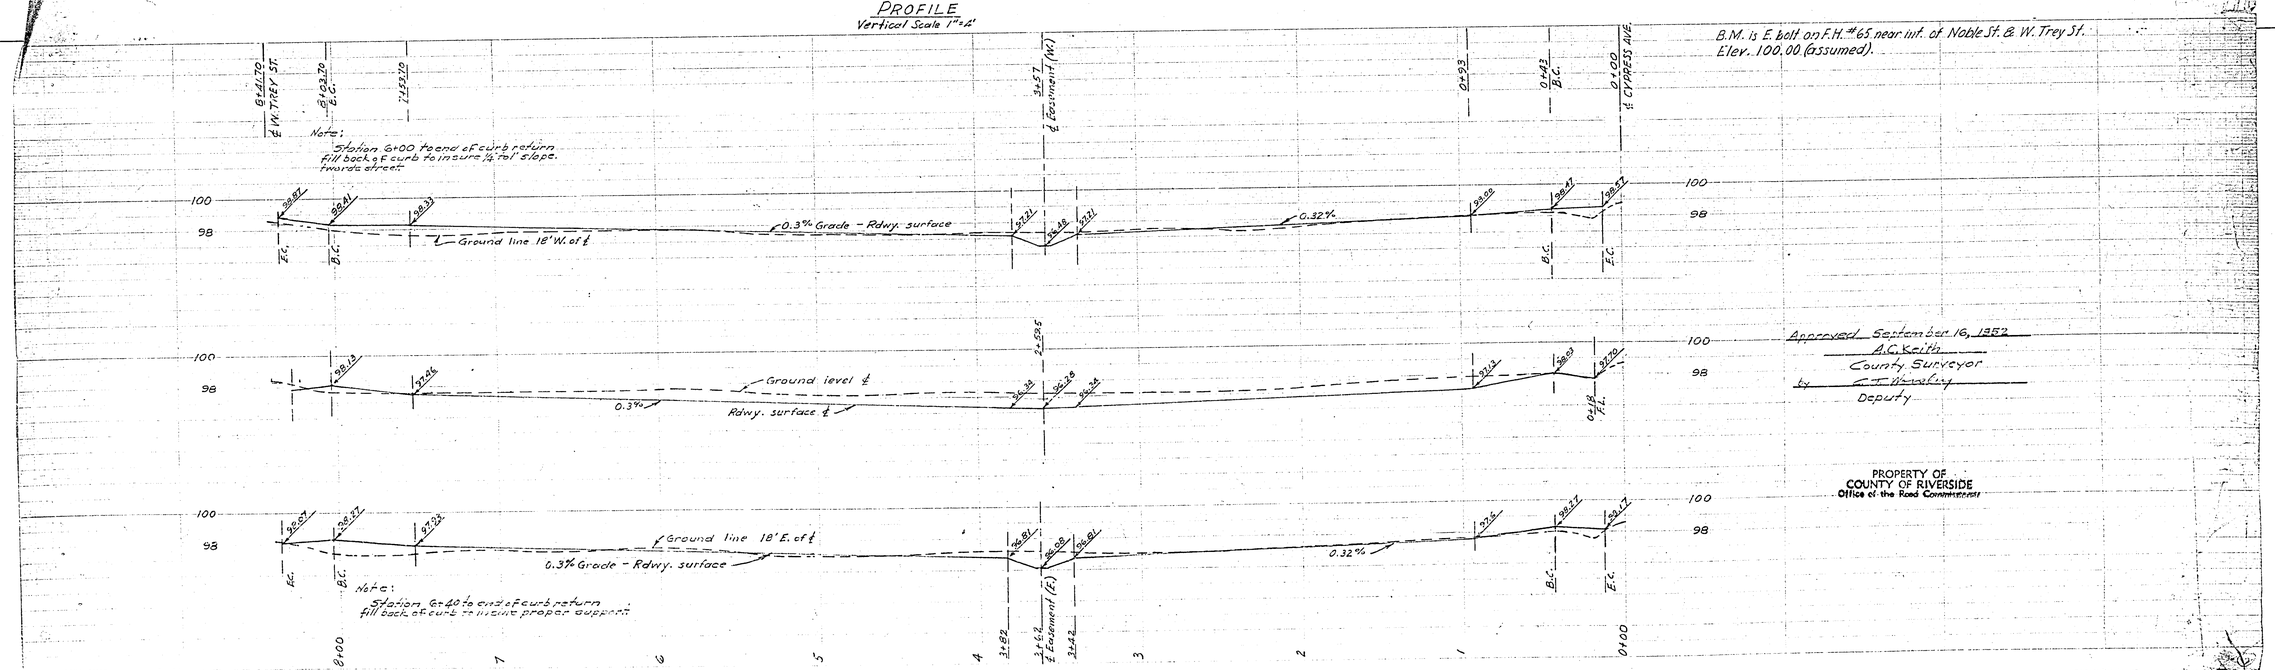

B.M. is E. bolt on F.H. #65 near int. of Noble St. & W. Trey St.
Elev. 100.00 (assumed).

Approved September 16, 1952
A.C. Keith
County Surveyor
by C.T. Hawley
Deputy

PROPERTY OF
COUNTY OF RIVERSIDE
Office of the Road Commissioner

R-545 713-E