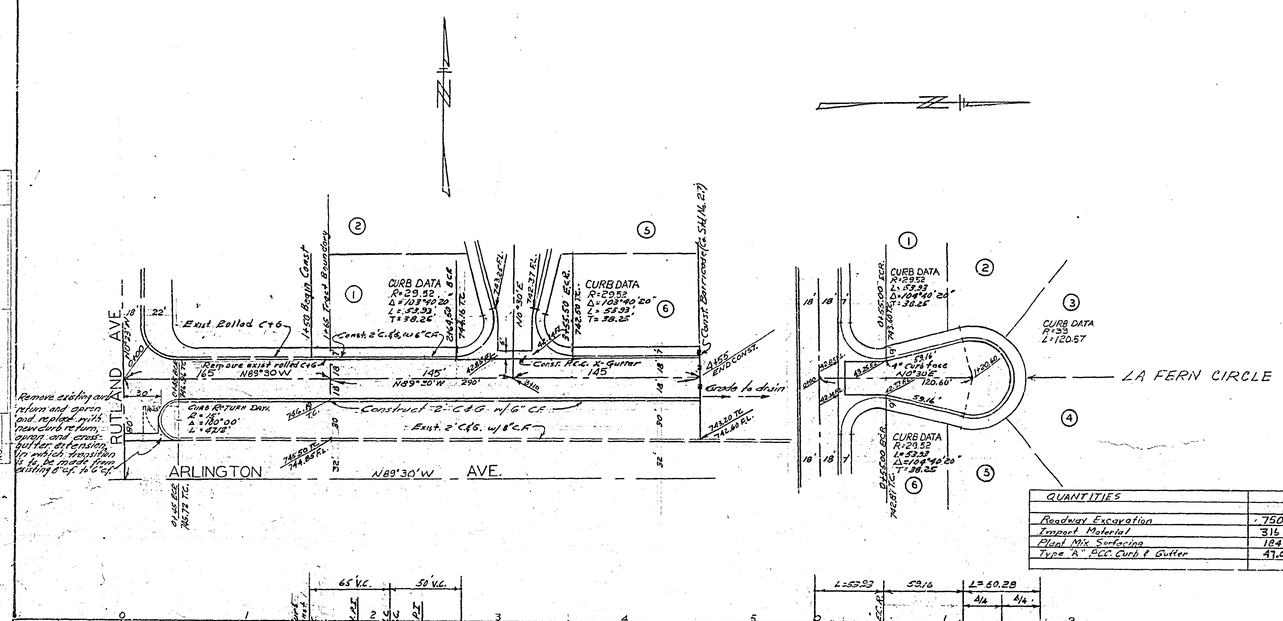

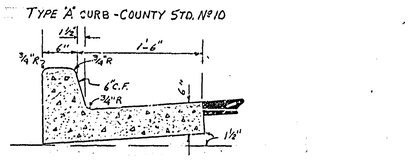

TYPICAL SECTION CURB & GUTTER

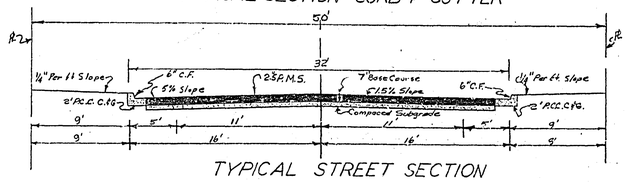

TYPICAL STREET SECTION

STREET PLAN & PROFILE

QUANTITIES	
Roadway Excavation	750 yds³
Import Material	316 yds³
Plant Mix Surfacing	184 Tons
Type "A" P.C.C. Curb & Gutter	47.0 yd³

APPROVED 6-24-57
ROAD COMMISSIONER
RIVERSIDE COUNTY

RIVERSIDE ENGINEERING CO.
RIVERSIDE, CALIFORNIA
FOR ARLANZA CO.
HAMPSHIRE SUBDIVISION
DRAWN BY H.E. CHECKED BY ____ SCALE 1"=50'
DATE 5-7-54 REVISED 6-24-57
CIVIL ENGINEER NO. 1126
JOB NO. 1886 SHEET 1 OF 1

BENCHMARK: CROSS ON WEST CURB OF RUTLAND AVENUE, WEST OF SOUTH WEST CORNER OF LOT 28 OF ARLANZA DOWNS SUBDIVISION No 1
ELEVATION: 741.8 FEET.

SCALE:
HOR.: 1" = 50'
VERT.: 1" = 5'

General Notes:

Any relocation of existing utilities to clear the proposed work shall be the responsibility of the subdivider.

Subdivider will install street name signs conforming to County standard No. 25, as directed.

All work shall conform to the requirements of the Riverside County Road Department Specifications for the Improvement of Subdivision Streets, dated 1956.

All work west of the 1965 not a part of Hampshire Subdivision, and will be done by County Forces.

COUNTY OF RIVERSIDE
Office of the Road Commissioner

R-548 724-0