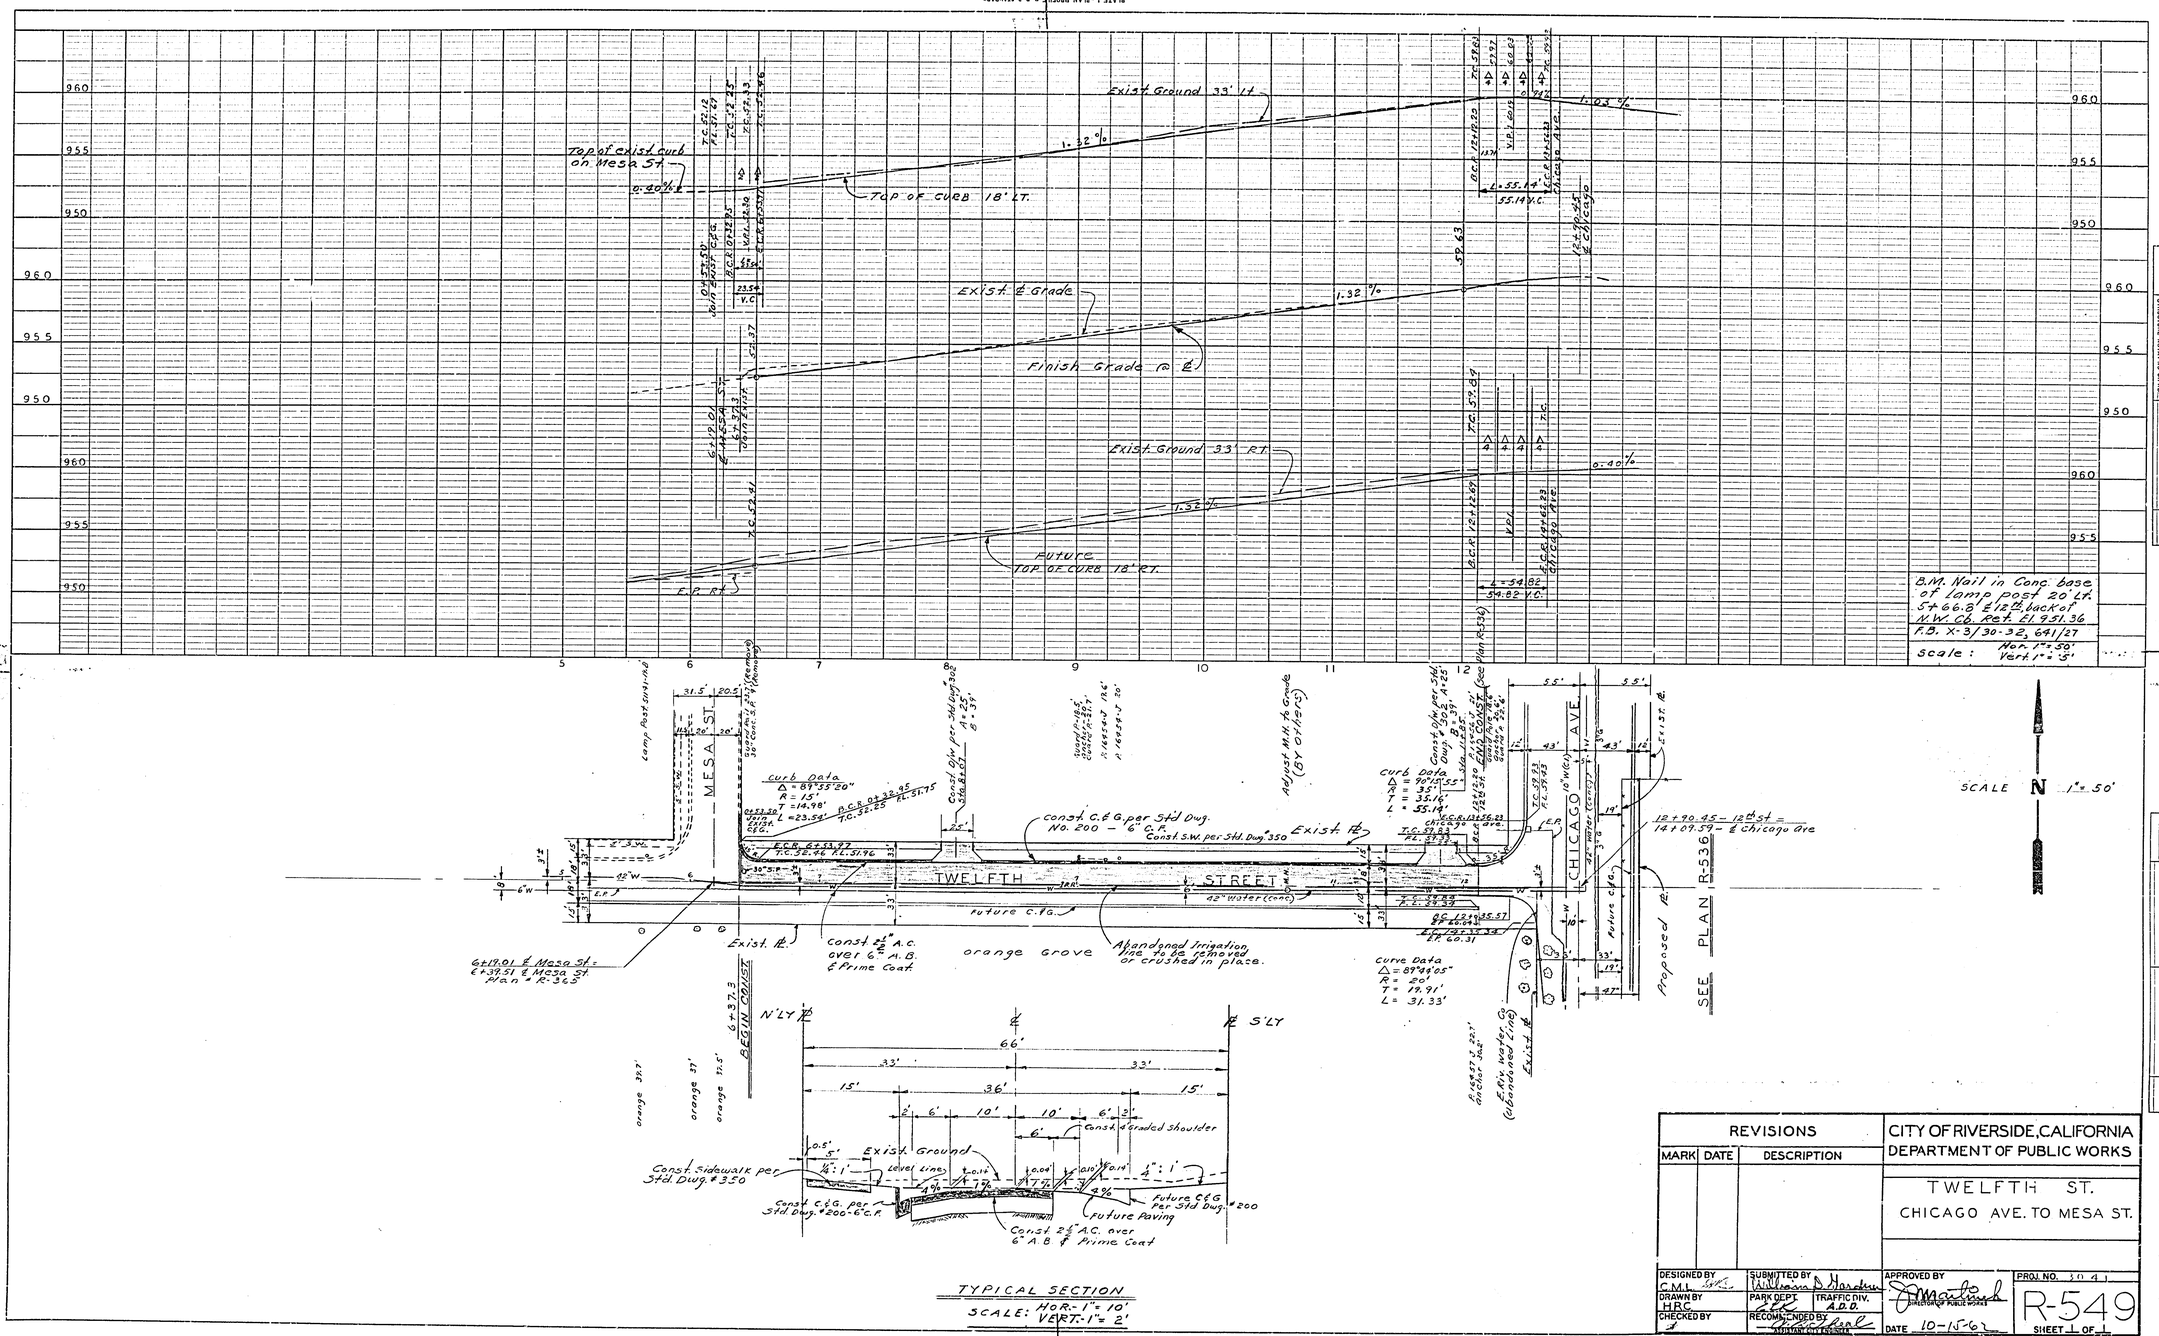

PROFILE			
NOTE BOOK NO.	SURVEYED		
	PLOTTED		
	GRADES CHECKED		
	B.M. & STRUCTURE NOTATIONS CK'D.		
		BY	DATE

PLAN			
NOTE BOOK NO.	SURVEYED		
	PLOTTED		
	ALIGNMENT CHECKED		
	RT. OF WAY CHECKED		
		BY	DATE

REVISIONS		
MARK	DATE	DESCRIPTION

CITY OF RIVERSIDE, CALIFORNIA
DEPARTMENT OF PUBLIC WORKS

TWELFTH ST.
CHICAGO AVE. TO MESA ST.

DESIGNED BY C.M.L.	SUBMITTED BY	APPROVED BY	PROJ. NO. 3041
DRAWN BY HRC	PARK DEPT. / TRAFFIC DIV. A.D.O.	DIRECTOR OF PUBLIC WORKS	R-549
CHECKED BY	RECOMMENDED BY ASSISTANT CITY ENGINEER	DATE 10-15-62	SHEET 1 OF 1

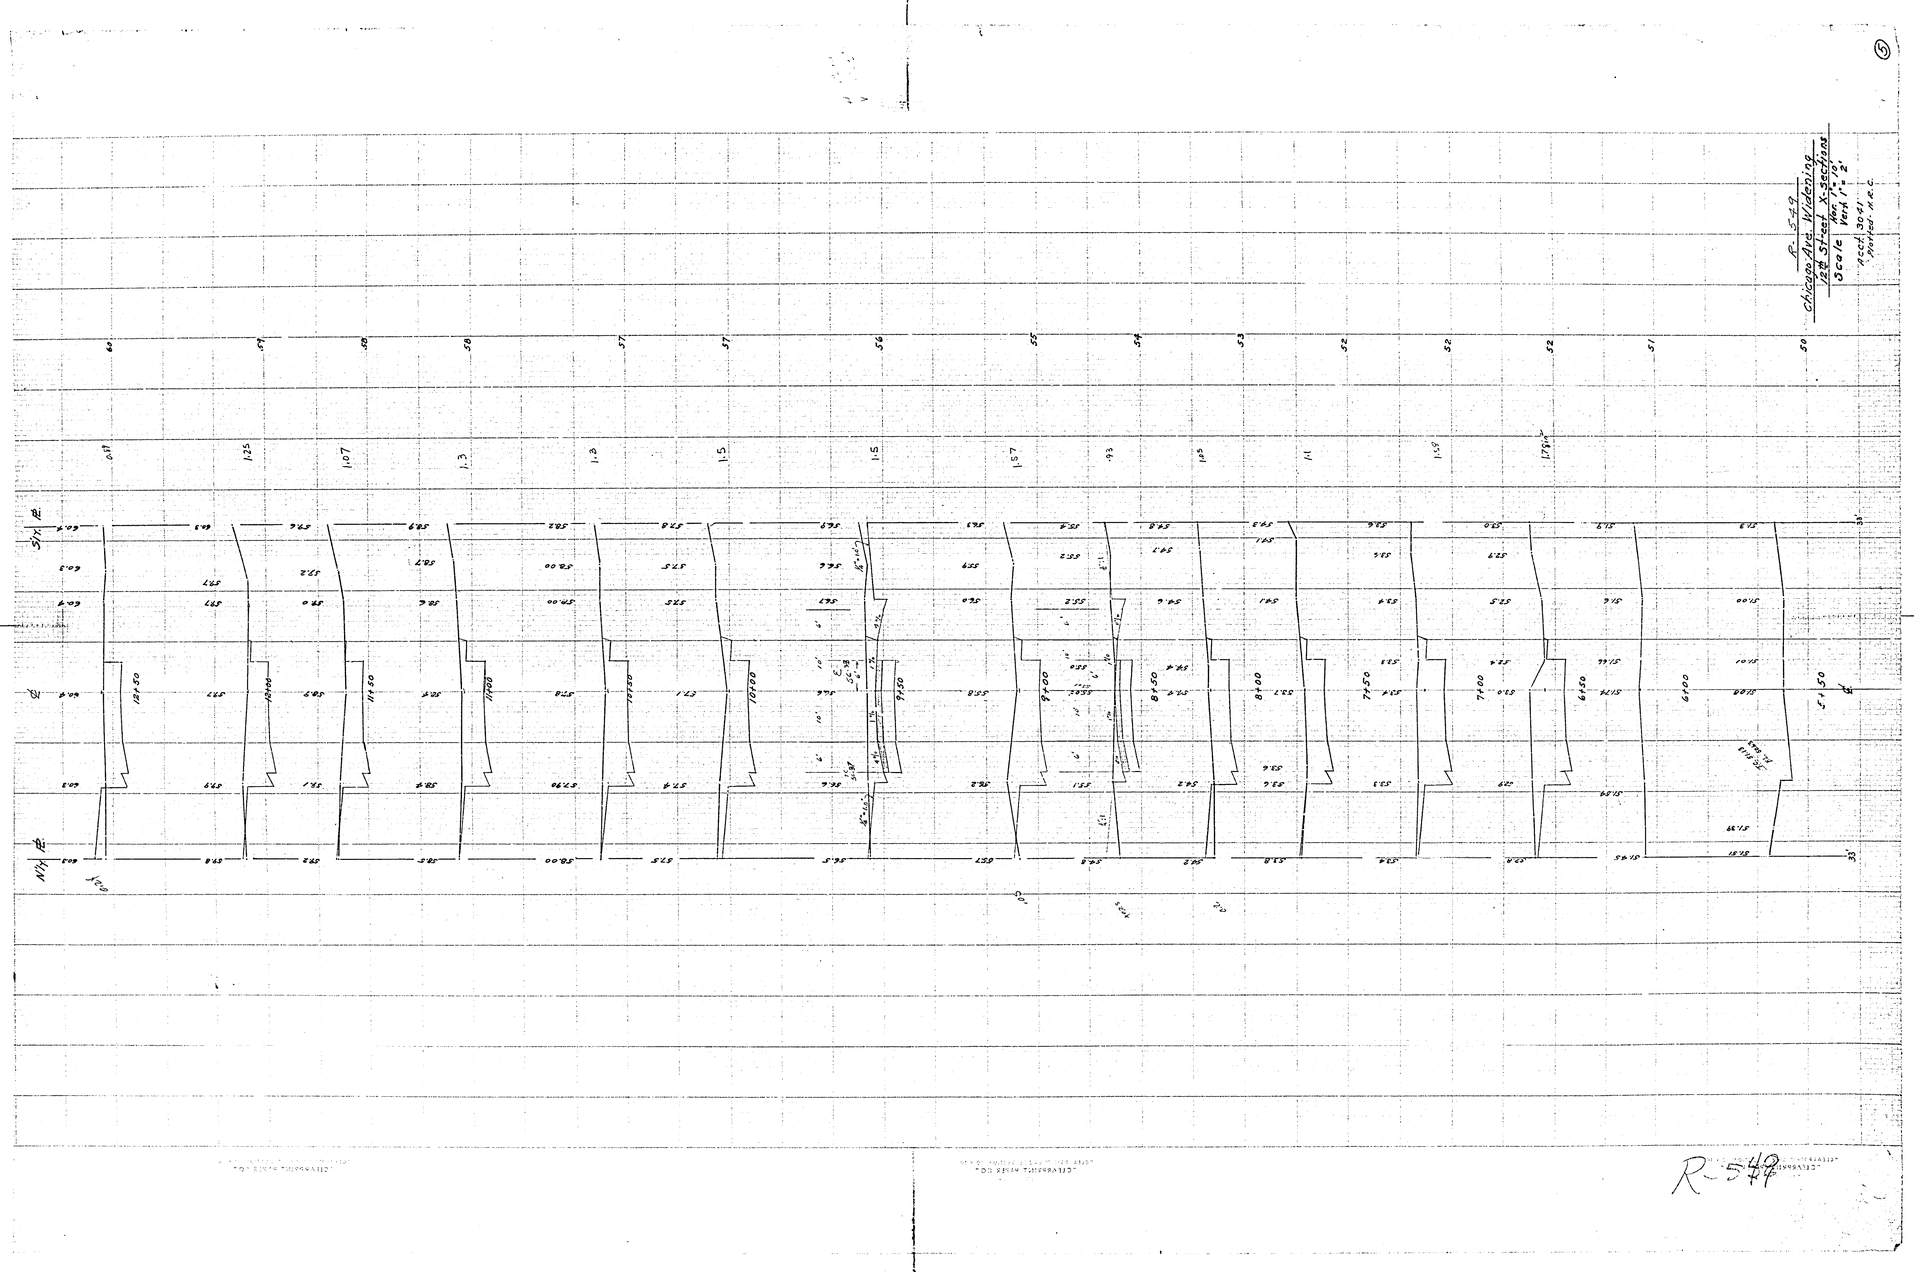
R-549
Chicago Ave. Widening
12th Street X-Sections
Scale Hor. 1" = 10'
Vert. 1" = 2'
Acct. 3041
Plotted: M.R.C.
S/Y ℄
N/Y ℄
12+50
12+00
11+50
11+00
10+50
10+00
9+50
9+00
8+50
8+00
7+50
7+00
6+50
6+00
5+50
R-549