SHEET 3 OF STREET GRADES 5

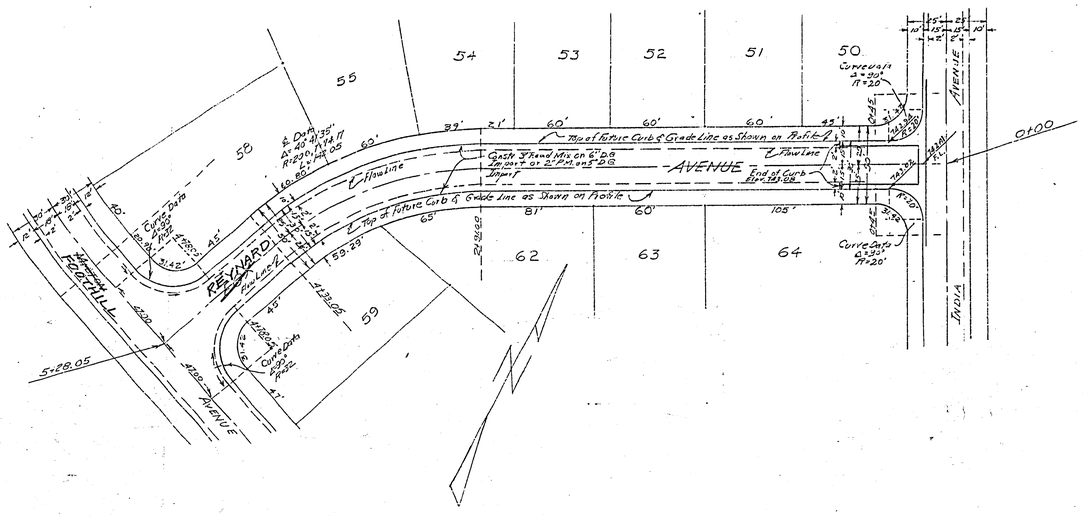

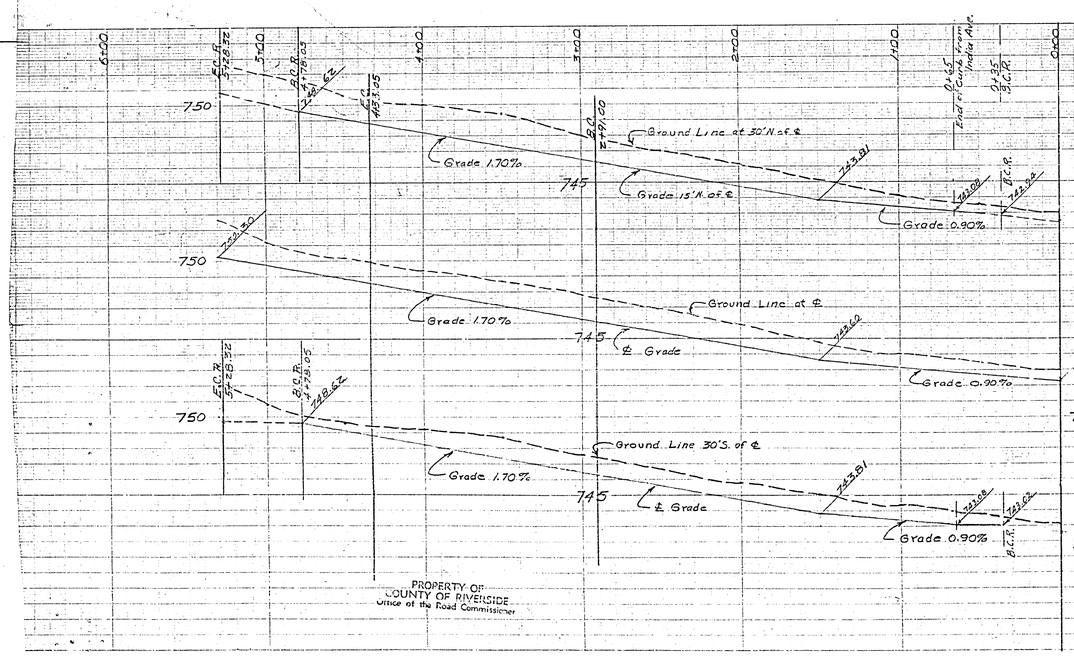

PROPERTY OF
COUNTY OF RIVERSIDE
Office of the Road Commissioner

PROPERTY OF
COUNTY OF RIVERSIDE
Office of the Road Commissioner

SIERRA FOOT HILLS TRACT No 1
STREET GRADES
REYNARD ~~FOX~~ AVENUE

C.V. BROWN JR. AND GORDON STEWART		
CIVIL ENGINEERS		
DATE	SCALE	FILE NO.
APPROVED	1" = 40'	

R-555 L11-73-3
~~713-F~~

SHEET 1 OF STREET GRADES OF 5

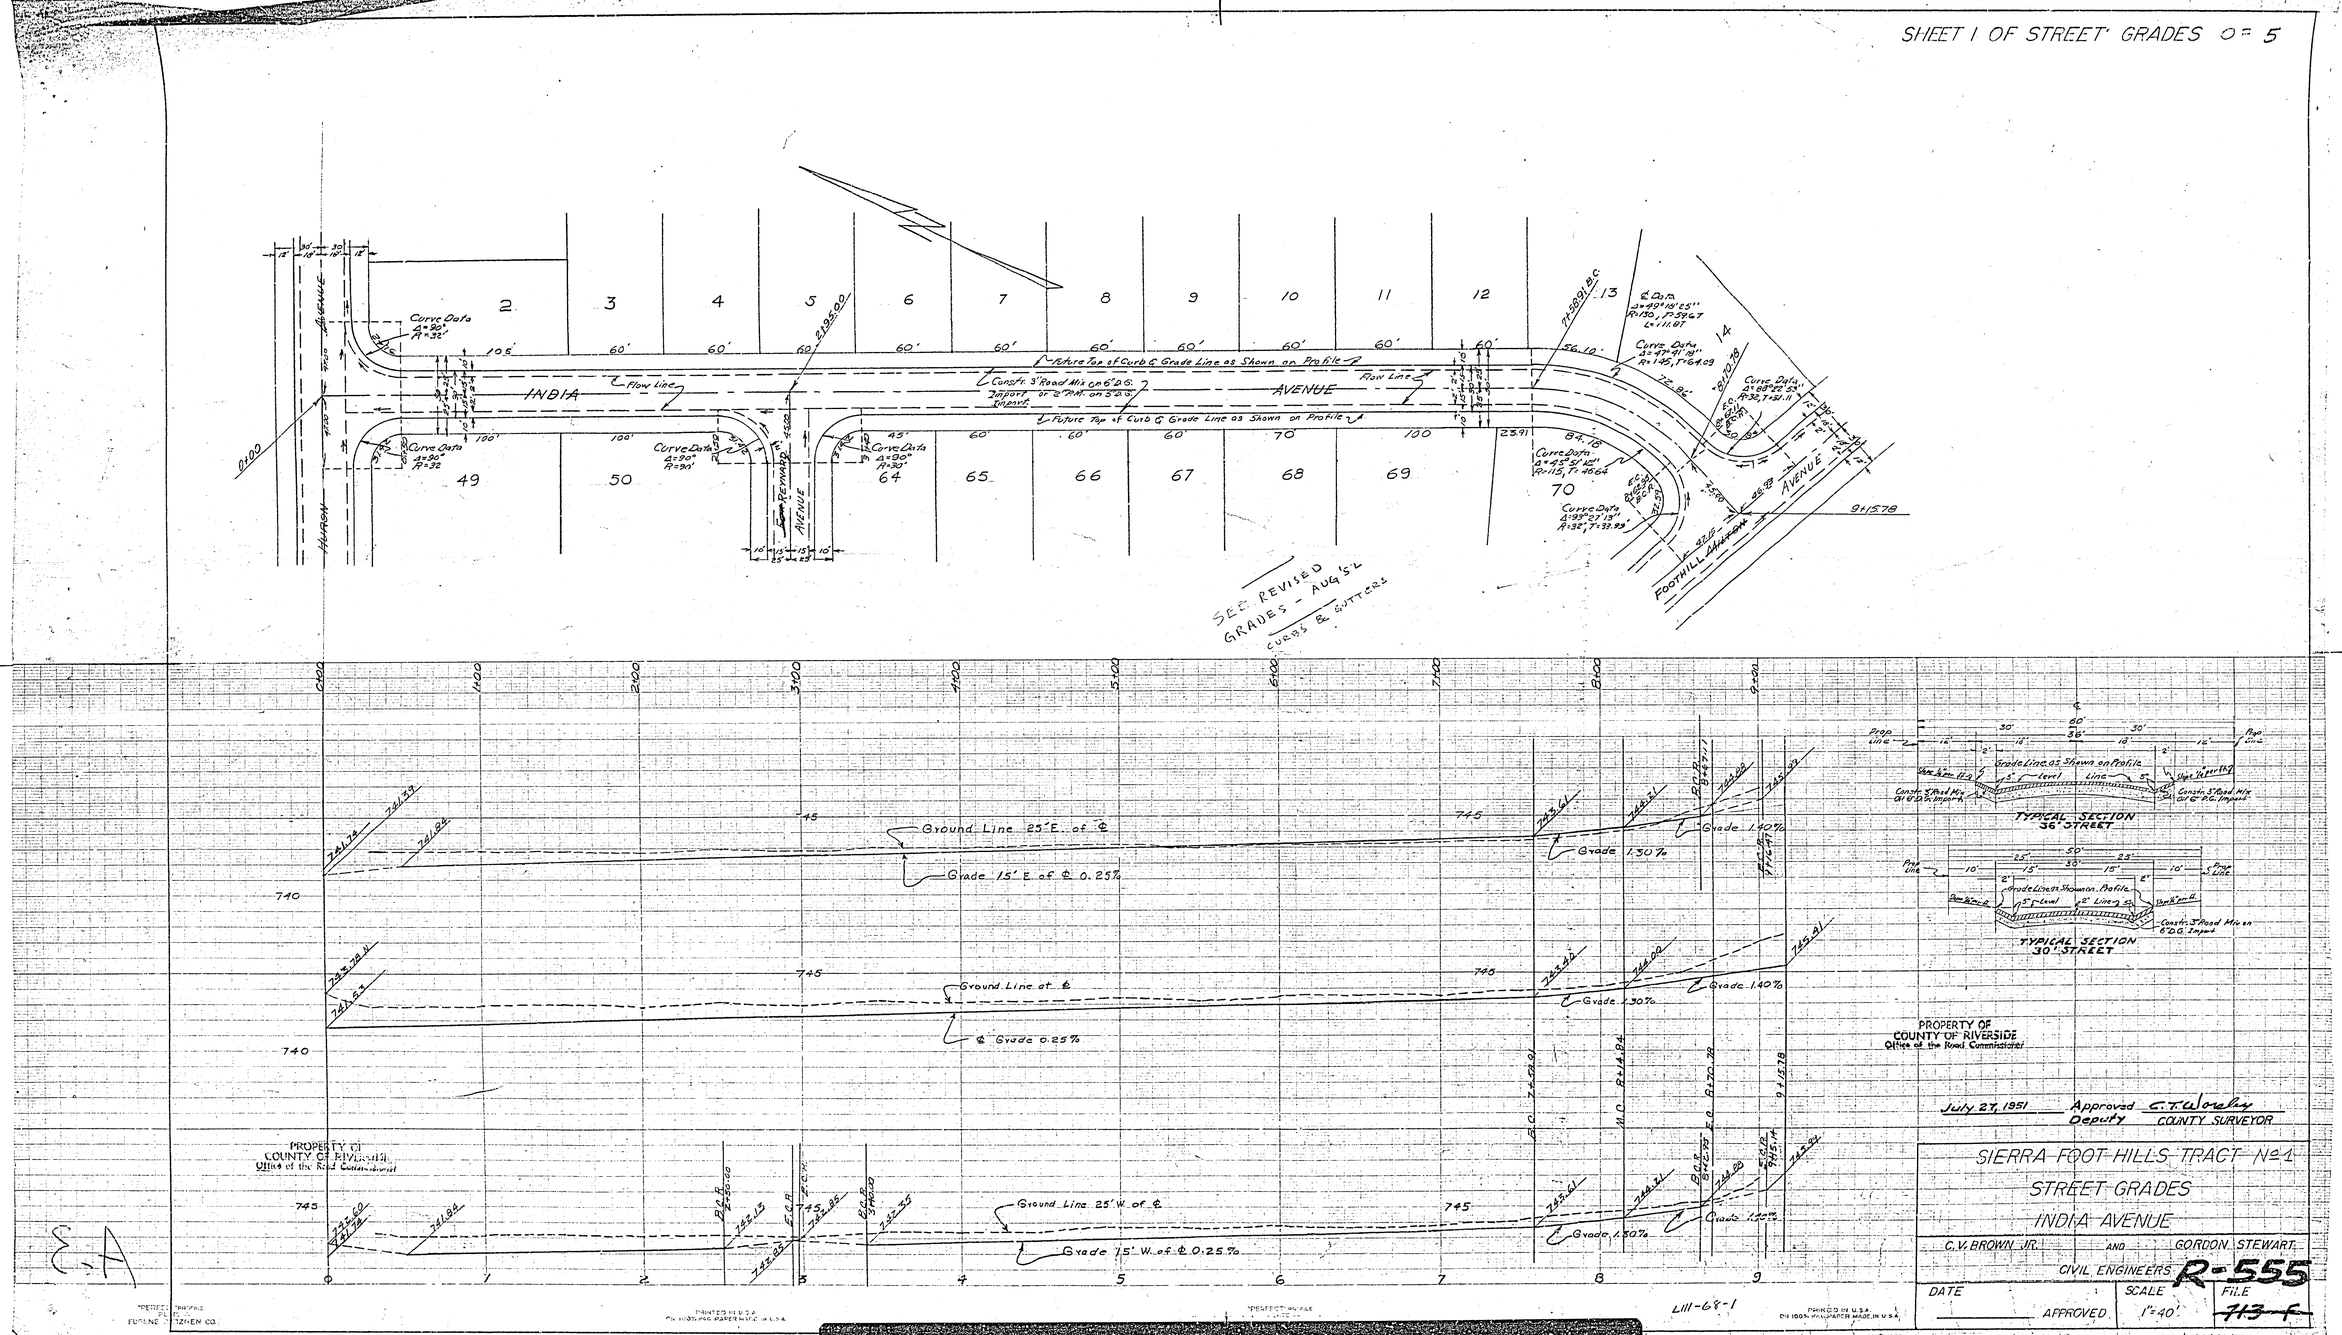

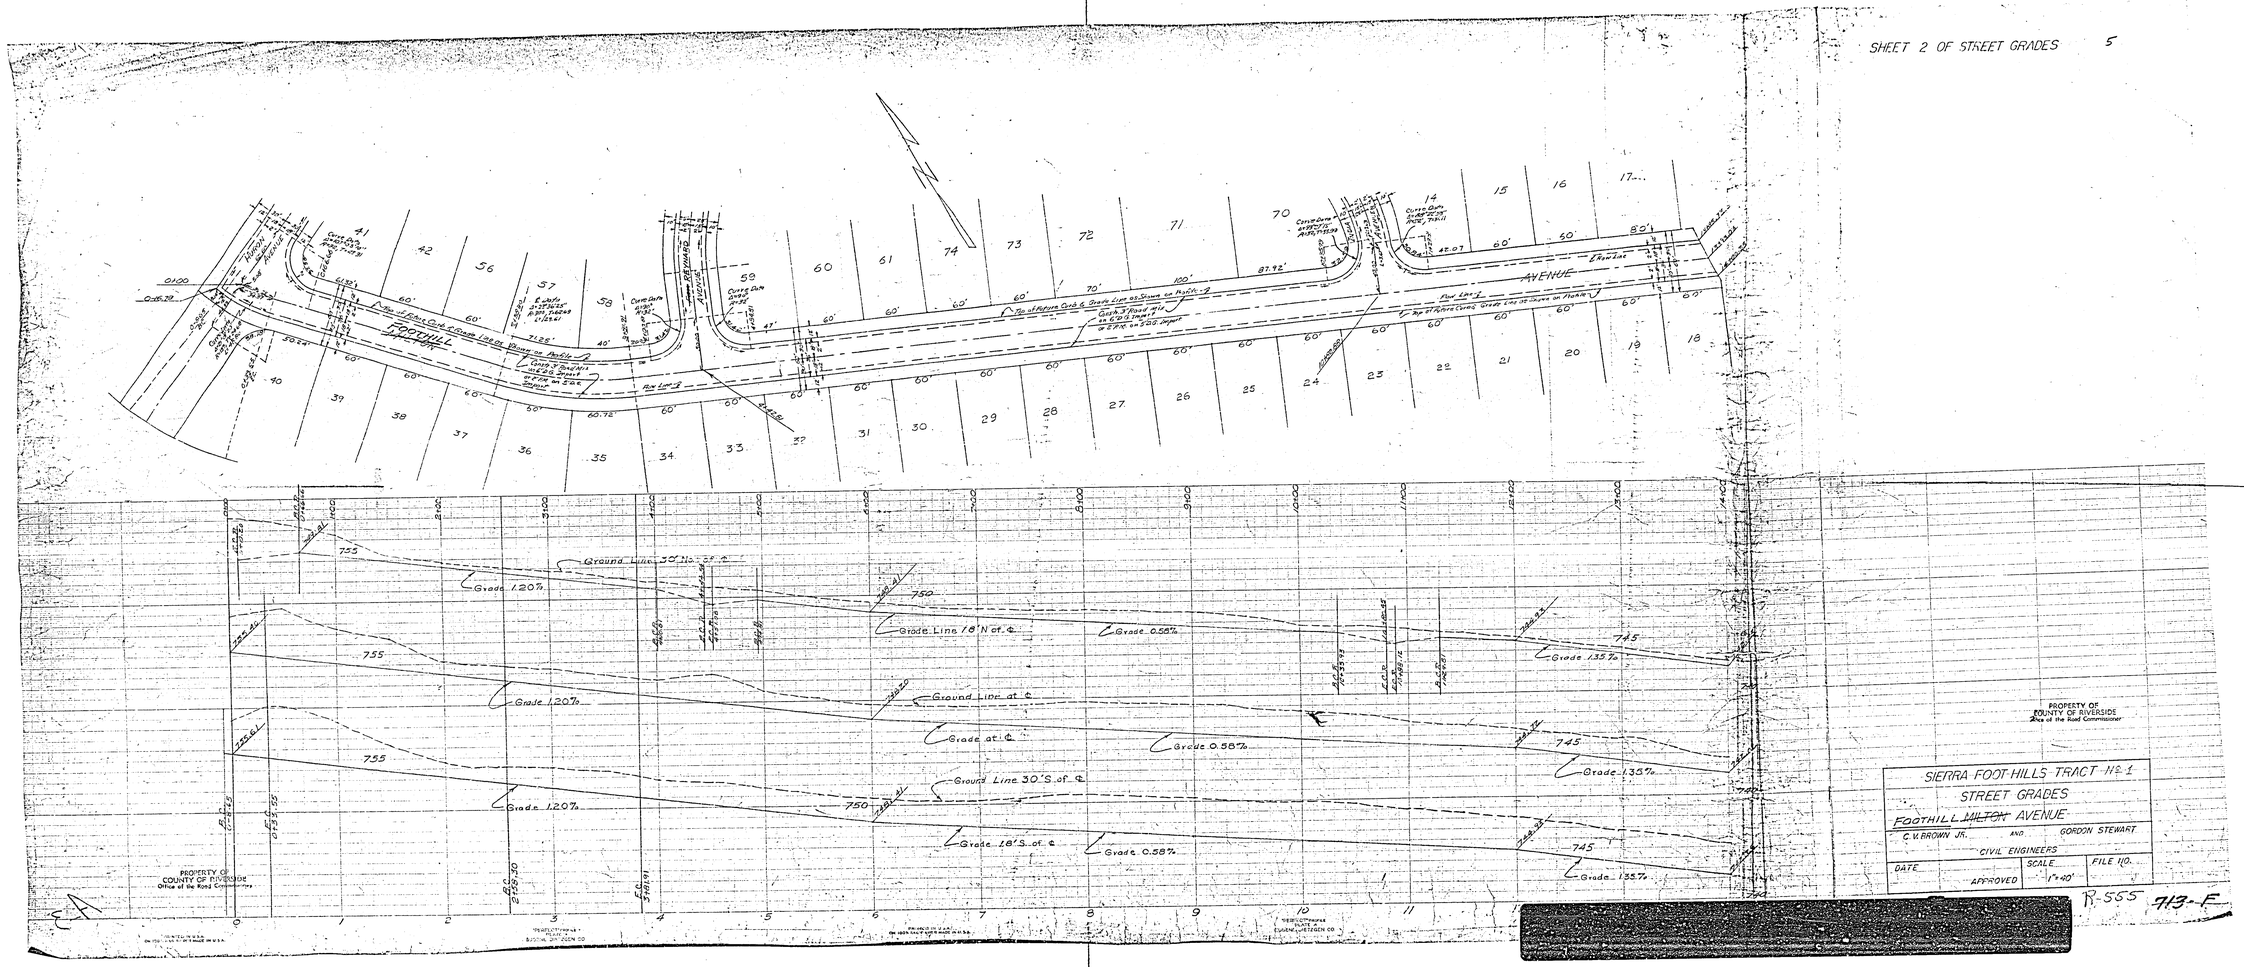
FOOTHILL AVENUE
Grade 1.20%
Grade Line 18' N of ℄
Grade 0.56%
Grade 1.35%
Ground Line at ℄
Grade at ℄
Grade 0.58%
Ground Line 30' S of ℄
Grade 18' S of ℄
PROPERTY OF COUNTY OF RIVERSIDE Office of the Road Commissioner
SIERRA FOOT HILLS TRACT No. 1
STREET GRADES
FOOTHILL ~~MILTON~~ AVENUE
C. W. BROWN JR. AND GORDON STEWART
CIVIL ENGINEERS
DATE
APPROVED
SCALE 1"=40'
FILE NO.
R-555
713-F

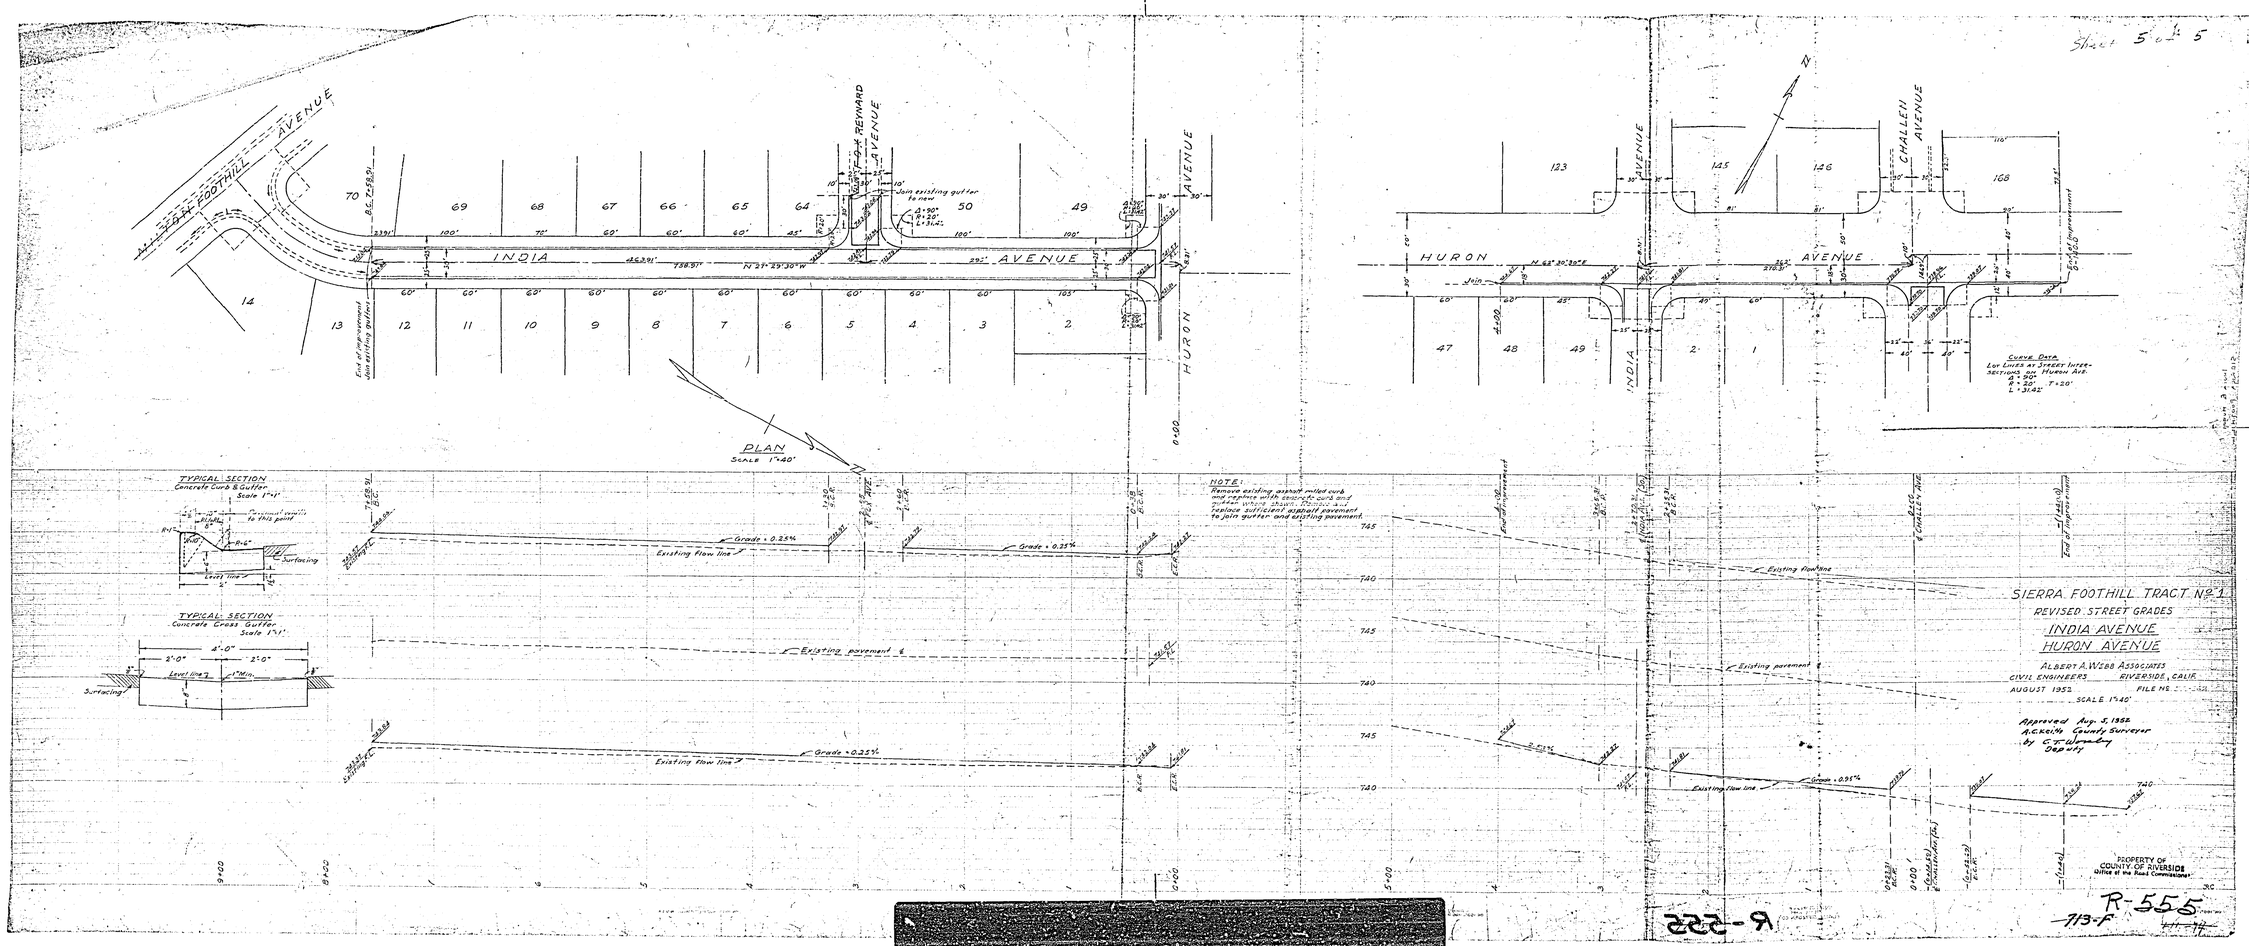
Sheet 5 of 5
SIERRA FOOTHILL AVENUE
INDIA AVENUE
HURON AVENUE
CHALLEN AVENUE
PLAN
SCALE 1"=40'
TYPICAL SECTION
Concrete Curb & Gutter
Scale 1"=1'
TYPICAL SECTION
Concrete Cross Gutter
Scale 1"=1'
Existing flow line
Existing pavement
Grade = 0.25%
NOTE:
Remove existing asphalt mitred curb and replace with concrete curb and gutter where shown. Remove and replace sufficient asphalt pavement to join gutter and existing pavement
SIERRA FOOTHILL TRACT No. 1
REVISED STREET GRADES
INDIA AVENUE
HURON AVENUE
ALBERT A. WEBB ASSOCIATES
CIVIL ENGINEERS RIVERSIDE, CALIF.
AUGUST 1952 FILE NO.
SCALE 1"=40'
Approved Aug. 5, 1952
A.C. Kelly County Surveyor
by C. T. Wormley
Deputy
PROPERTY OF
COUNTY OF RIVERSIDE
Office of the Road Commissioner
R-555
713-F
R-222
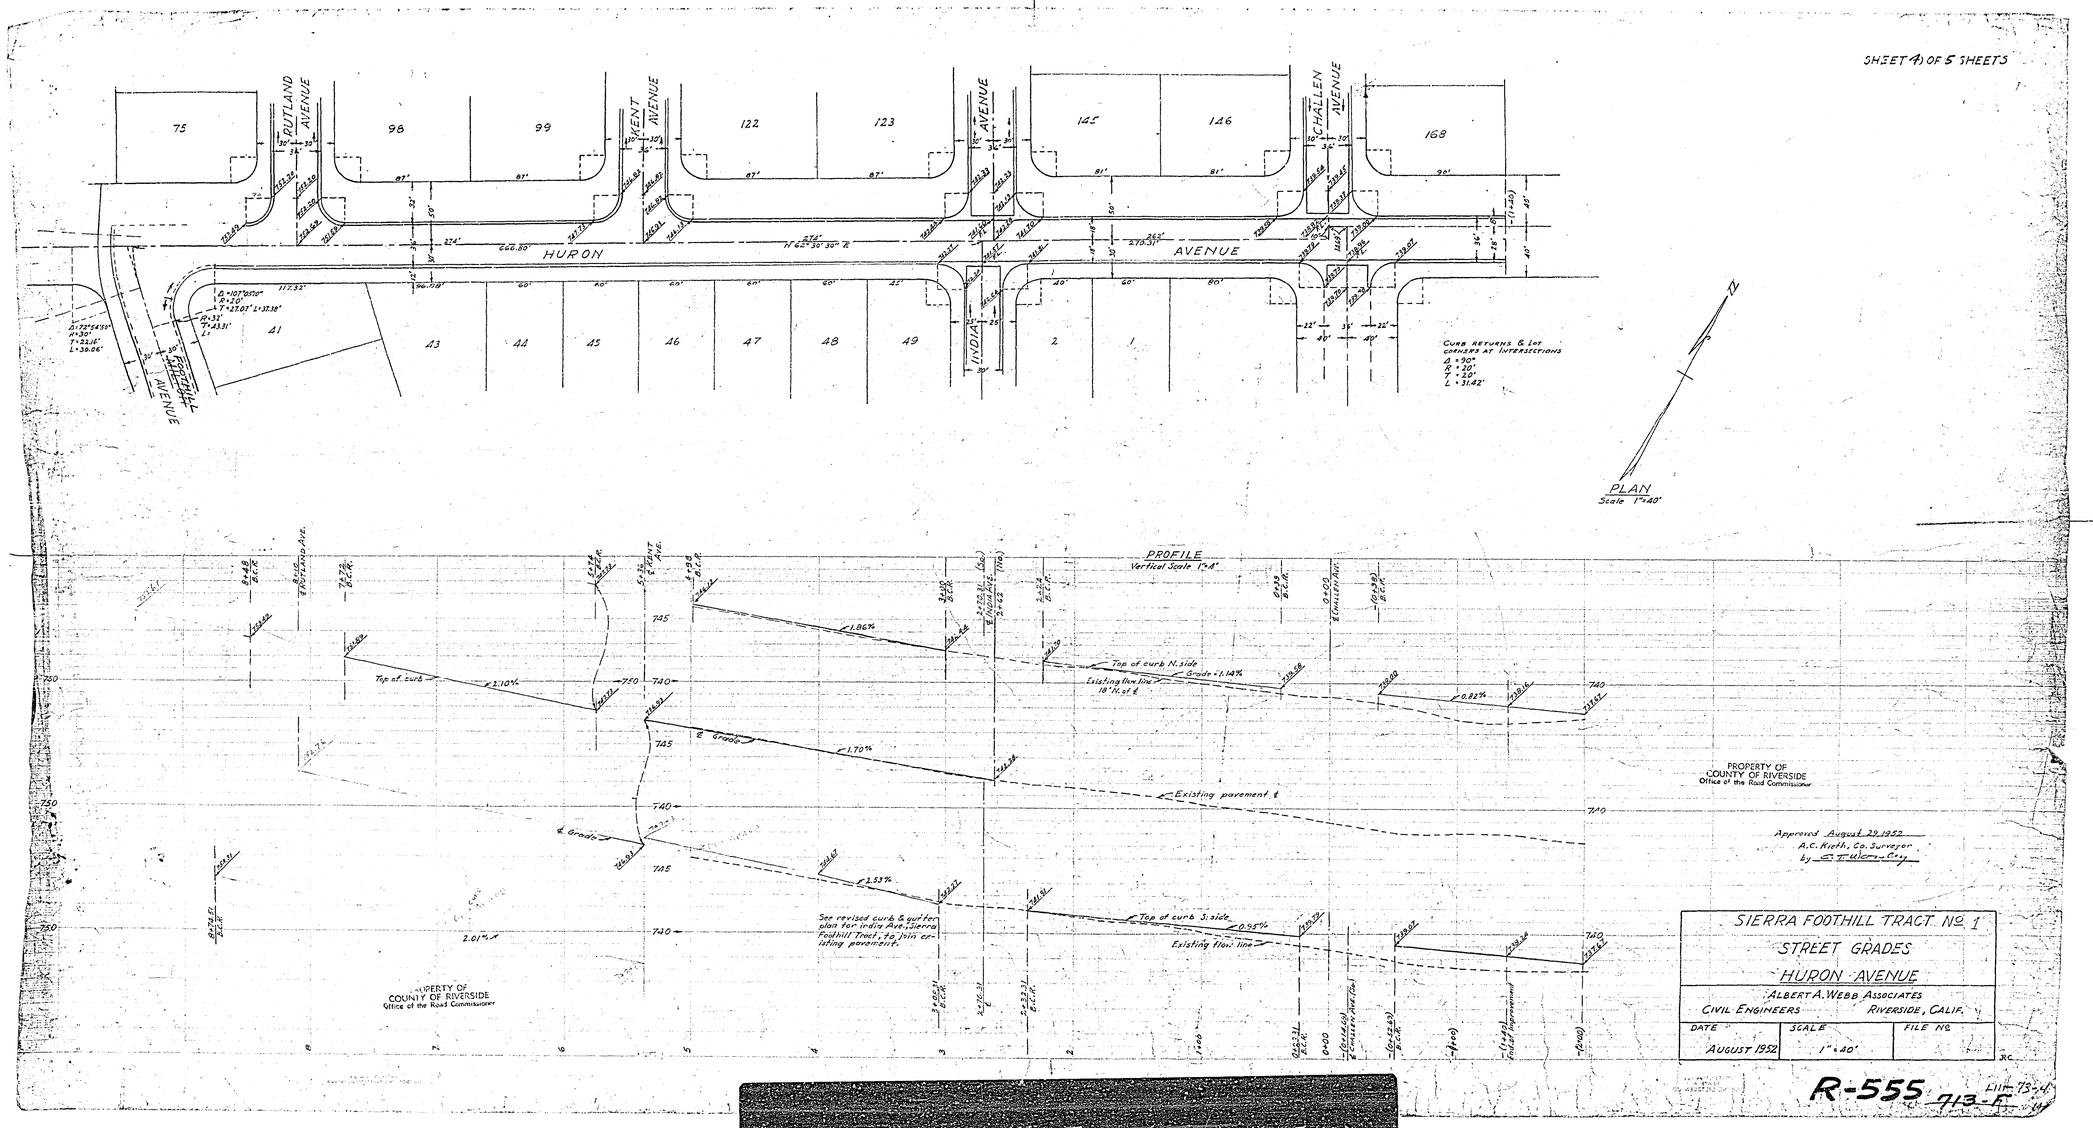
SHEET 4 OF 5 SHEETS