SHEET 2 OF 5 SHEETS

Note:
Thickness of base Course To Be Reviewed
Following Rough Grading Operations

SIERRA HIGHLANDS TRACT
STREET GRADES
NOBLE STREET

ENGR.- STEWART & MAXWELL
SAN BERNARDINO, CALIF.
OCTOBER 1954

SCALE
HOR 1"=40'
VERT 1"= 4

Gordon Stewart
GORDON STEWART RE 204-7

Approved By B.D. Powell 11-17-54
For Road Commissioner
Riverside County

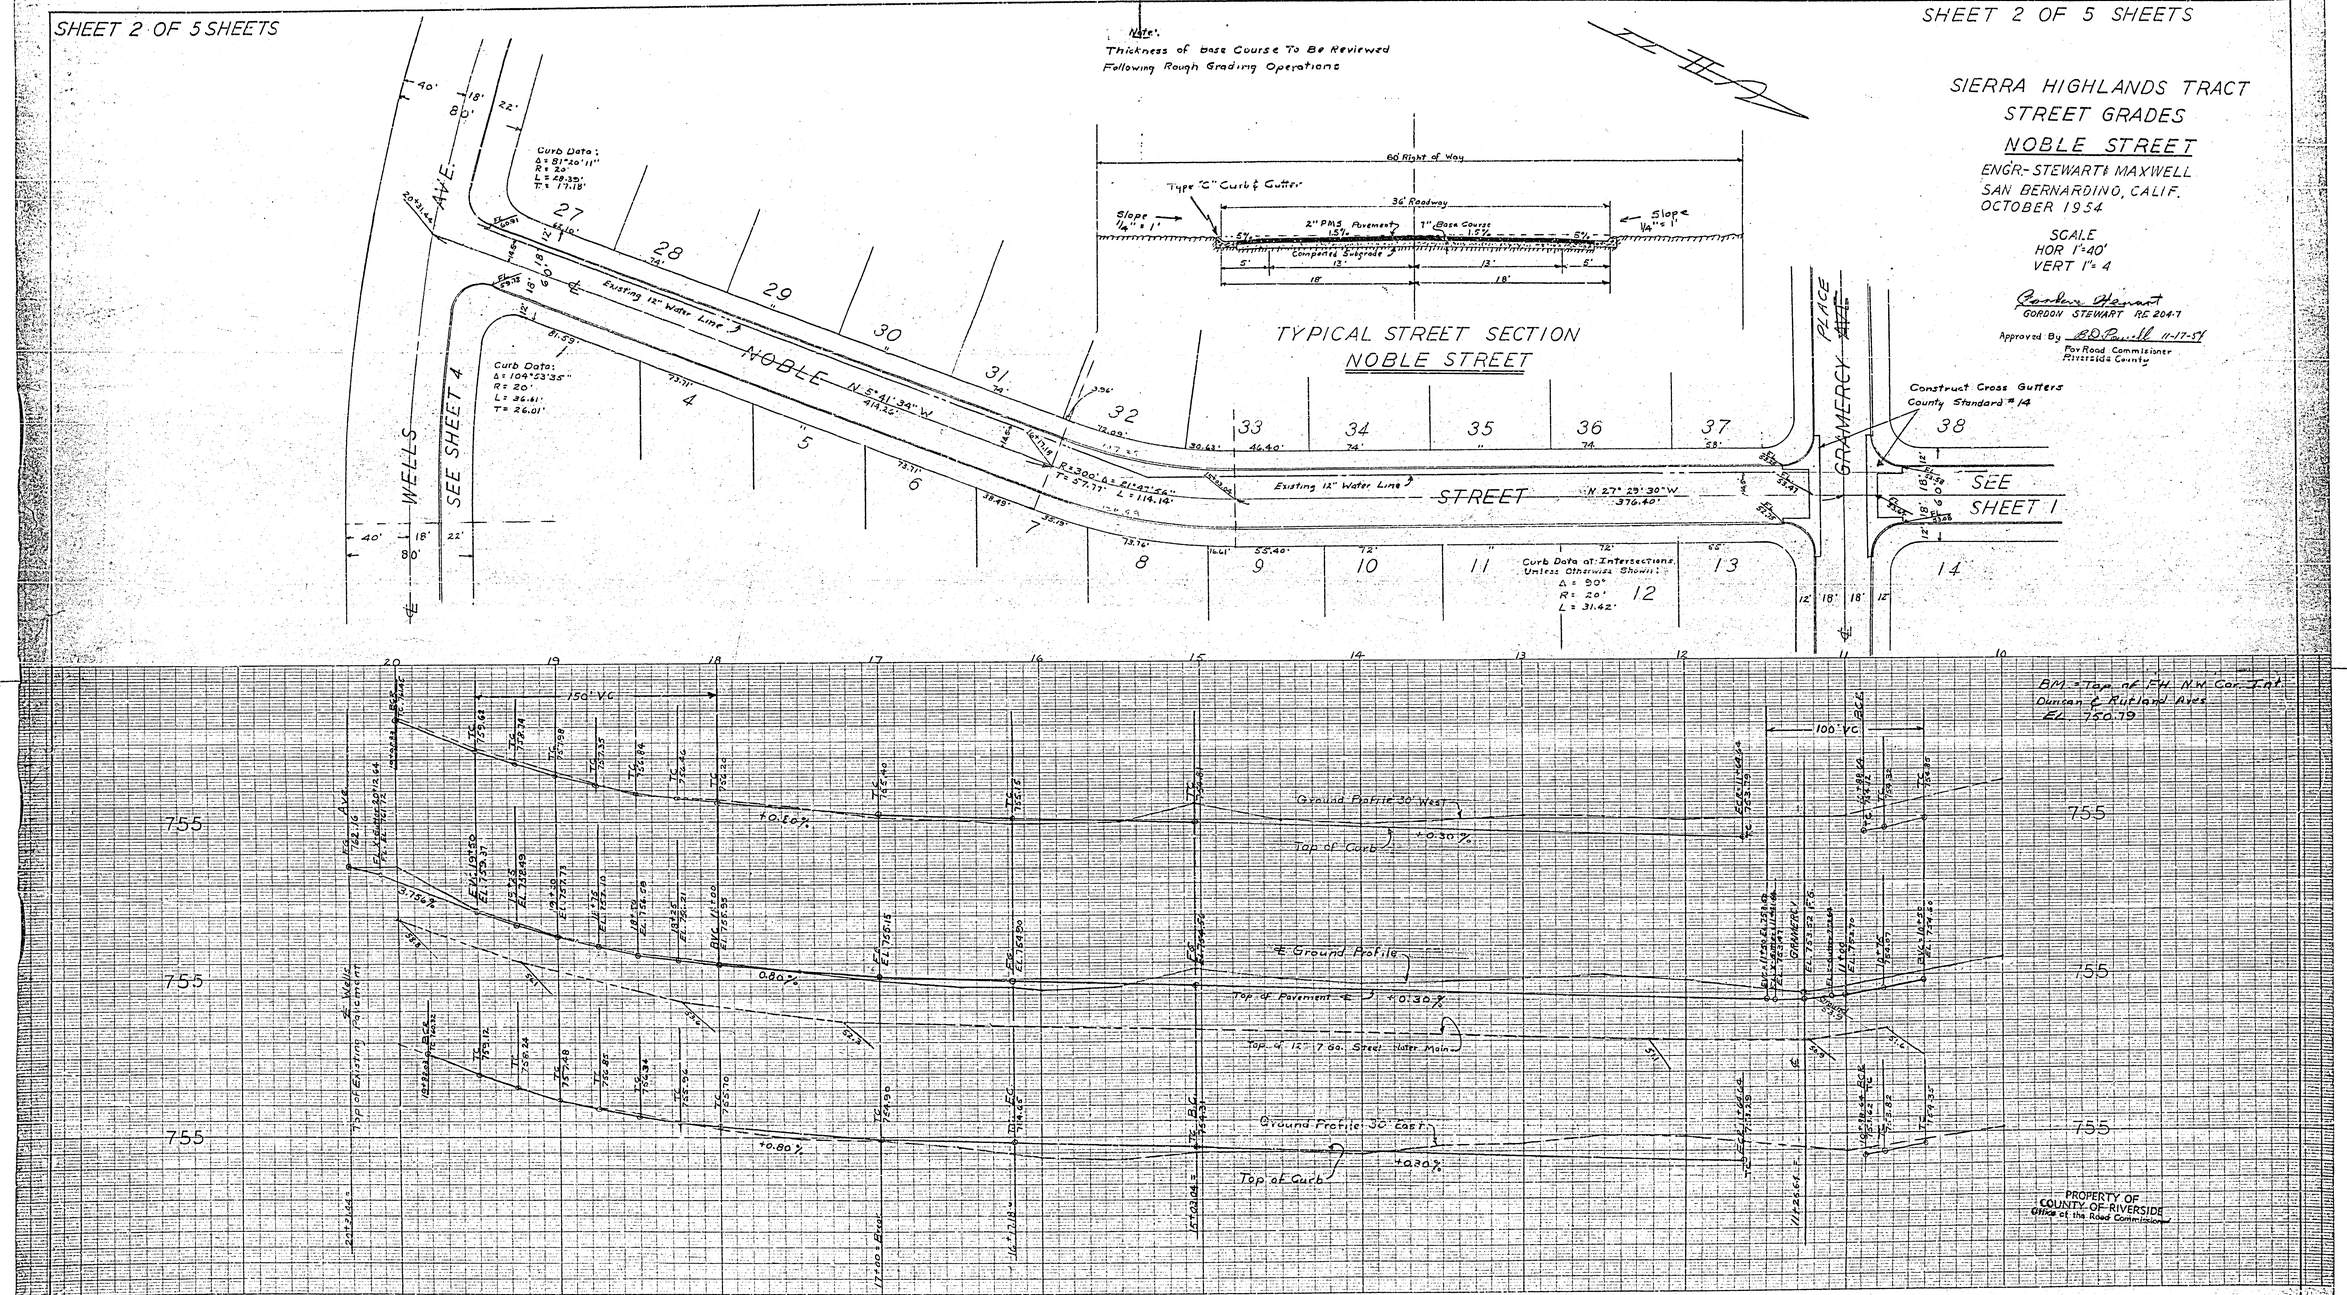

KEUFFEL & ESSER CO. NEW YORK
TRADE STANDARD MARK
KEUFFEL & ESSER CO.
TRADE STANDARD MARK
KEUFFEL & ESSER CO.

R-565 713-R

SHEET 3 OF 5 SHEETS

SIERRA HIGHLANDS TRACT
STREET GRADES
GRAMERCY AVENUE

Gordon Stewart
GORDON STEWART RE 20477

ENG'R. - STEWART & MAXWELL
SAN BERNARDINO, CALIF.
OCTOBER 1954
SCALE:
HOR. 1" = 40'
VERT. 1" = 4

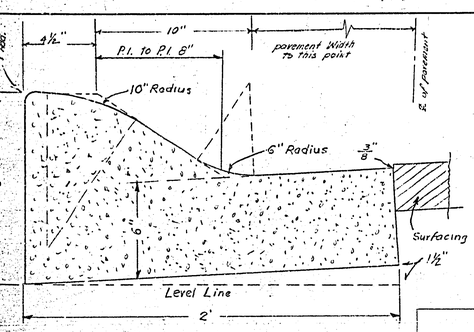

TYPE "C" CURB

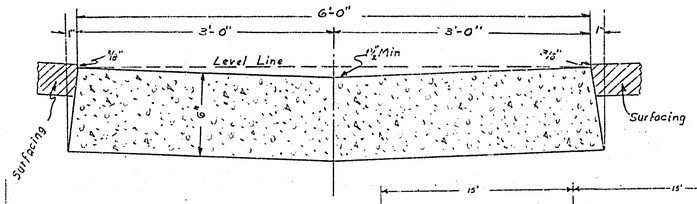

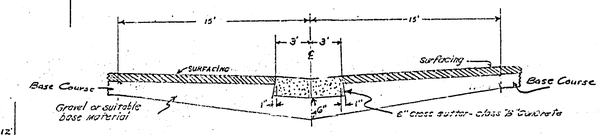

Typical section through 6" cross-gutter

Curb Data at Intersections.
Unless Otherwise Shown:
Δ = 90°
R = 20'
L = 31.42'

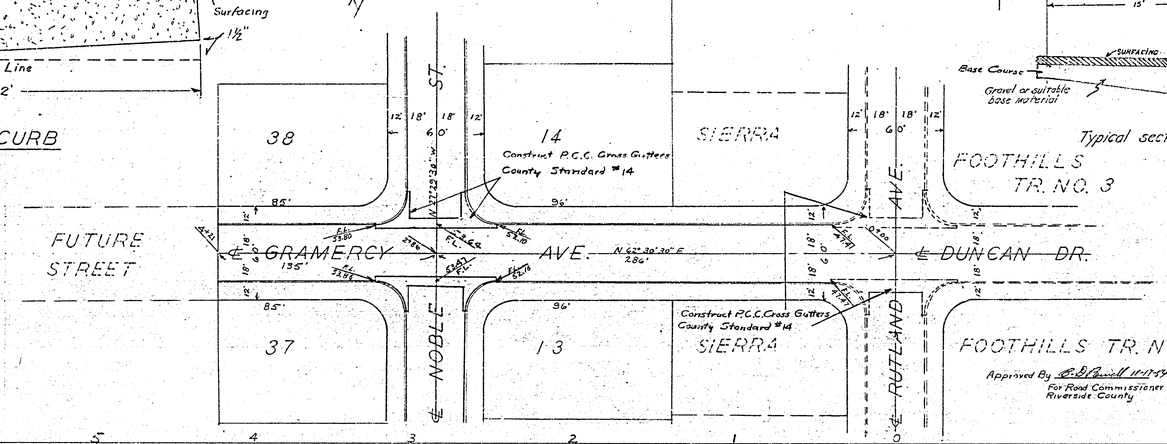

Approved By [signature] 11-17-54
For Road Commissioner
Riverside County

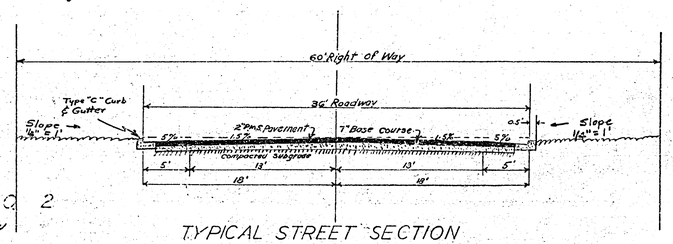

TYPICAL STREET SECTION
GRAMERCY AVE.

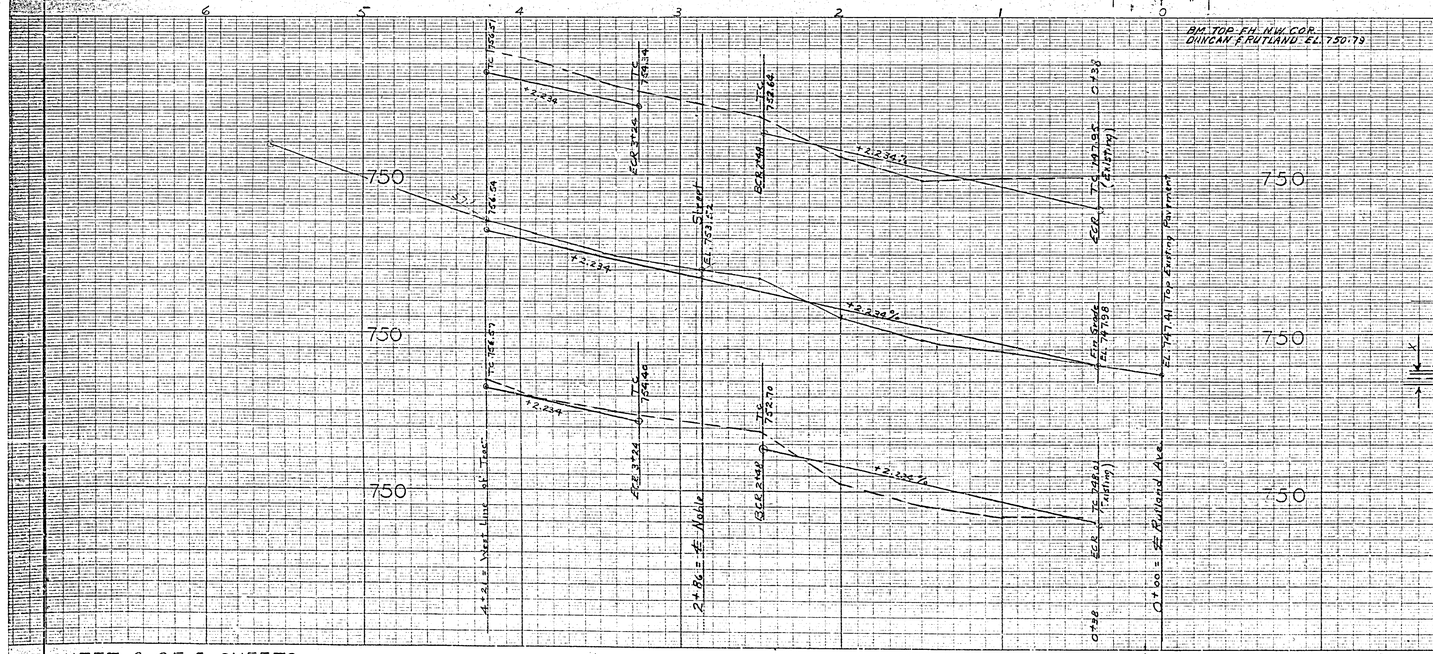

NOTES

CROSS GUTTER FOR USE WITH TYPE C CURB AND GUTTER (STANDARD NO. 10-11)
EXPANSION JOINTS SHOWN THUS
APRONS SHALL BE A MINIMUM OF 6" IN THICKNESS.
X GUTTER SHALL BE A MINIMUM OF 6" THICKNESS.

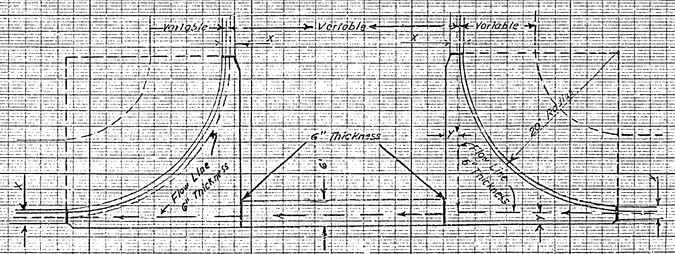

CROSS-GUTTER LAYOUT
COUNTY STANDARD # 14

PROPERTY OF
COUNTY OF RIVERSIDE
Office of the Road Commissioner

SHEET 3 OF 5 SHEETS

TRADE STANDARD MADE FOR U.S. PAT. OFF. DOUBLE PLATE & ACID PROOF MADE IN U.S.A.
KEUFFEL & ESSER CO. NEW YORK
TRADE STANDARD MADE FOR U.S. PAT. OFF. DOUBLE PLATE & ACID PROOF MADE IN U.S.A.

R-565 713-K

SHEET 1 OF 5 SHEETS

SHEET 1 OF 5 SHEETS

SIERRA HIGHLANDS TRACT
STREET GRADES
NOBLE STREET

ENGR.- STEWART & MAXWELL
SAN BERNARDINO, CALIF.
OCTOBER 1954

SCALE
HOR 1" = 40'
VERT 1" = 4'

Gordon Stewart
GORDON STEWART RE 2047

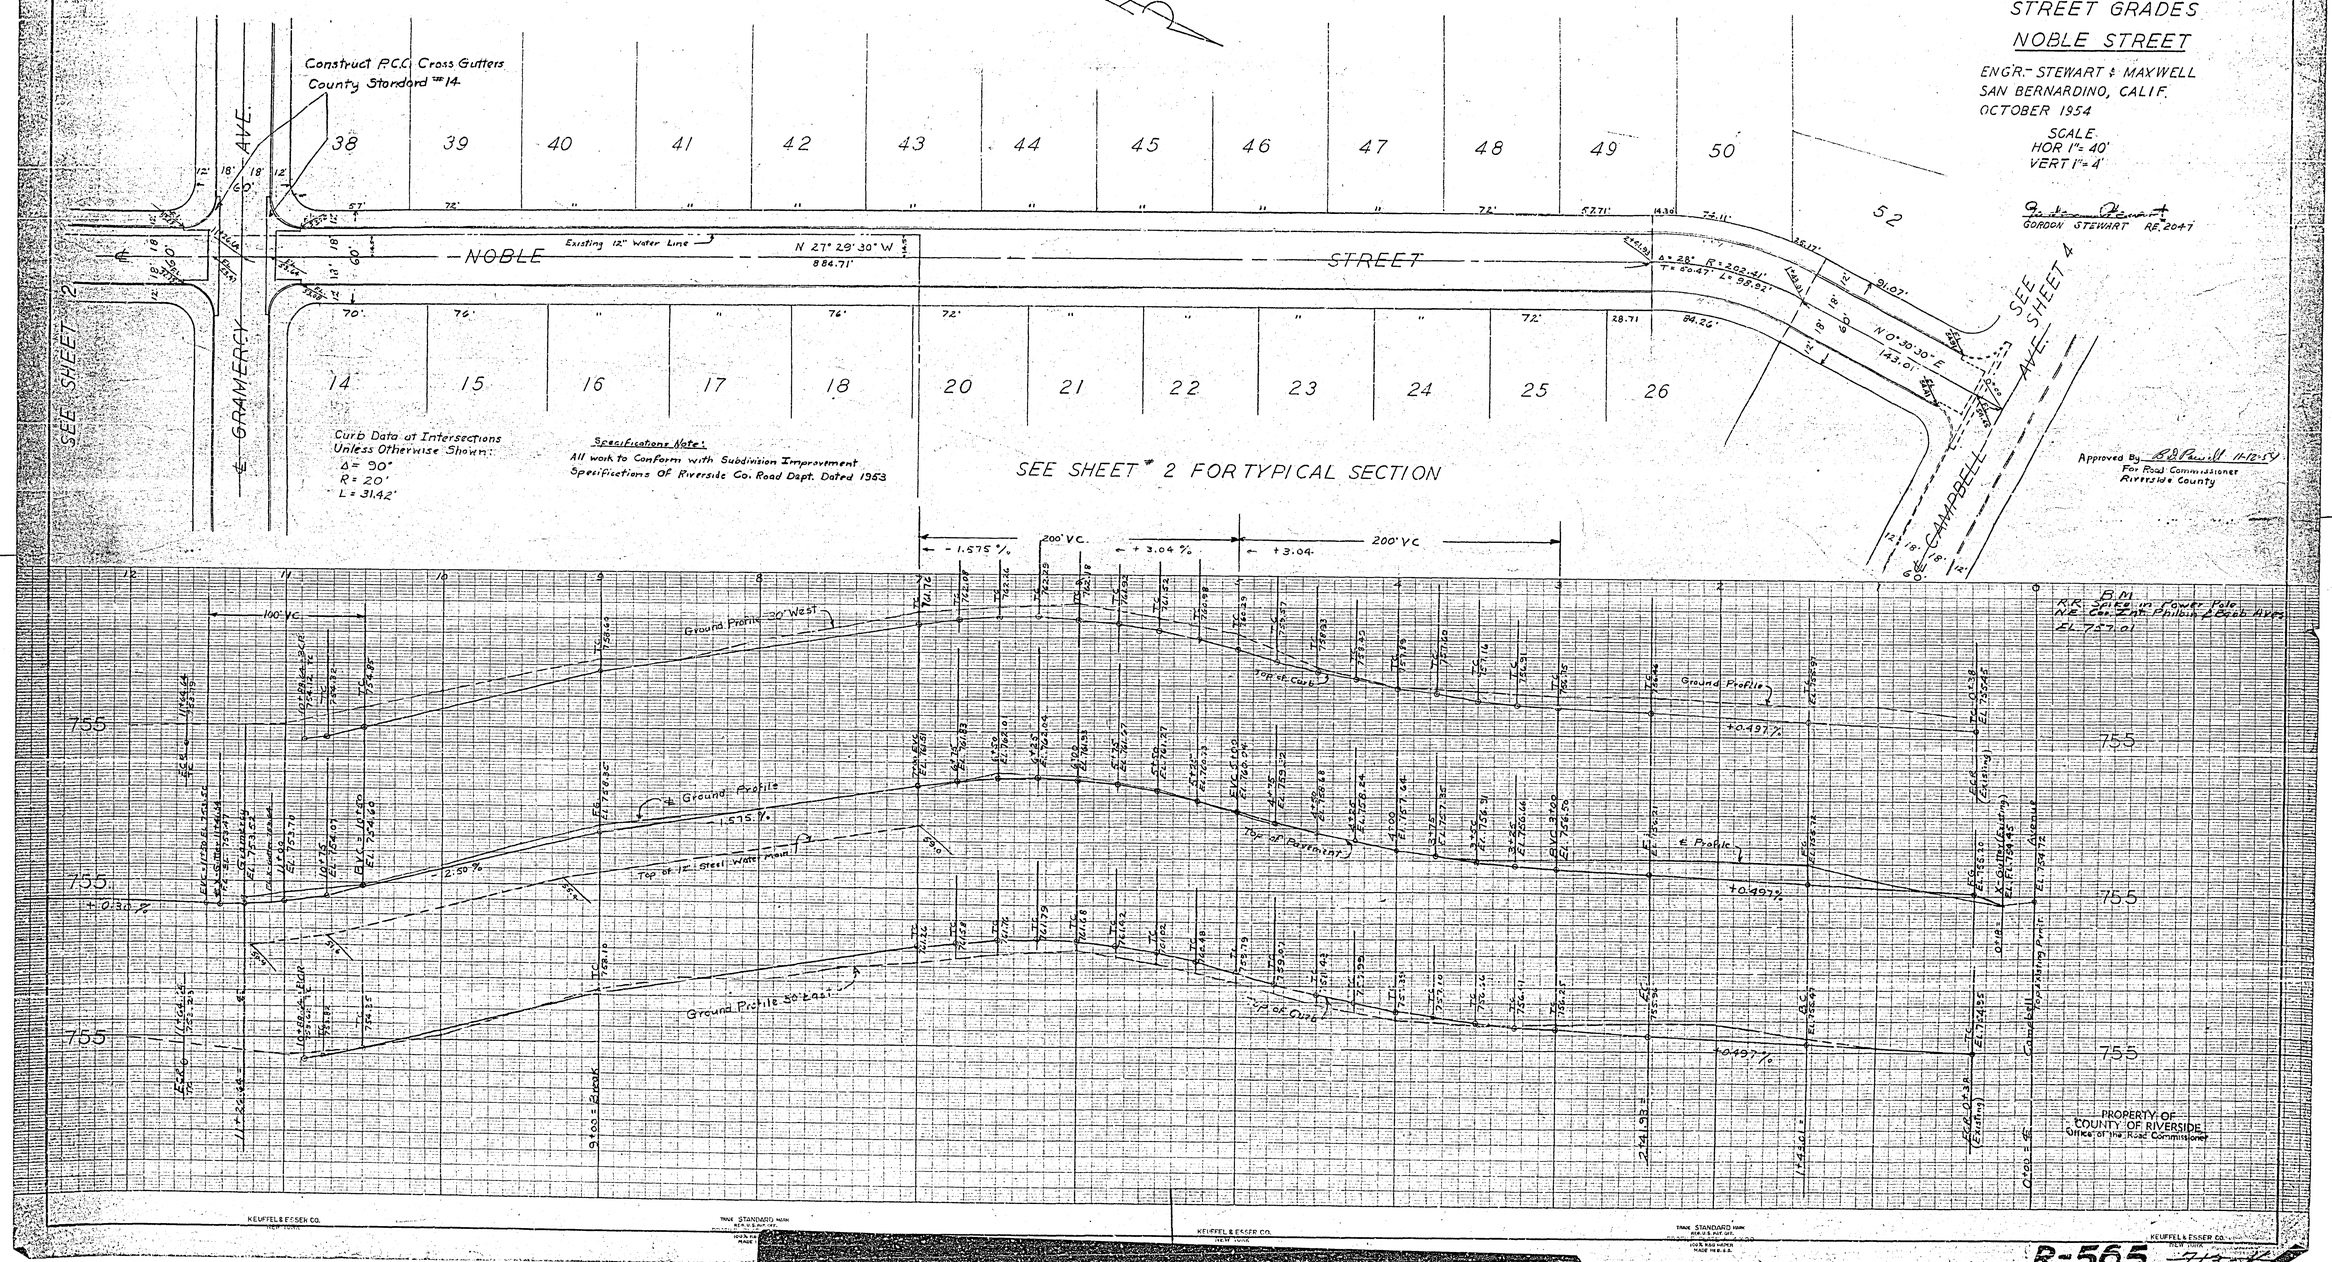

R-565

SHEET 4 OF 5 SHEETS

SIERRA FOOTHILLS
TR. NO. 3

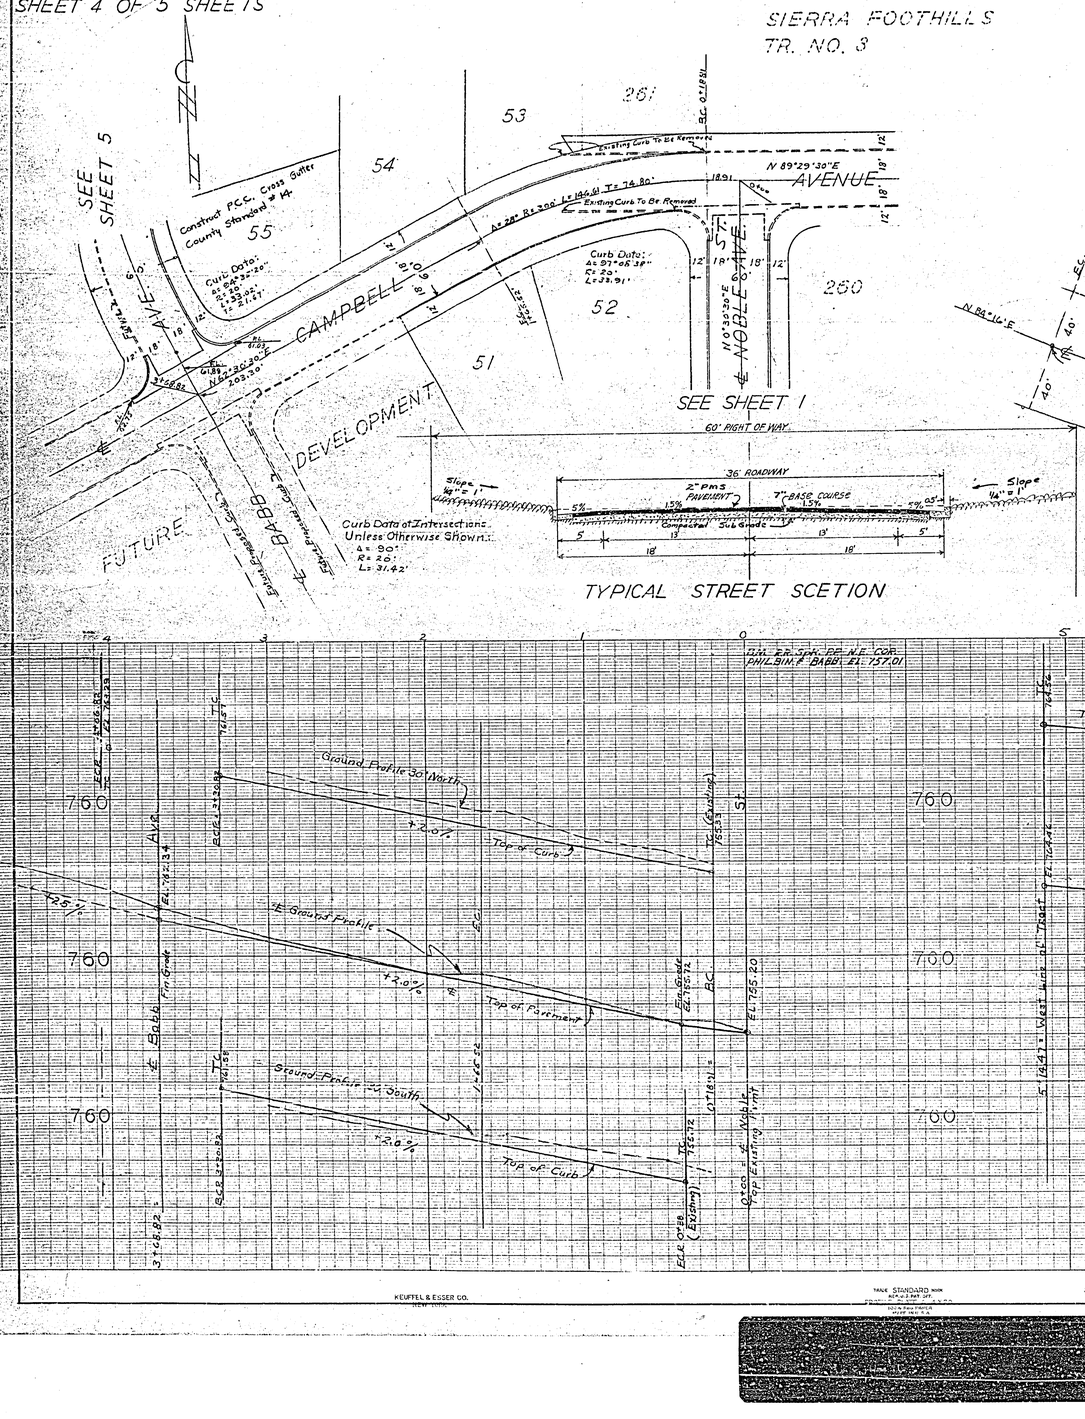

SHEET 4 OF 5 SHEETS

SIERRA HIGHLANDS TRACT
STREET GRADES

ENG'R - STEWART & MAXWELL
SAN BERNARDINO, CALIF.
OCT. 1954

SCALE
HOR 1" = 40'
VERT 1" = 4'

Gordon Stewart
GORDON STEWART RE 204-7

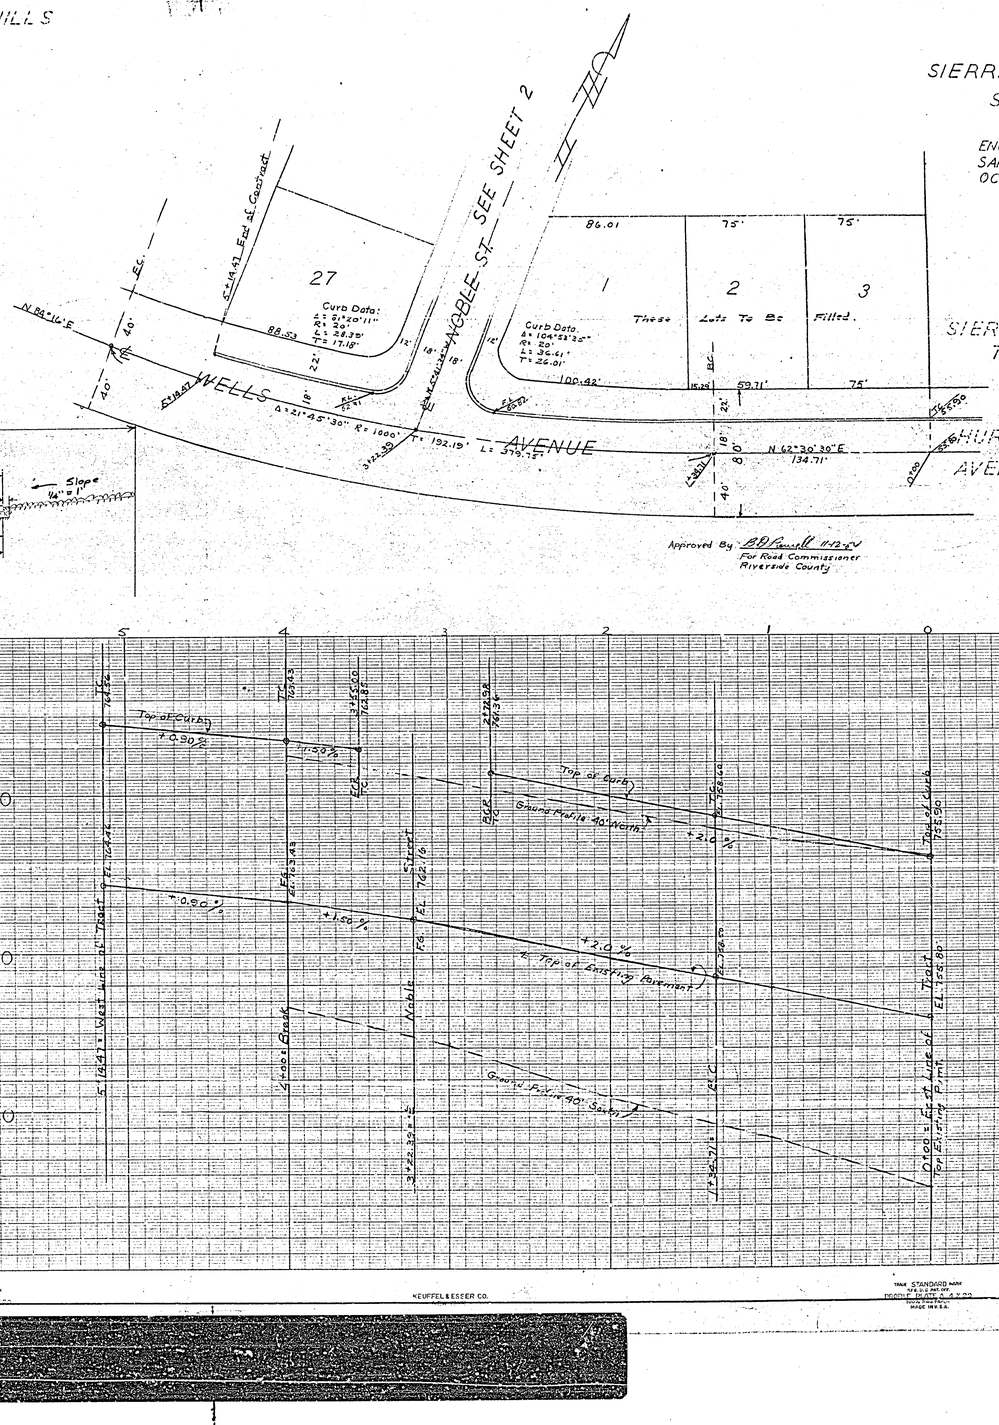

Approved By B.D. Powell 11-12-54
For Road Commissioner
Riverside County

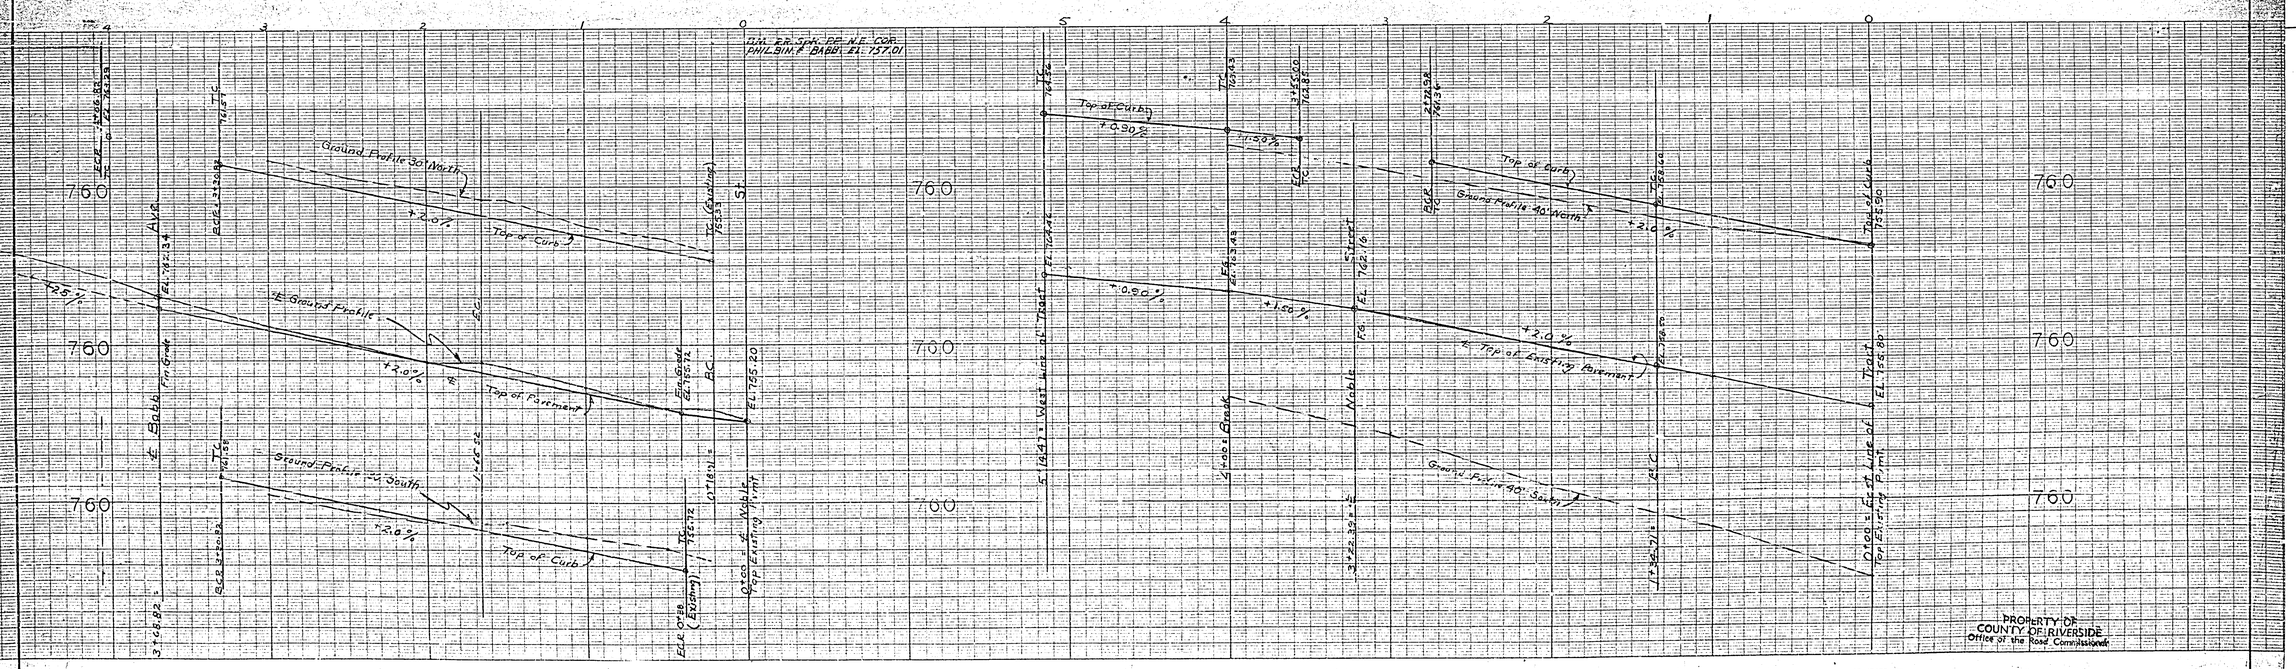

KEUFFEL & ESSER CO.

R-565

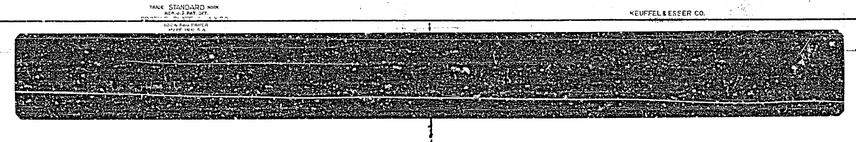

SHEET 5 OF 5 SHEETS

SHEET 5 OF 5 SHEETS

SIERRA HIGHLANDS TRACT
STREET GRADES
BABB AVE.

ENGR-STEWART & MAXWELL
SAN BERNARDINO, CALIF.
OCTOBER 1954
SCALE:
HOR. 1" = 40'
VERT. 1" = 4'

Gordon Stewart
GORDON STEWART RE 2047

Approved By R. D. Powell 11-17-54
For Road Commissioner
Riverside County

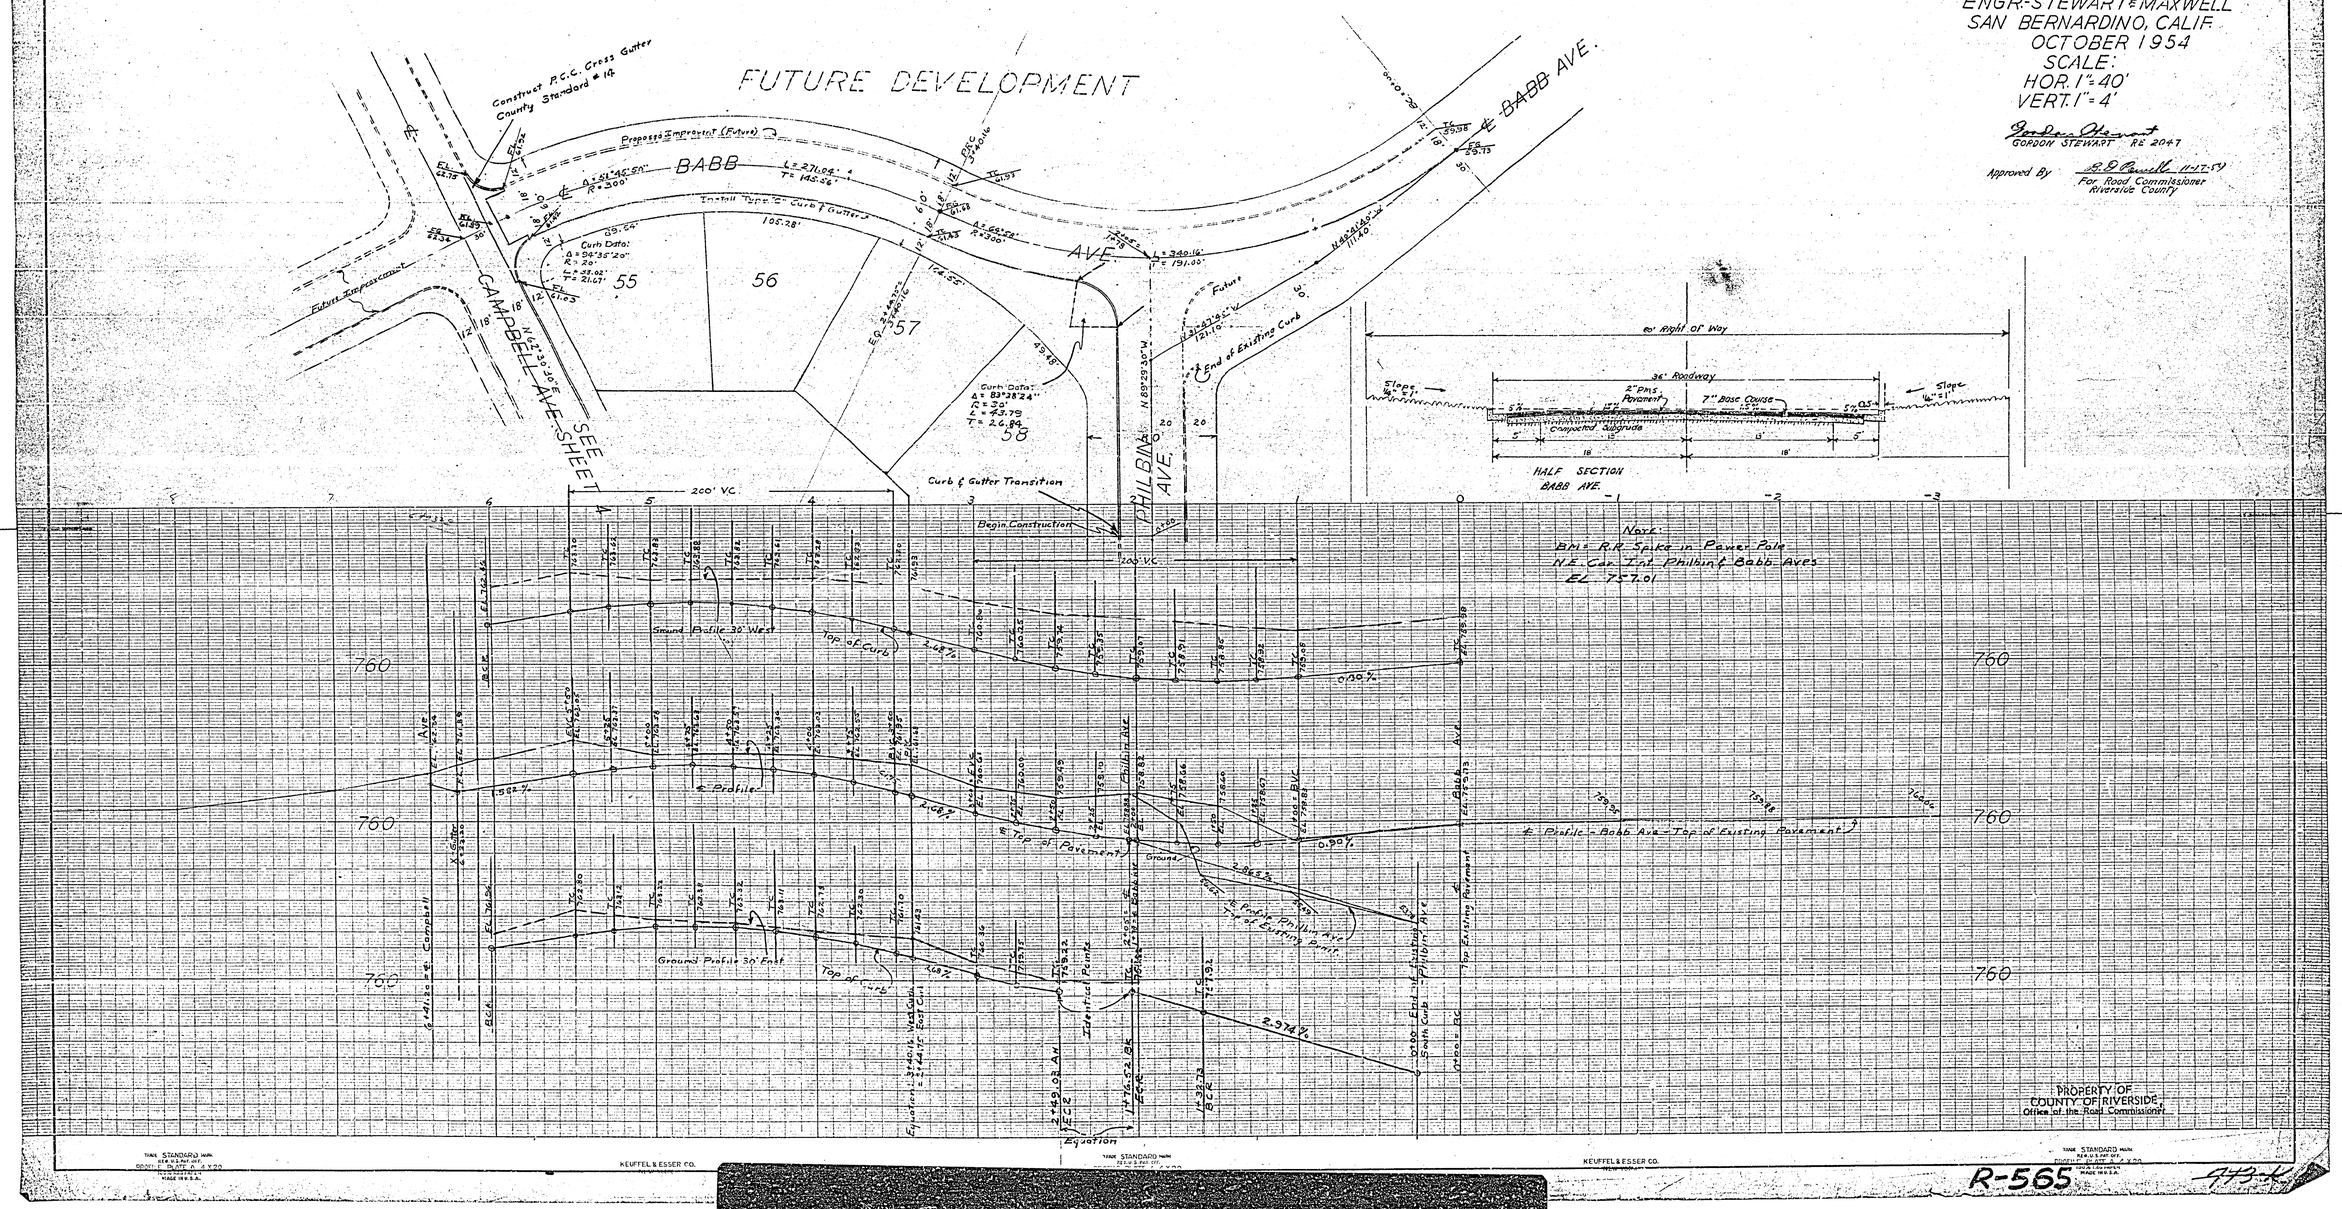

PROPERTY OF
COUNTY OF RIVERSIDE
Office of the Road Commissioner

KEUFFEL & ESSER CO.

R-565