MISSING

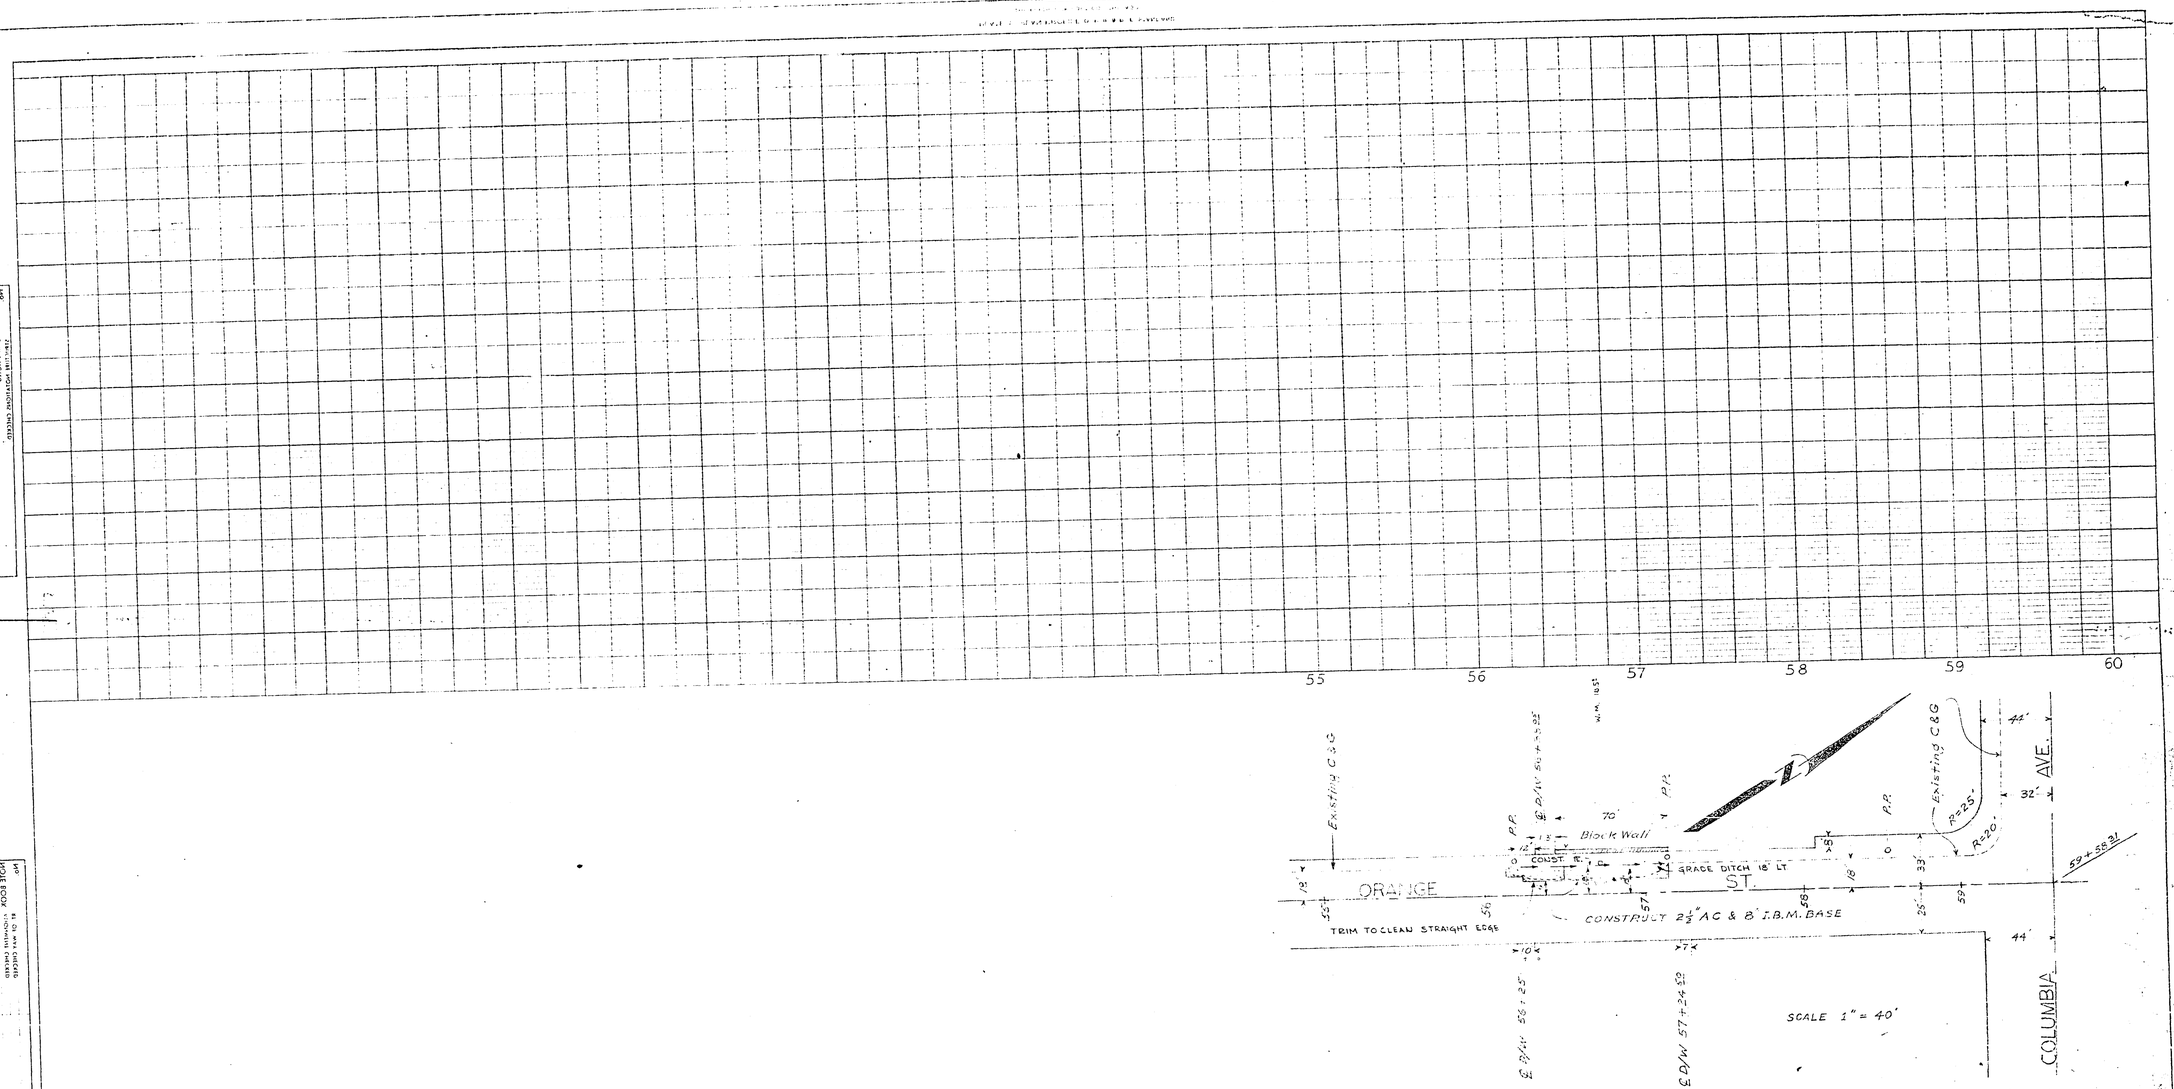

ESTIMATED PAY QUANTITIES

BITUMINOUS PAVEMENT REMOVAL	10 S.Y.
AGGREGATE BASE MATERIAL	14 C.Y.
ASPHALT CONCRETE	9 TONS

REVISIONS		
MARK	DATE	DESCRIPTION

DESIGNED BY
DRAWN BY RK
CHECKED BY
RECOMMENDED BY
ASSISTANT CITY ENGINEER

CITY OF RIVERSIDE CALIFORNIA
DEPARTMENT OF PUBLIC WORKS

ORANGE STREET
COLUMBIA AVE.
SOUTHERLY

COMPOSITE STREET WIDENING

APPROVED BY
DIRECTOR OF PUBLIC WORKS
DATE 8-17-62

R-567

SHEET OF

CONTRACT PW-1, SHEET 1 OF 15