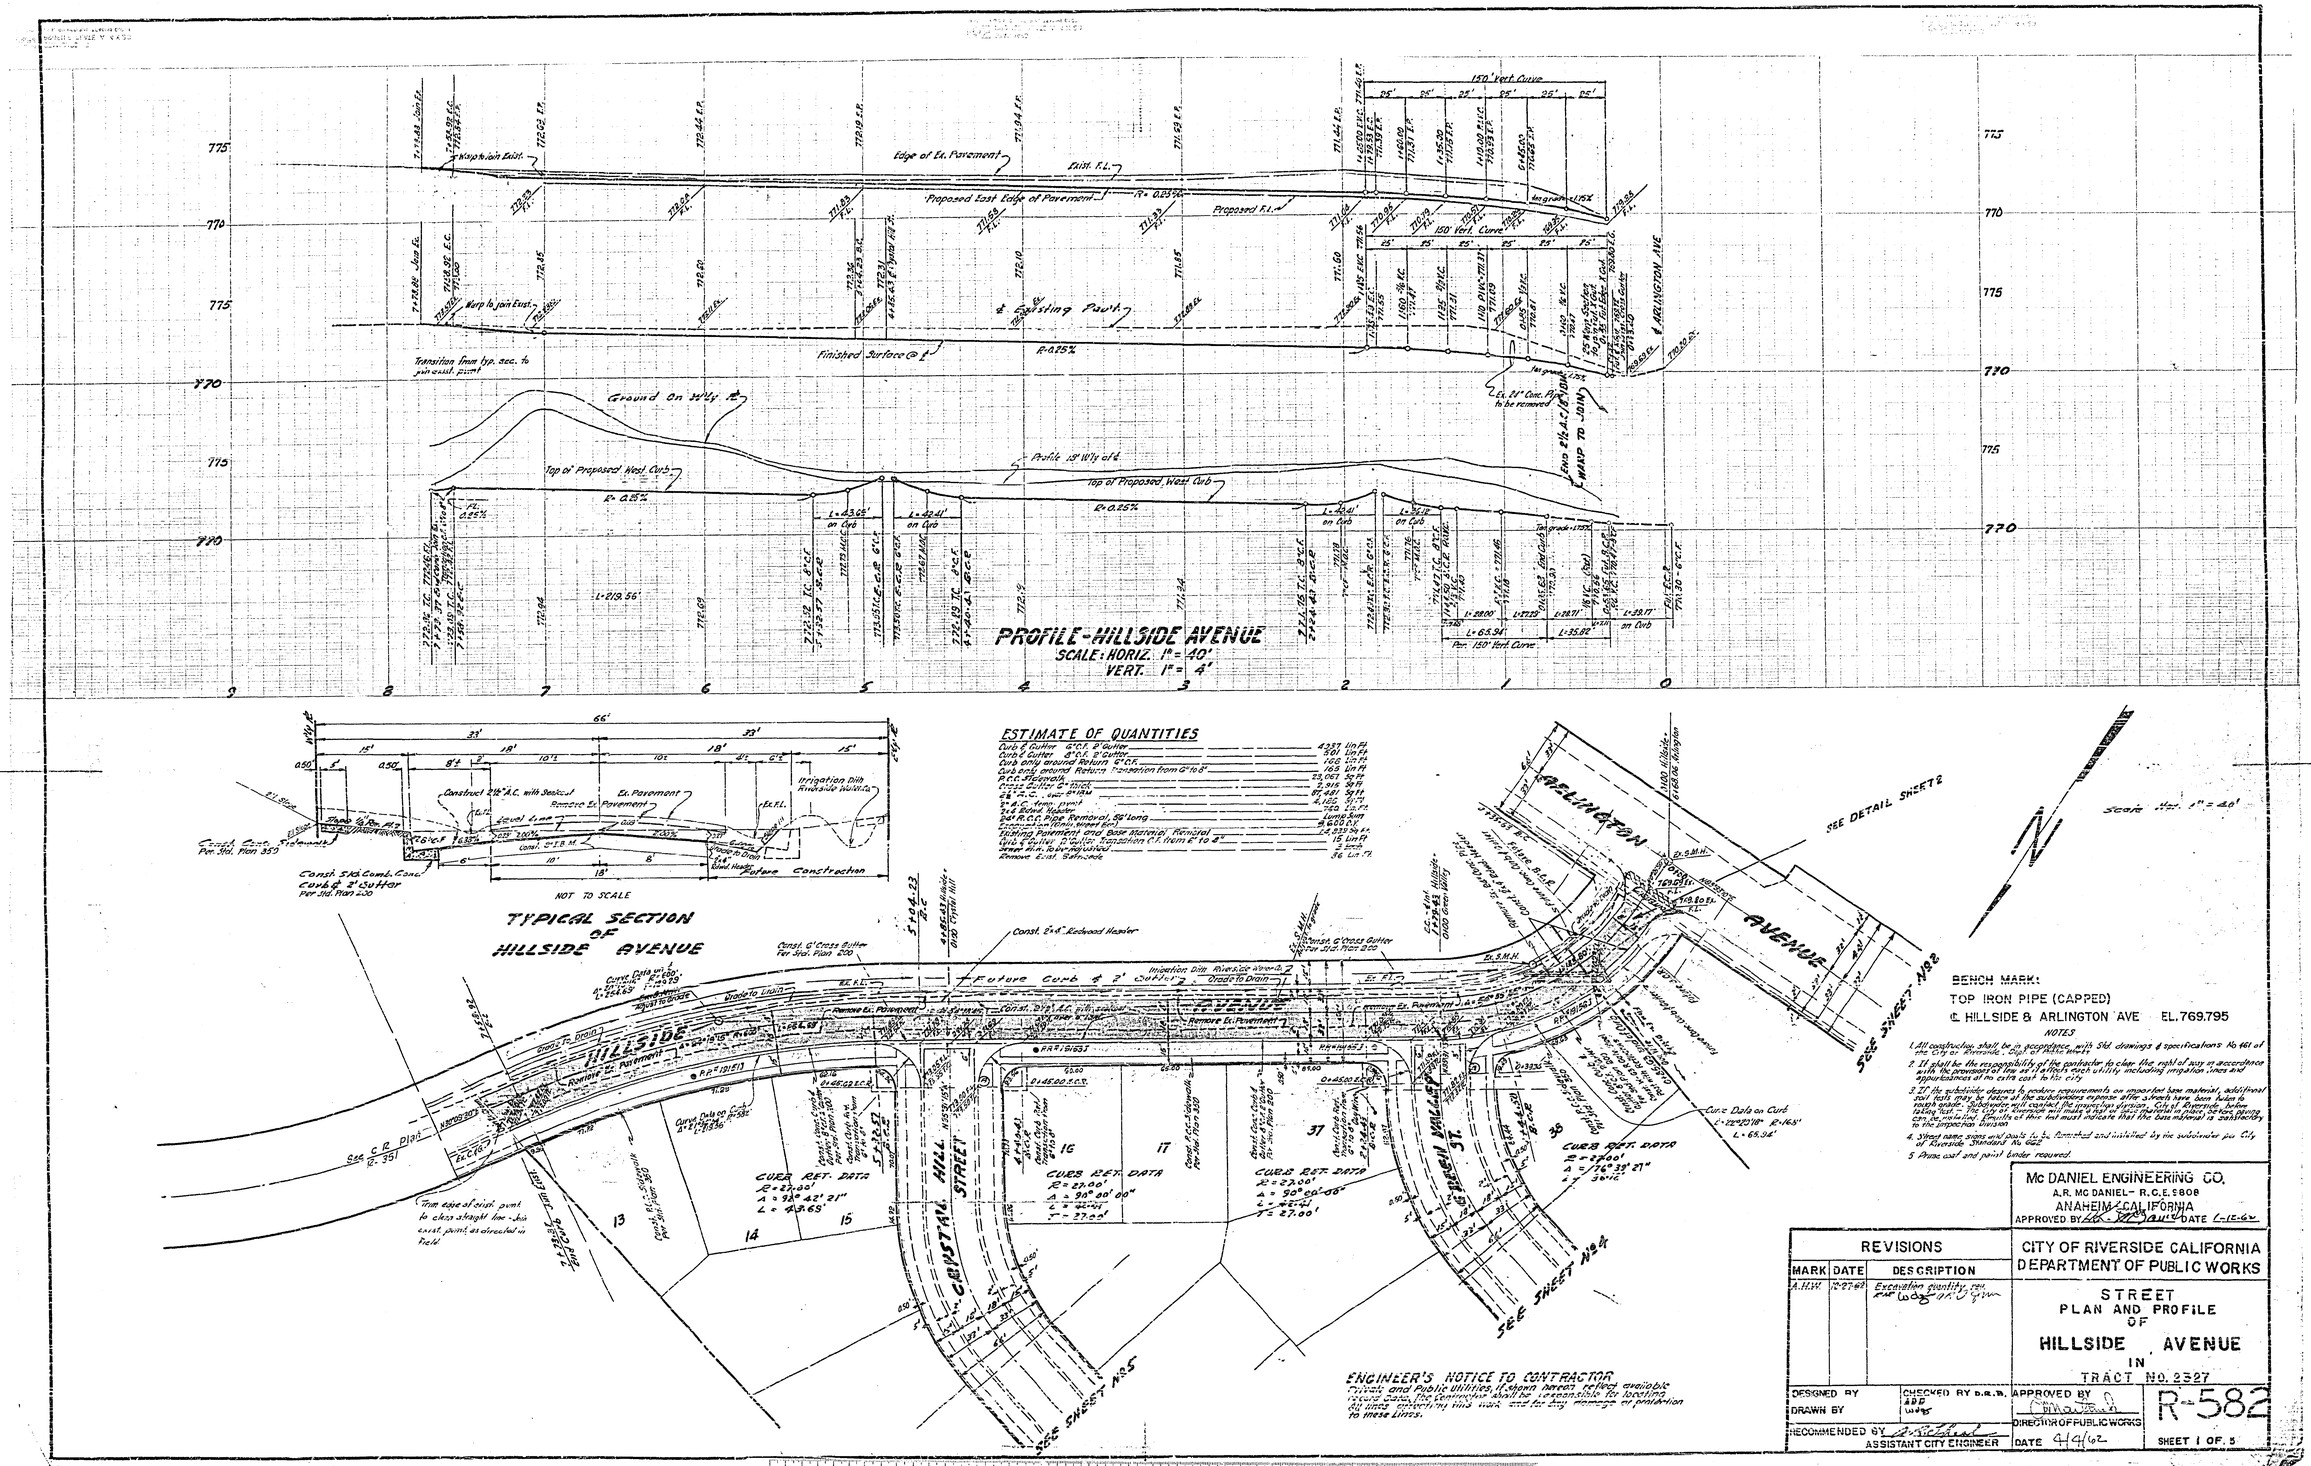
PROFILE - HILLSIDE AVENUE
SCALE: HORIZ. 1" = 40'
VERT. 1" = 4'
Edge of Ex. Pavement
Exist. F.L.
Proposed East Edge of Pavement
Proposed F.L.
150' Vert. Curve
Finished Surface @ ℄
Ground On W'ly ℄
Top of Proposed West Curb
Profile 18' W'ly of ℄
WARP TO JOIN
℄ ARLINGTON AVE
TYPICAL SECTION OF HILLSIDE AVENUE
NOT TO SCALE
Construct 2½" A.C. with Vertical Curb
Ex. Pavement
Irrigation Ditch Riverside Water Co.
Future Construction
ESTIMATE OF QUANTITIES
Curb & Gutter 6" C.I.P. 2' Gutter 4257 Lin Ft
Curb & Gutter 8" C.I.P. 2' Gutter 301 Lin Ft
Curb only around Return 6" C.I.P. 166 Lin Ft
Curb only around Return Transition from 6" to 8" 165 Lin Ft
R.C.P. Riverside 23,067 Sq Ft
Cross Gutter 6" thick 2,915 Sq Ft
6" R.C.C. over 6" B.M. 87,451 Sq Ft
3"x 6" C. Hwy. Plank 2,162 Lin Ft
3"x 6" Bank Header 160 Lin Ft
Pull R.C.C. Pipe Removal, 50' Long 1 Long Sum
Trench Cutting, Street Excavation 4,600 C.Y.
Trenching Pavement and Base Material Removal 14,433 Sq Ft
Curb & Gutter, 8" Curb, Transition C.I. from 6" to 8" 15 Lin Ft
Street Trim, Base Material 2 Acres
Remove Exist. Sidewalk 36 Lin Ft
SEE DETAIL SHEET 2
SEE SHEET No 2
SEE SHEET No 4
SEE SHEET No 5
Scale Hor. 1" = 40'
BENCH MARK:
TOP IRON PIPE (CAPPED)
℄ HILLSIDE & ARLINGTON AVE EL. 769.795
NOTES
1. All construction shall be in accordance with Std. drawings & specifications No 461 of the City of Riverside, Calif. unless otherwise noted.
2. It shall be the responsibility of the contractor to clear the right of way in accordance with the requirements of the utility each utility, including irrigation, owns and appurtenances at no extra cost to the city.
3. If the subdivider desires to endure requirements on imported base material, additional soil tests may be taken at the subdividers expense after a check have been taken to rough grade. Subdivider will contact the inspection division, City of Riverside before taking test. The City of Riverside will make a test or test material in place, before placing can be installed. Results of this test must indicate that the base material is satisfactory to the inspection division.
4. Street name signs and posts to be furnished and installed by the subdivider per City of Riverside Standard No 662.
5. Prime coat and paint binder required.
ENGINEER'S NOTICE TO CONTRACTOR
Private and Public Utilities, if shown hereon, reflect available record data. The Contractor shall be responsible for locating all lines, exercising due care and for any damage or protection to these lines.
Mc DANIEL ENGINEERING CO.
A.R. MC DANIEL - R.C.E. 5808
ANAHEIM - CALIFORNIA
APPROVED BY DATE
REVISIONS
MARK DATE DESCRIPTION
A.H.W. 12-27-62 Excavation quantity rev.
CITY OF RIVERSIDE CALIFORNIA
DEPARTMENT OF PUBLIC WORKS
STREET
PLAN AND PROFILE
OF
HILLSIDE AVENUE
IN
TRACT NO. 2327
DESIGNED BY
DRAWN BY
CHECKED BY
APPROVED BY
RECOMMENDED BY
ASSISTANT CITY ENGINEER
DIRECTOR OF PUBLIC WORKS
DATE 4/4/62
R-582
SHEET 1 OF 5

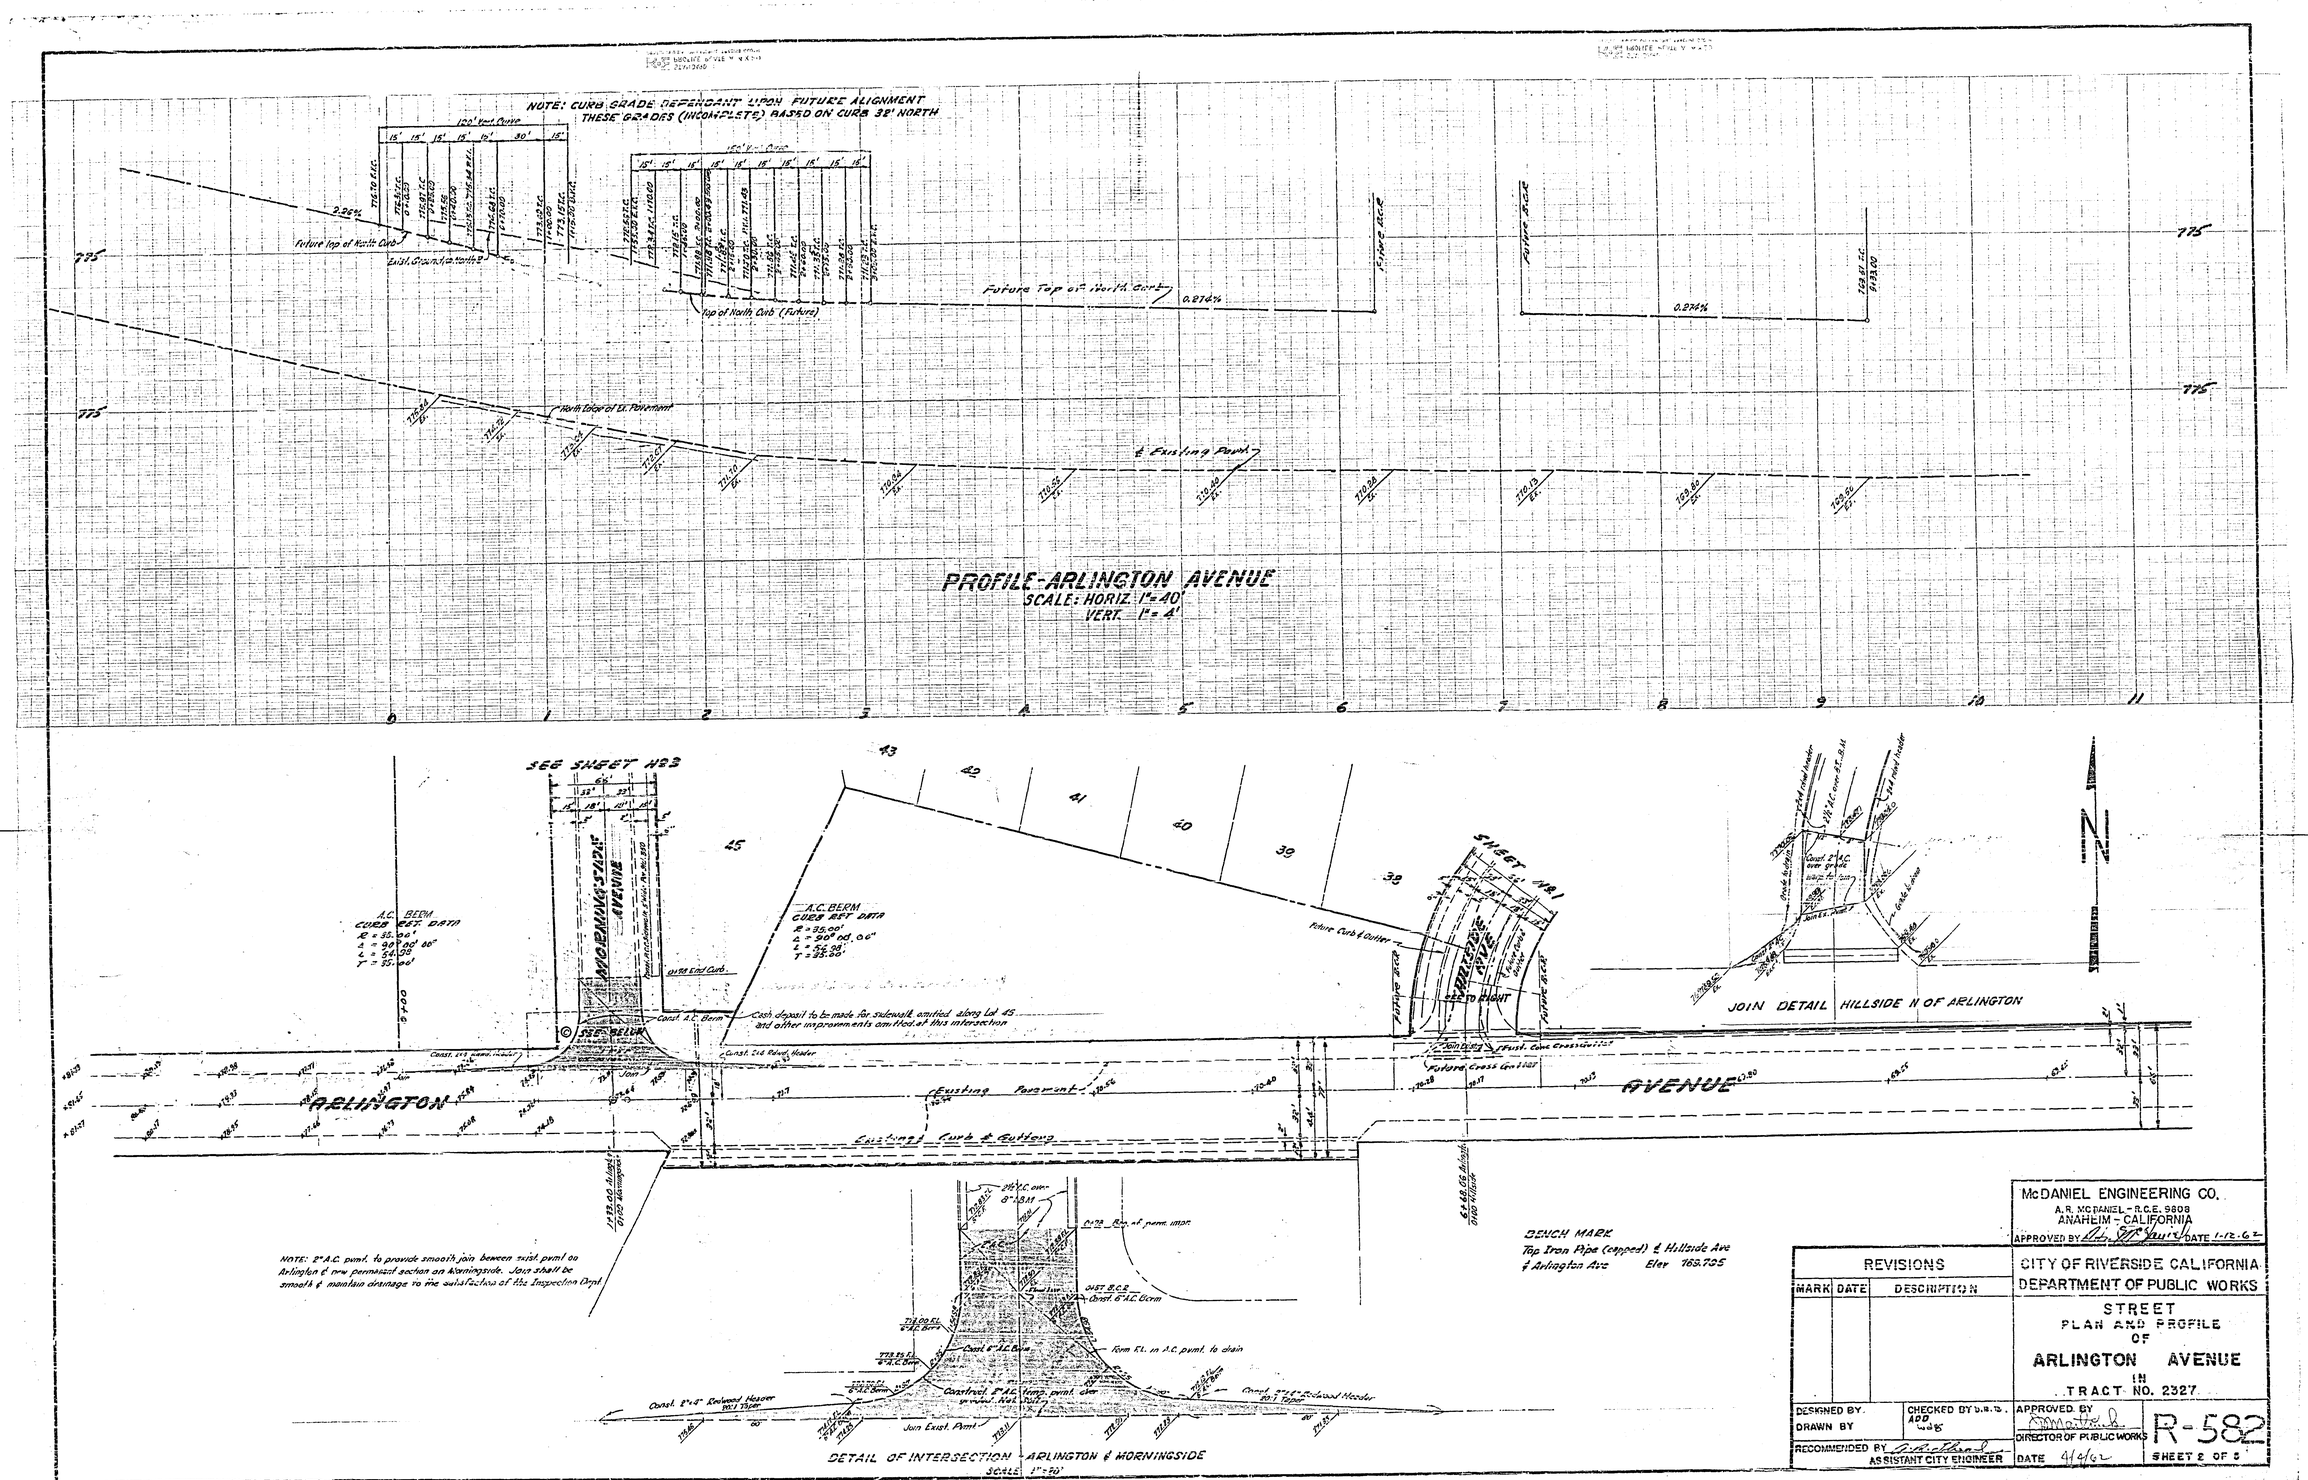

McDANIEL ENGINEERING CO.
A.R. McDANIEL - R.C.E. 9808
ANAHEIM - CALIFORNIA
APPROVED BY [signature] DATE 1-12-62

REVISIONS		
MARK	DATE	DESCRIPTION

CITY OF RIVERSIDE CALIFORNIA
DEPARTMENT OF PUBLIC WORKS

STREET
PLAN AND PROFILE
OF
ARLINGTON AVENUE
IN
TRACT NO. 2327

DESIGNED BY
DRAWN BY
CHECKED BY D.R.D. ADD
RECOMMENDED BY [signature] ASSISTANT CITY ENGINEER
APPROVED BY [signature] DIRECTOR OF PUBLIC WORKS
DATE 4/4/62

R-582
SHEET 2 OF 5

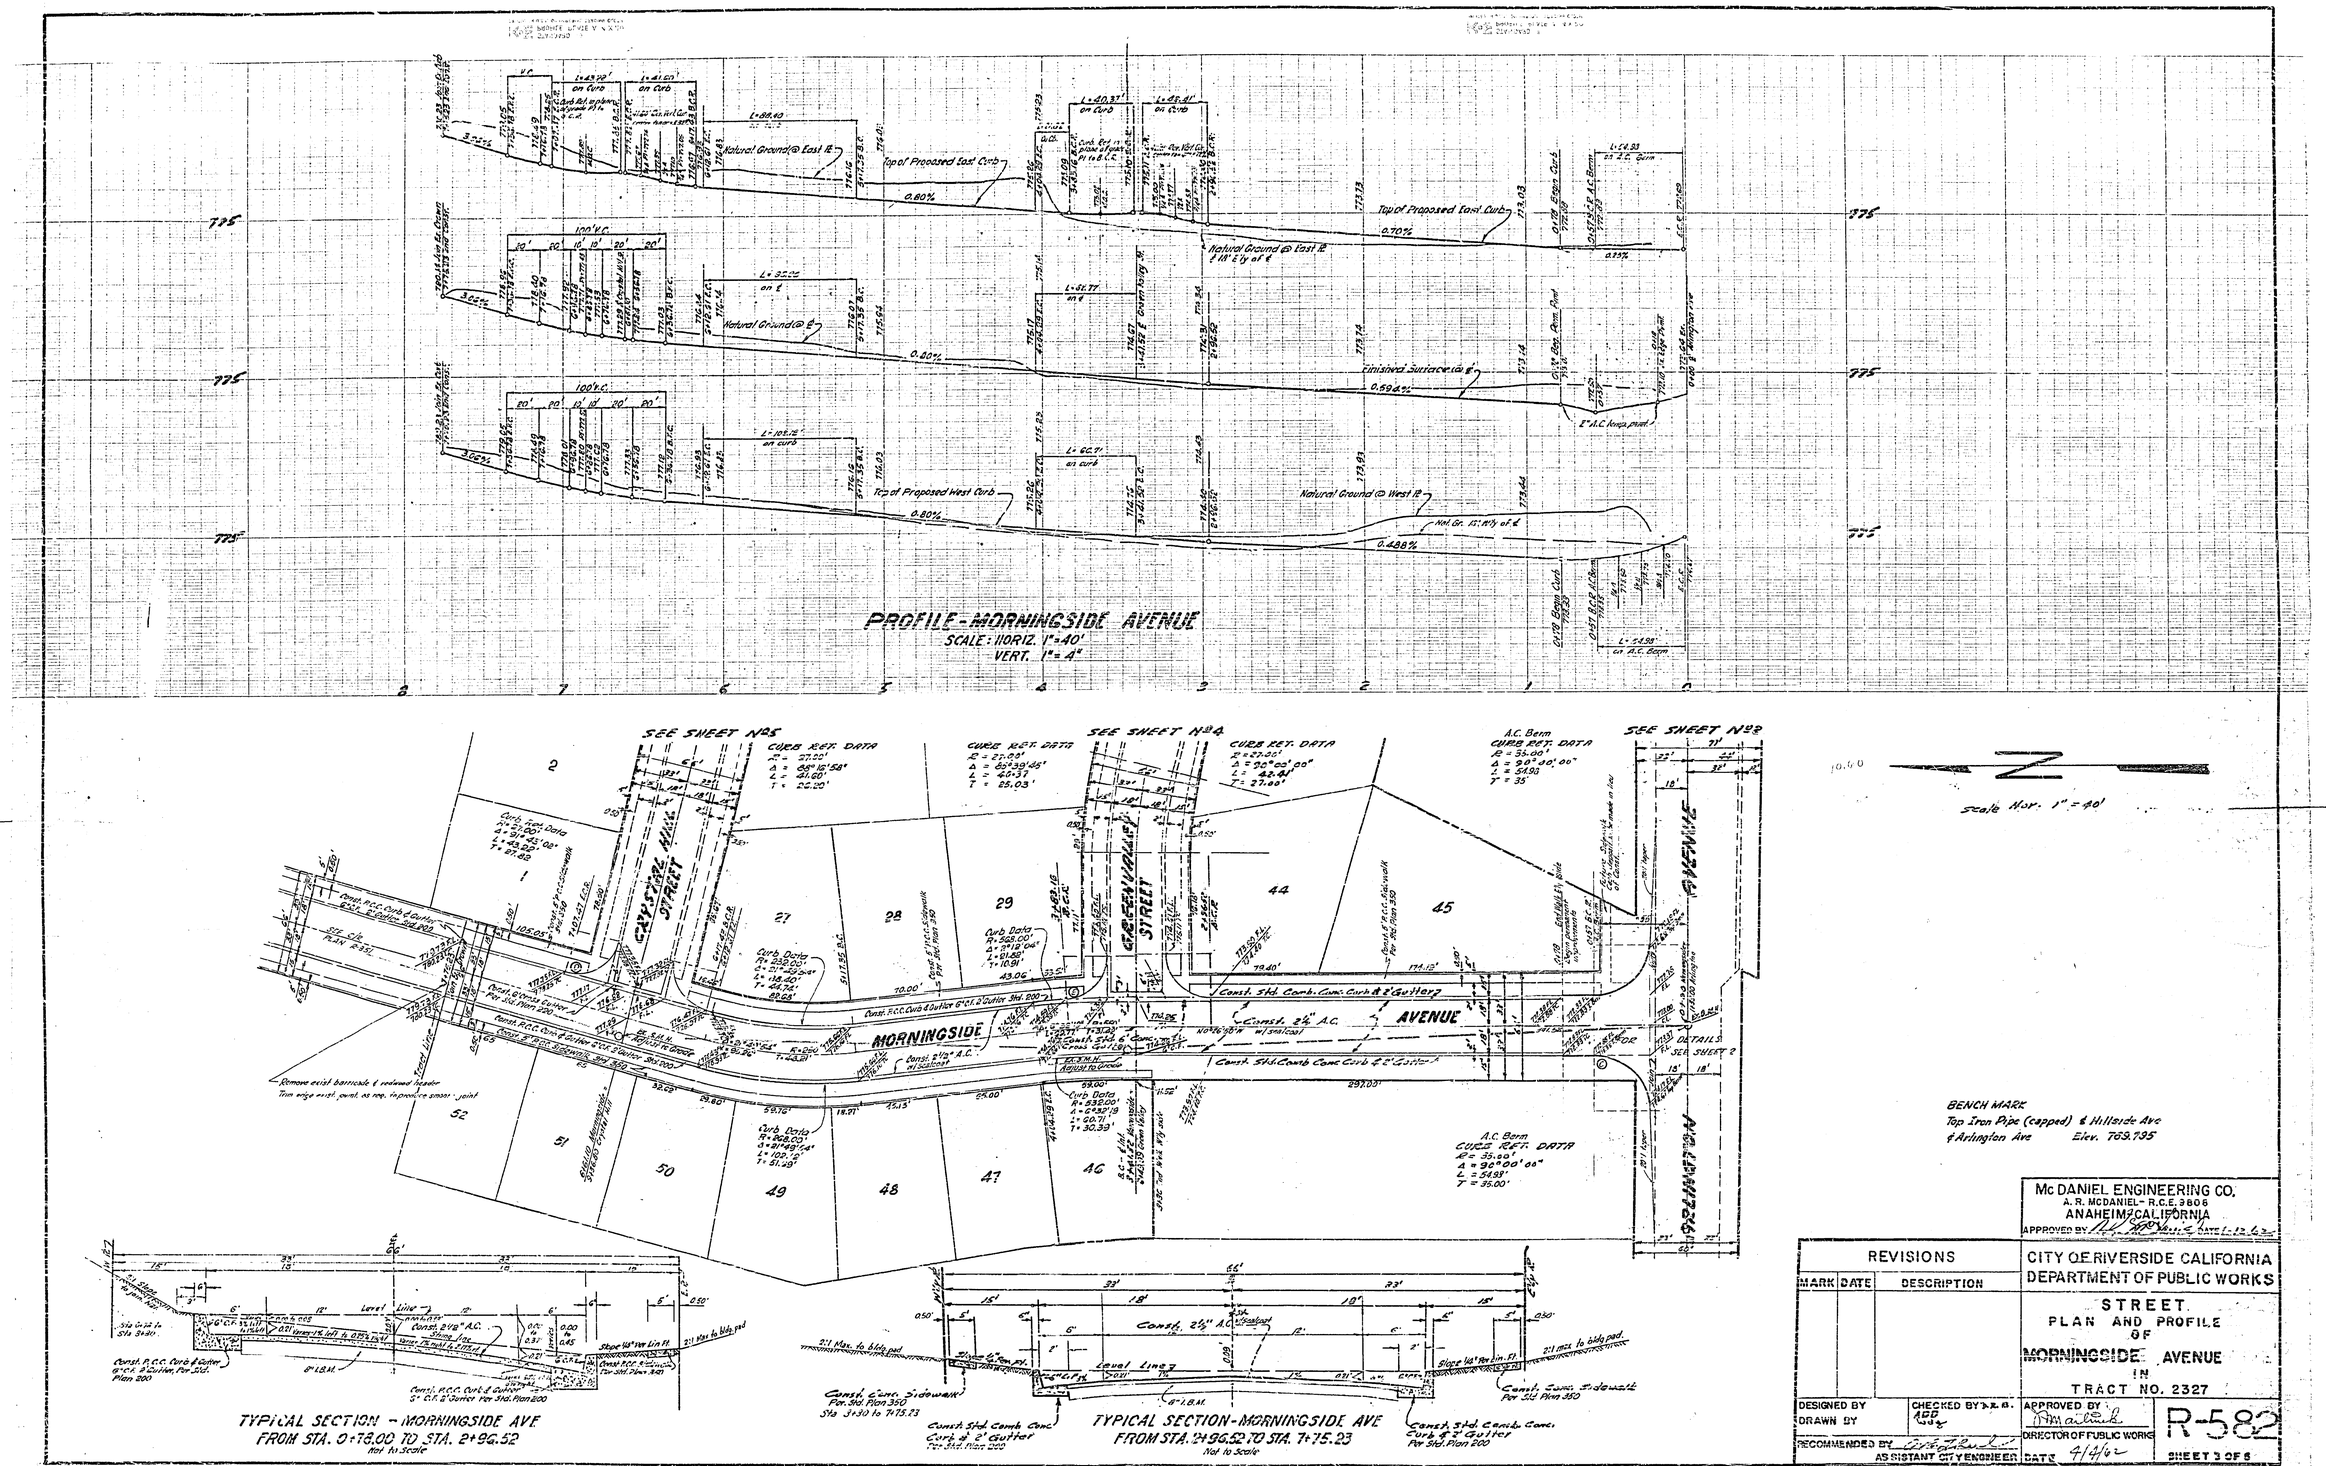

BENCH MARK
Top Iron Pipe (capped) & Hillside Ave & Arlington Ave Elev. 769.795

McDANIEL ENGINEERING CO.
A. R. McDANIEL - R.C.E. 9806
ANAHEIM, CALIFORNIA
APPROVED BY [signature] DATE 1-12-62

REVISIONS		
MARK	DATE	DESCRIPTION

CITY OF RIVERSIDE CALIFORNIA
DEPARTMENT OF PUBLIC WORKS

STREET
PLAN AND PROFILE
OF
MORNINGSIDE AVENUE
IN
TRACT NO. 2327

DESIGNED BY
DRAWN BY
CHECKED BY [signature]
RECOMMENDED BY [signature]
ASSISTANT CITY ENGINEER
APPROVED BY [signature]
DIRECTOR OF PUBLIC WORKS
DATE 4/4/62

R-582
SHEET 3 OF 6

MISSING

MISSING