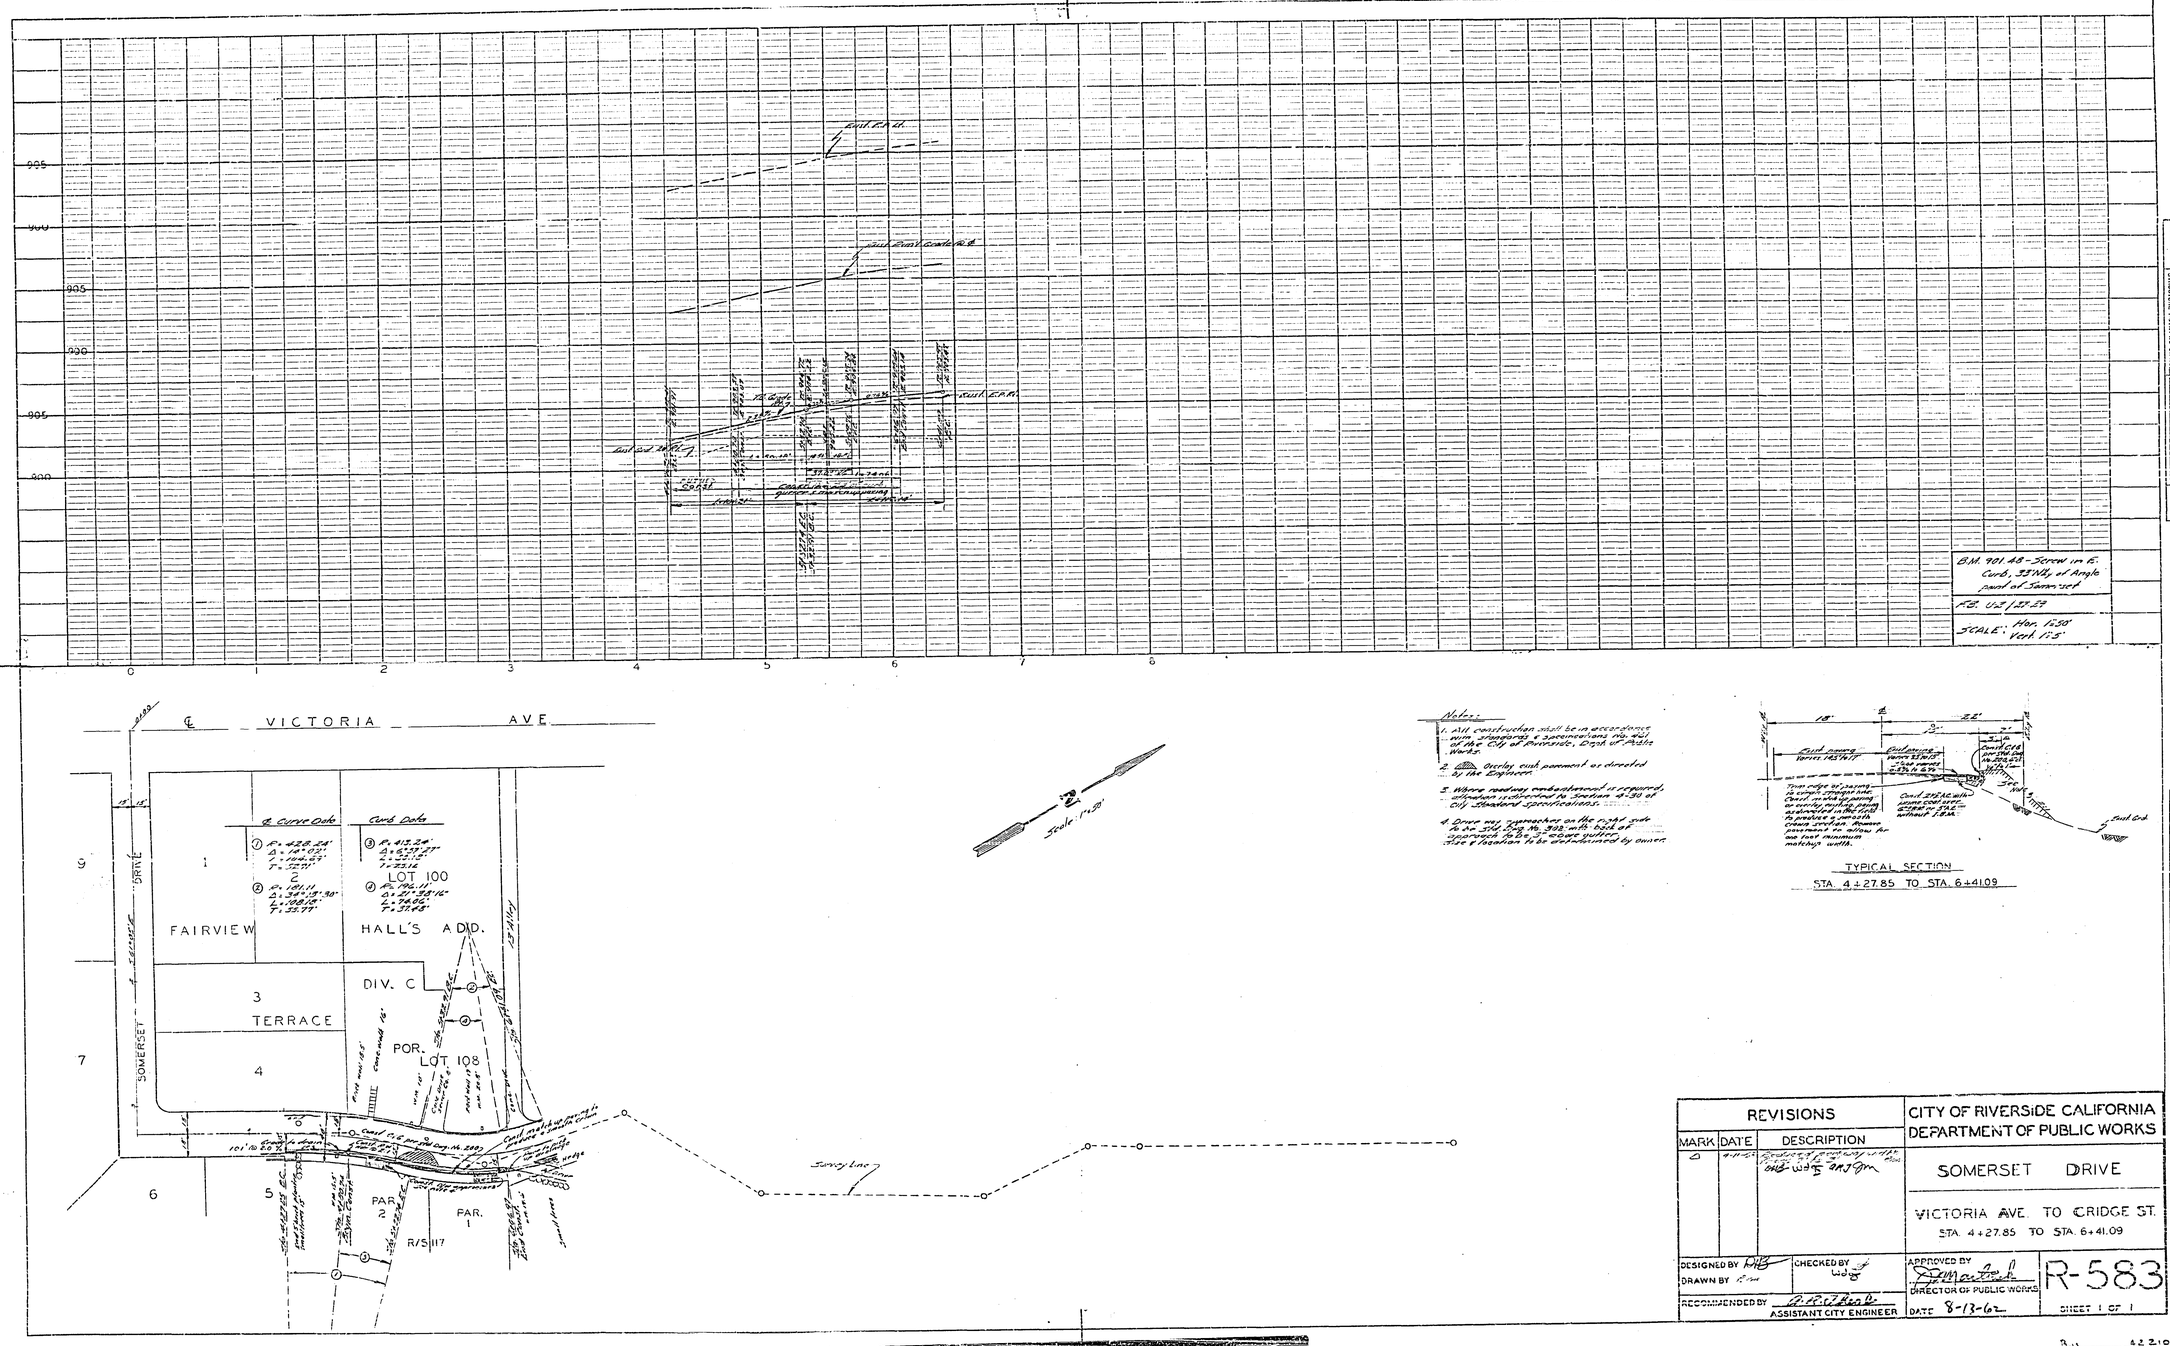

REVISIONS		
MARK	DATE	DESCRIPTION
0	4-11-62	Reduced roadway width [illegible]

CITY OF RIVERSIDE CALIFORNIA
DEPARTMENT OF PUBLIC WORKS

SOMERSET DRIVE

VICTORIA AVE. TO CRIDGE ST.
STA. 4+27.85 TO STA. 6+41.09

DESIGNED BY [illegible]
DRAWN BY [illegible]
CHECKED BY [illegible]
RECOMMENDED BY [illegible] ASSISTANT CITY ENGINEER
APPROVED BY [illegible] DIRECTOR OF PUBLIC WORKS
DATE 8-13-62

R-583

SHEET 1 OF 1

PROFILE
SURVEYED
PLOTTED
GRADES CHECKED
B.M.'s NOTED
STRUCTURE NOTATIONS CHKD.
NOTE BOOK NO.
BY
DATE

PLAN
SURVEYED
PLOTTED
ALIGNMENT CHECKED
RT. OF WAY CHECKED
NOTE BOOK NO.
BY
DATE

Bus 42210 326
Items CV 6-3344