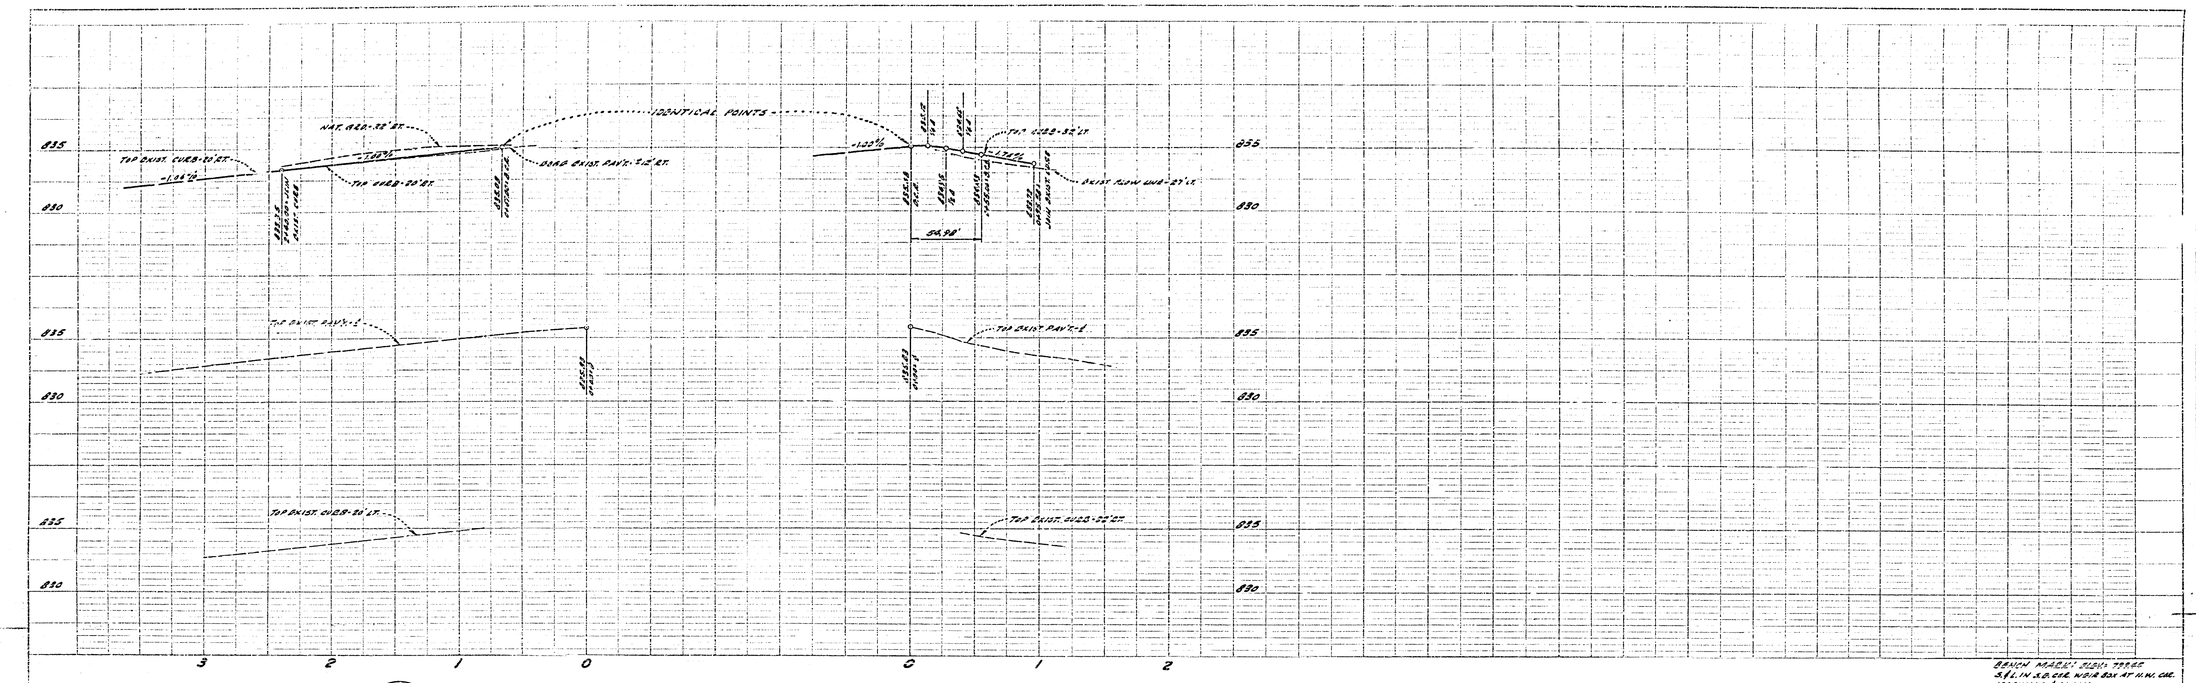

BENCH MARK: SIGN POST
S.E. IN S.B. CER. NOIR BOX AT N.W. COR.
MAGNOLIA & ADAMS

GENERAL NOTES

1. ALL CONSTRUCTION SHALL BE IN ACCORDANCE WITH STANDARDS AND SPECIFICATIONS NOW ON FILE IN THE CITY OF RIVERSIDE DEPT. OF PUBLIC WORKS.
2. IT SHALL BE THE RESPONSIBILITY OF THE CONTRACTOR TO CLEAR THE RIGHT OF WAY IN ACCORDANCE WITH THE PROVISIONS OF LAW AS IT AFFECTS EACH UTILITY INCLUDING IRRIGATION LINES AND APPURTENANCES, AND AT NO COSTS COST TO THE CITY OF RIVERSIDE.
3. IN THE SUBDIVIDER DESIRES TO REDUCE REQUIREMENT IN INFILL BASE MATERIAL, ADDITIONAL SOIL TESTS MAY BE TAKEN AT THE SUBDIVIDERS EXPENSE AFTER STREETS ARE SCARIFIED TO FINAL GRADE. SUBDIVIDER WILL CONTACT INSPECTION DIVISION, CITY OF RIVERSIDE, BEFORE MAKING TEST. THE CITY OF RIVERSIDE WILL MAKE A TEST OF BASE MATERIAL IN PLACE. REPEAT PAVING CAN BE INSTALLED, RESULTS OF THIS TEST MUST INDICATE THAT THE BASE MATERIAL IS SATISFACTORY TO THE INSPECTION DIVISION.
4. PRIME COAT AND PAINT BINDER REQUIRED.

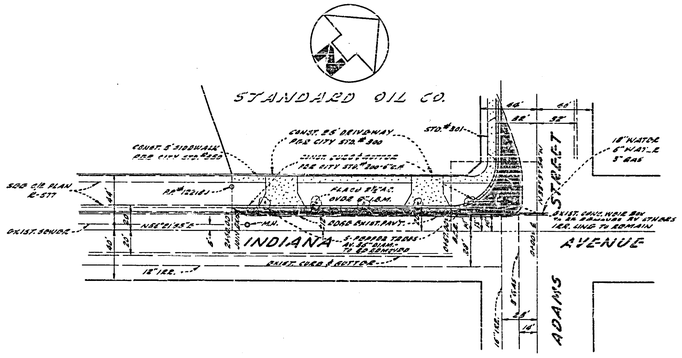

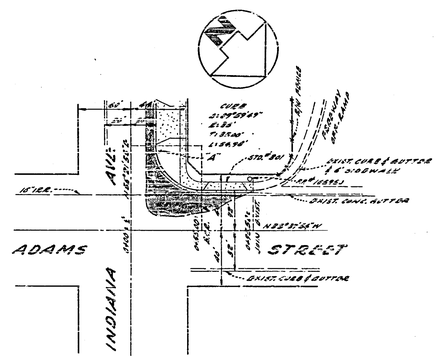

ST. NAME SIGN SCHEDULE

"A"	INDIANA AVE.	5300
	ADAMS ST.	6300

STREET NAME SIGNS AND POSTS TO BE PURCHASED AND INSTALLED BY THE SUBDIVIDER, FOR CITY OF RIVERSIDE STANDARD NO. 602

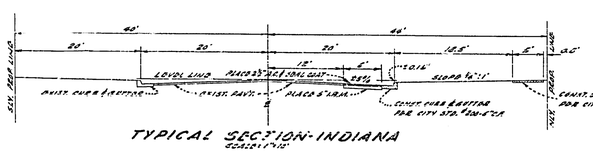

TYPICAL SECTION-INDIANA
SCALE: 1"=10'

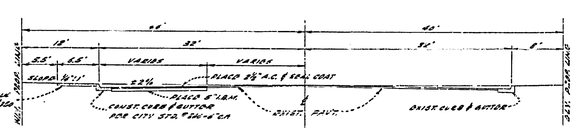

TYPICAL SECTION-ADAMS
SCALE: 1"=10'

NOTE: TRIM EDGE OF EXIST. PAV'T. TO A CLEAN STRAIGHT LINE, COAT MATERIAL PAVT. AS SHOWN, AND OVERLAY EXIST. PAVT. AS DIRECTED IN THE FIELD TO PROVIDE SMOOTH CLEAN SECTION.

QUANTITY ESTIMATE		
1. CONC. CURB & GUTTER (STD. #204-6"CA)	218.26	LIN. FT.
2. CONC. SIDEWALK (STD. #202)	592.0	SQ. FT.
3. CONC. DRIVEWAYS (STD. #206 & #215)	142.0	SQ. FT.
4. 2½" MIN. A.C. OVER 6"	232.0	SQ. YD.
5. 5" L.B.M.	46.5	CU. YD.
6. STREET NAME SIGNS	1	EACH

REVISION		
MARK	DATE	DESCRIPTION

NESTE & BRUDIN
CIVIL ENGINEERS
157 West Fifth St. San Bernardino, Calif.
Date 8-19-62 Calif. Reg. No. R.C.E. 8618

CITY OF RIVERSIDE, CALIFORNIA
DEPARTMENT OF PUBLIC WORKS

STREET PLAN AND PROFILE
INDIANA AVENUE
ADAMS STREET
STANDARD OIL COMPANY
R/W 100 & E-26-601

DATE	8-19-62	SCALE: 1" = 50' HORIZ. 1" = 5' VERT.	APPROVED BY
DRAWN		W.R. 8-24-62	DIRECTOR OF PUBLIC WORKS
CHECKED	N.A.U.	A.B. 8-28	DATE 8/28/62

No. R-584
SHEET 1 OF 1