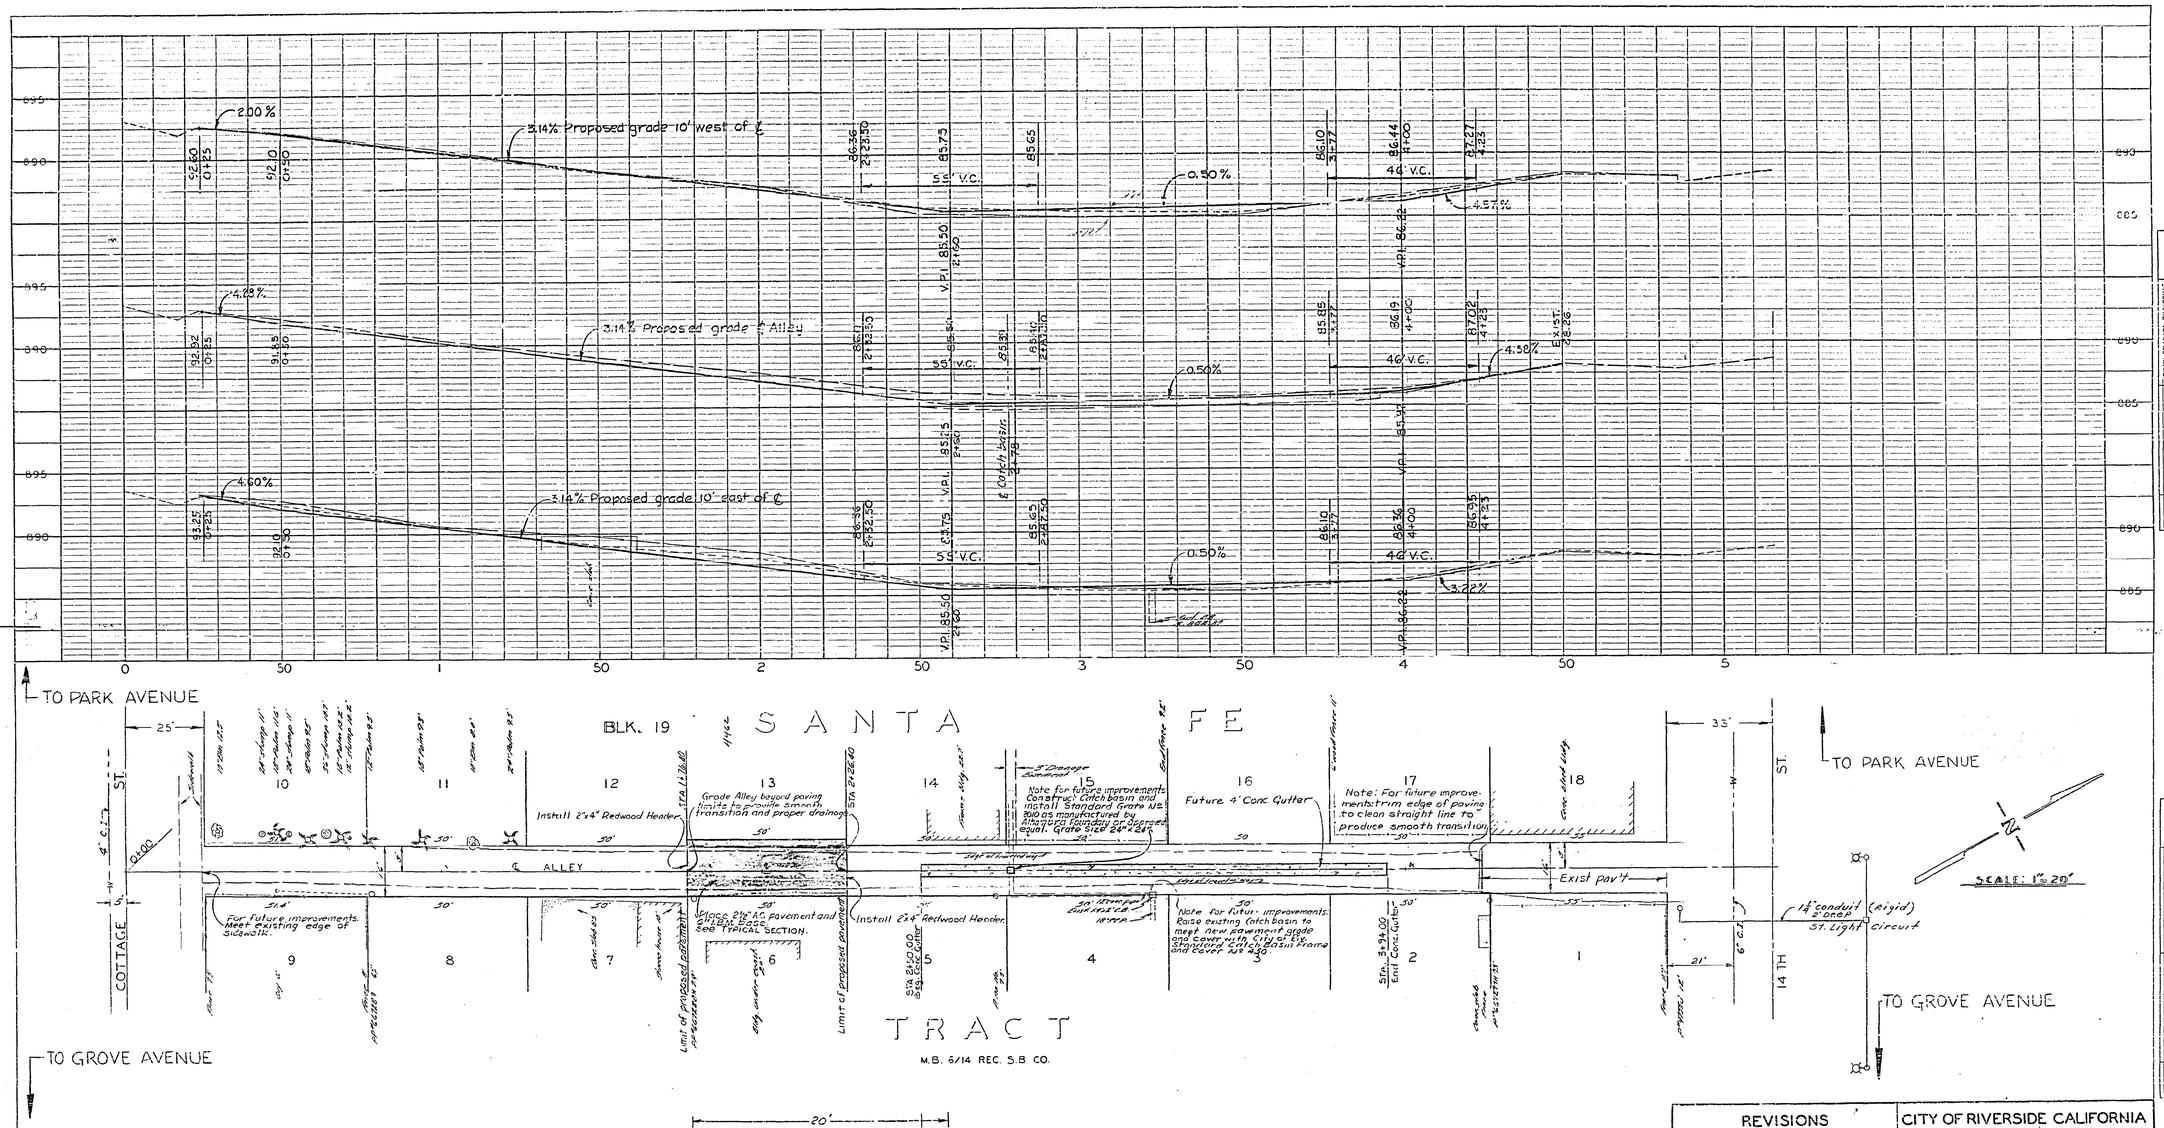

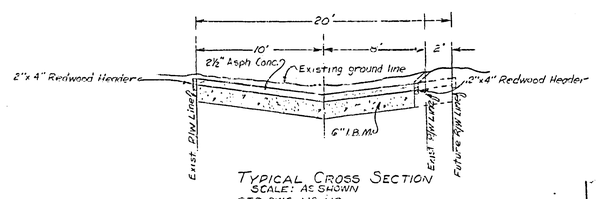

TYPICAL CROSS SECTION
SCALE: AS SHOWN
STD. DWG. No. 110

REVISIONS			CITY OF RIVERSIDE CALIFORNIA DEPARTMENT OF PUBLIC WORKS
MARK	DATE	DESCRIPTION	ALLEY PAVING COTTAGE TO 14 TH ST. BET. PARK AVE. & GROVE AVE
DESIGNED BY J.H.K.	CHECKED BY E.L. J.H.K. W.O.B.	APPROVED BY	R-593
DRAWN BY N.W. 1/64		DIRECTOR OF PUBLIC WORKS	
RECOMMENDED BY	ASSISTANT CITY ENGINEER	DATE 8-13-62	SHEET 1 OF 1

PROFILE
SURVEYED
PLOTTED
CHECKED
NOTE BOOK
NO.
BY
DATE

PLAN
SURVEYED
PLOTTED
CHECKED
NOTE BOOK
NO.
RIGHT OF WAY CHECKED
BY
DATE

PLATE 1—CLAY PIPE-LE R. F. H. STANDARD
THE FRIDENCE POST CO., CHICAGO