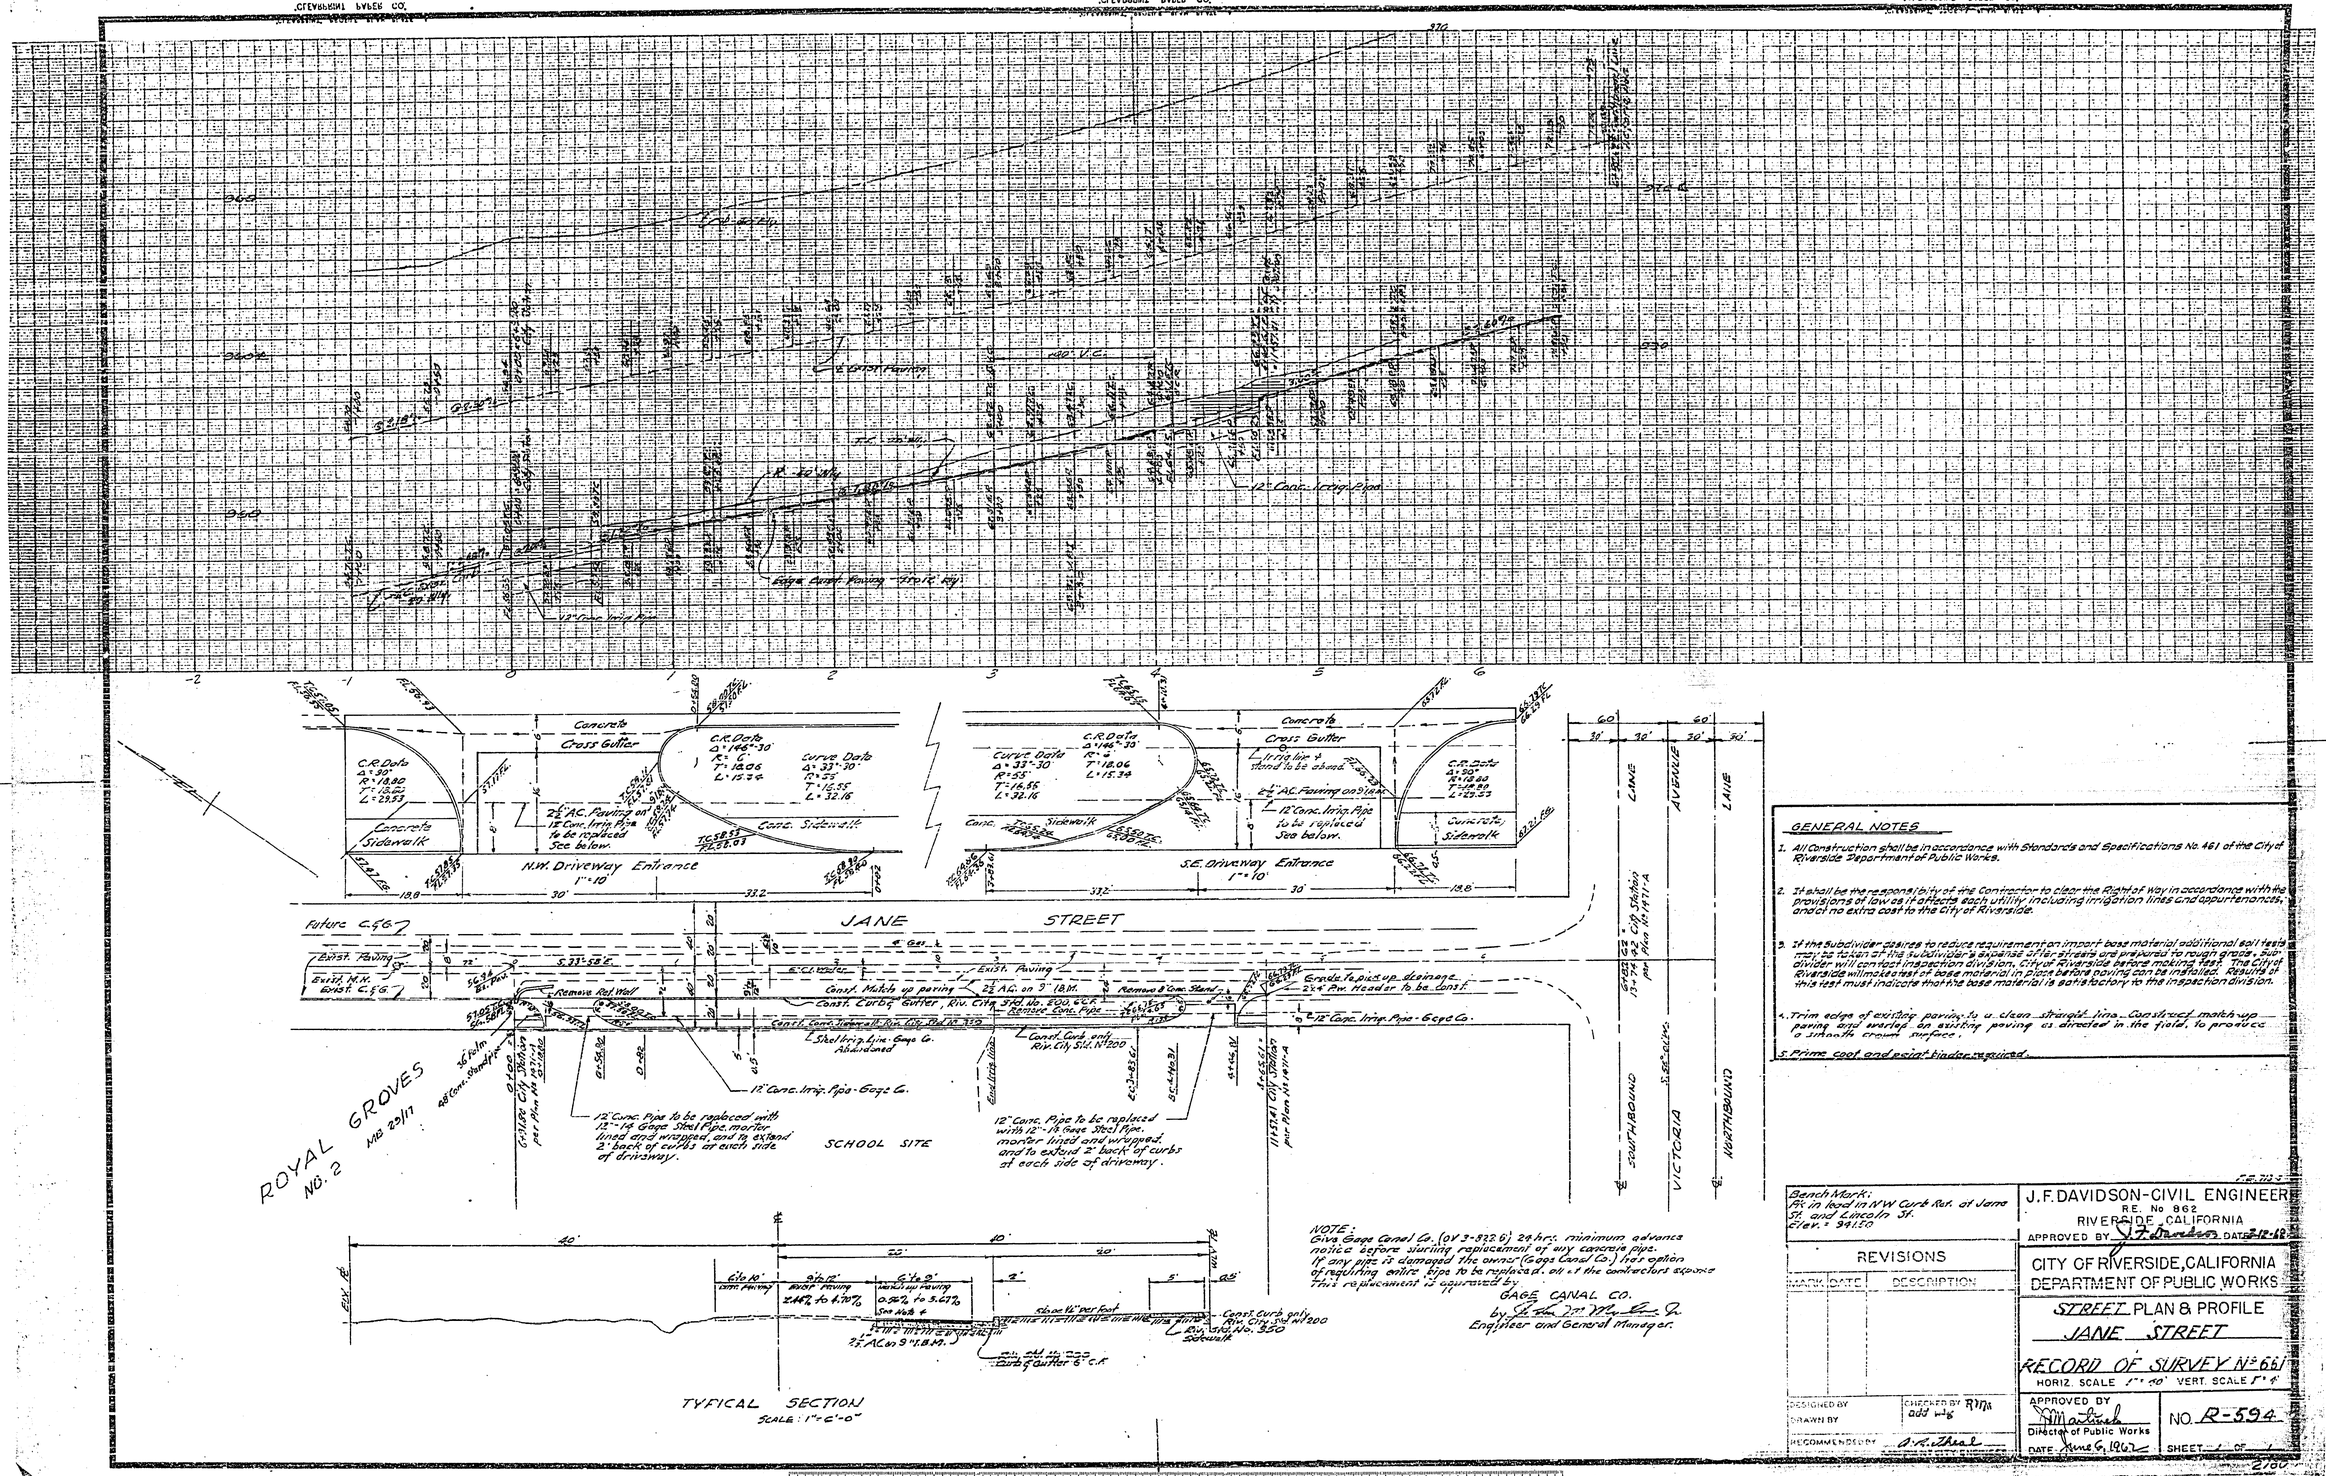

NOTE:
Gica Gage Canal Co. (or 3-832.6) 24 hrs. minimum advance notice before starting replacement of any concrete pipe. If any pipe is damaged the owner (Gage Canal Co.) has option of requiring entire pipe to be replaced. all of the contractors expense this replacement is approved by

GAGE CANAL CO.
by [signature]
Engineer and General Manager.

GENERAL NOTES

1. All Construction shall be in accordance with Standards and Specifications No. 461 of the City of Riverside Department of Public Works.
2. It shall be the responsibility of the Contractor to clear the Right of Way in accordance with the provisions of law as it affects each utility including irrigation lines and appurtenances, and at no extra cost to the City of Riverside.
3. If the Subdivider desires to reduce requirement on import base material additional soil tests may be taken at the Subdivider's expense after stripped and prepared to rough grade. Subdivider will contact inspection division, City of Riverside before making test. The City of Riverside will make test of base material in place before paving can be installed. Results of this test must indicate that the base material is satisfactory to the inspection division.
4. Trim edge of existing paving to a clean straight line. Construct match-up paving and overlap on existing paving as directed in the field, to produce a smooth cross surface.
5. Prime coat and asphalt binder required.

Bench Mark:
PK in Spud in N.W. Curb Ret. at Jane St. and Lincoln St.
Elev. = 94.150

J.F. DAVIDSON-CIVIL ENGINEER
R.E. No 862
RIVERSIDE, CALIFORNIA
APPROVED BY [signature] DATE 3-12-62

REVISIONS

MARK	DATE	DESCRIPTION

CITY OF RIVERSIDE, CALIFORNIA
DEPARTMENT OF PUBLIC WORKS

STREET PLAN & PROFILE
JANE STREET
RECORD OF SURVEY No. 661
HORIZ. SCALE 1" = 40' VERT. SCALE 1" = 4'

DESIGNED BY
DRAWN BY
CHECKED BY RMa add w/g
RECOMMENDED BY J.R. Thiel
APPROVED BY [signature]
Director of Public Works
DATE June 6, 1962
NO. R-594
SHEET 1 OF 2100