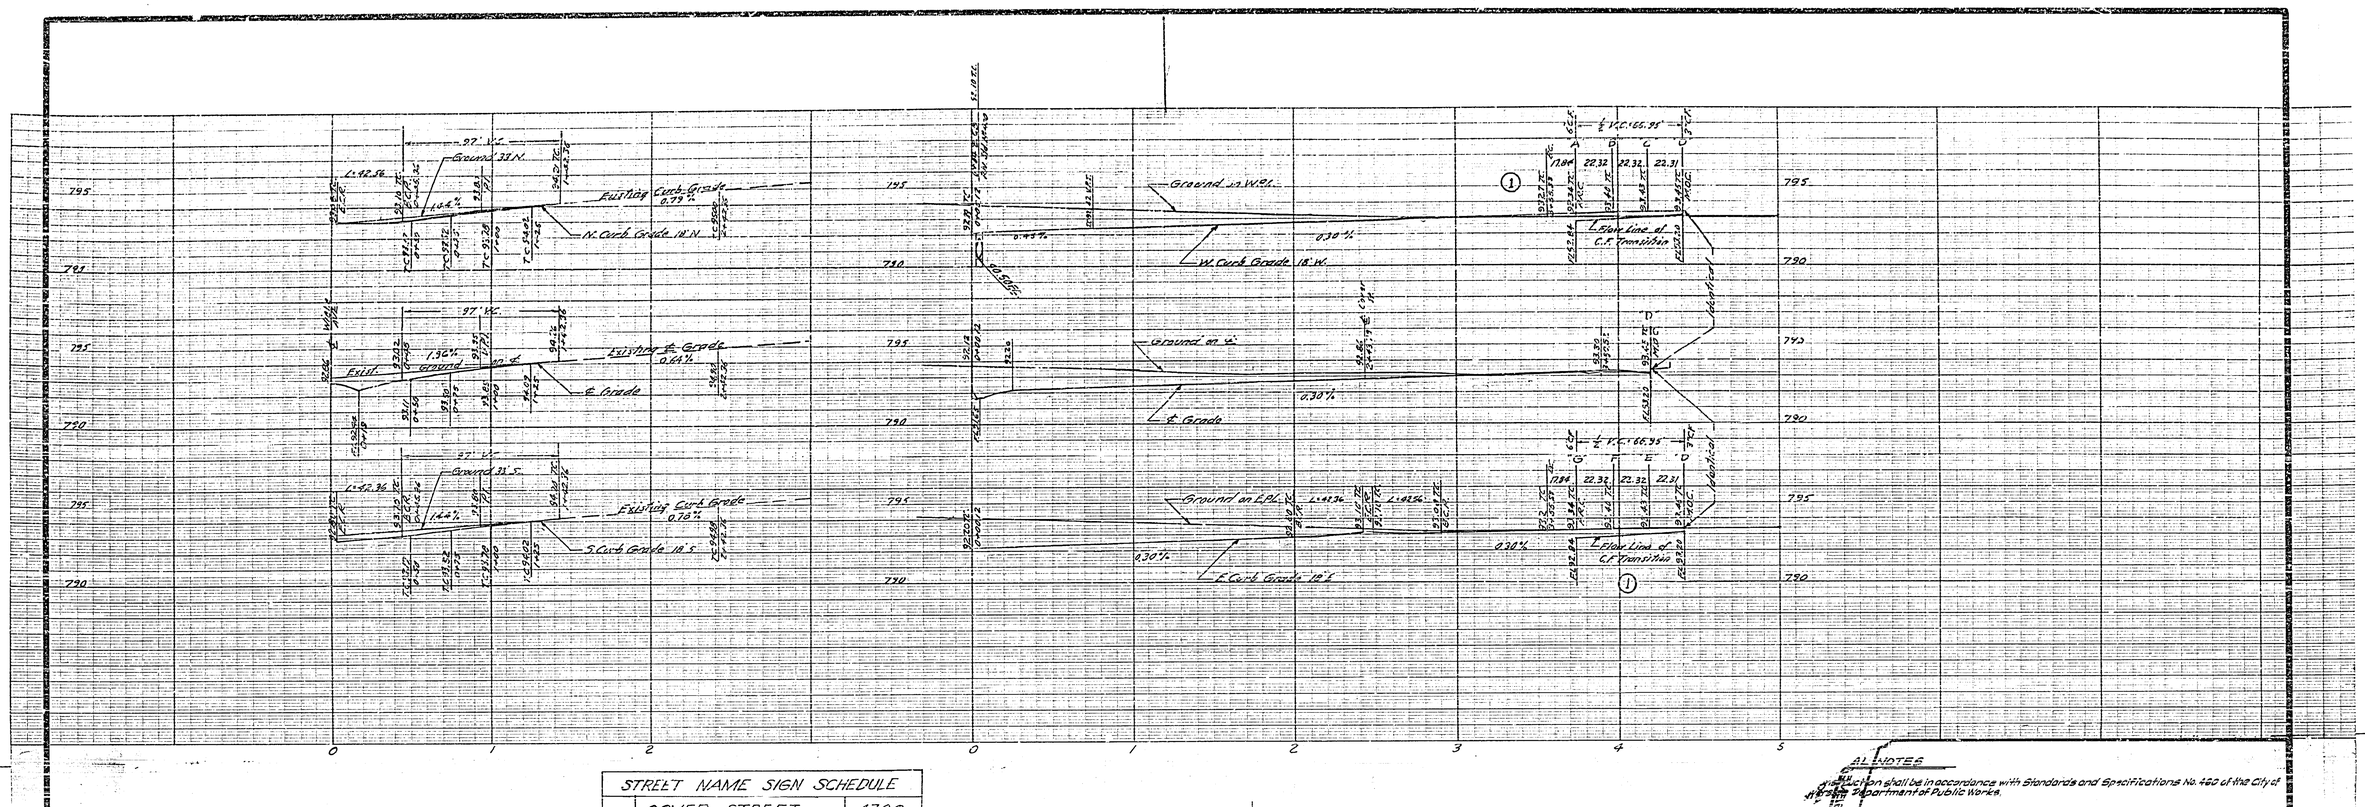

STREET NAME SIGN SCHEDULE		
A	COVER STREET	4700
	WIEHE AVENUE	6100

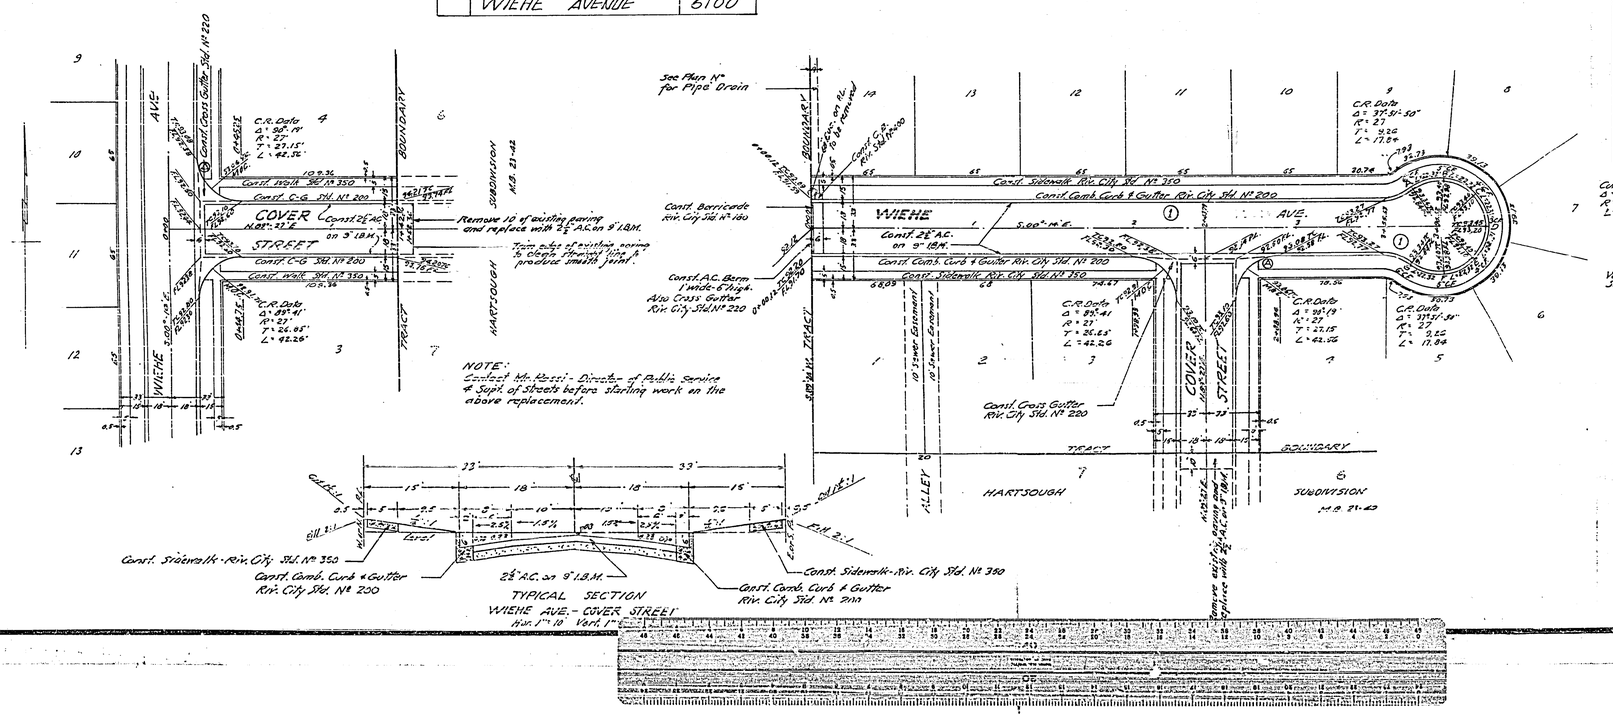

NOTE:
Contact Mr. Rossi - Director of Public Service & Supt. of Streets before starting work on the above replacement.

TYPICAL SECTION
WIEHE AVE. - COVER STREET
Hor. 1" = 10' Vert. 1" = 5'

ALL NOTES

1. Construction shall be in accordance with Standards and Specifications No. 460 of the City of Riverside Department of Public Works.
2. It shall be the responsibility of the Contractor to clear the Right of Way in accordance with the provisions of law as it affects each utility including irrigation lines and appurtenances, and at no extra cost to the City of Riverside.
3. If the Subdivider desires to reduce requirement on import base material addition, soil tests may be taken at the subdivider's expense after streets are prepared to rough grade. Subdivider will contact inspection division, City of Riverside before making test. The City of Riverside will make a test of base material in place before paving can be installed. Results of this test must indicate that the base material is satisfactory to the inspection division.
4. Prime Coat and Paint Binder required.

Bench Mark:
S.&L. in South Curb, 15' Ely. of Ely. Property Line of Palm Ave. at Intersection of Jurupa Ave.
Elev. = 819.54

REVISIONS		
MARK	DATE	DESCRIPTION
1	7-6-62	CHANGE T.C. & S.L. ON PLAN AND PROFILE TO AGREE WITH TYPICAL STREET SECTION.

J. F. DAVIDSON - CIVIL ENGINEER
R.E. NO. 862
RIVERSIDE, CALIFORNIA
APPROVED BY J. F. Davidson DATE 3/2/62

CITY OF RIVERSIDE, CALIFORNIA
DEPARTMENT OF PUBLIC WORKS

STREET PLAN & PROFILE
WIEHE AVE. - COVER ST.
TRACT Nº 2316
HORIZ. SCALE 1" = 40' VERT. SCALE 1" = 4'

DESIGNED BY
DRAWN BY
CHECKED BY
RECOMMENDED BY
ASSISTANT CITY ENGINEER

APPROVED BY
Director of Public Works
DATE 5-9-62

NO. R-595
SHEET 1 OF 1

F.B. 600 2178