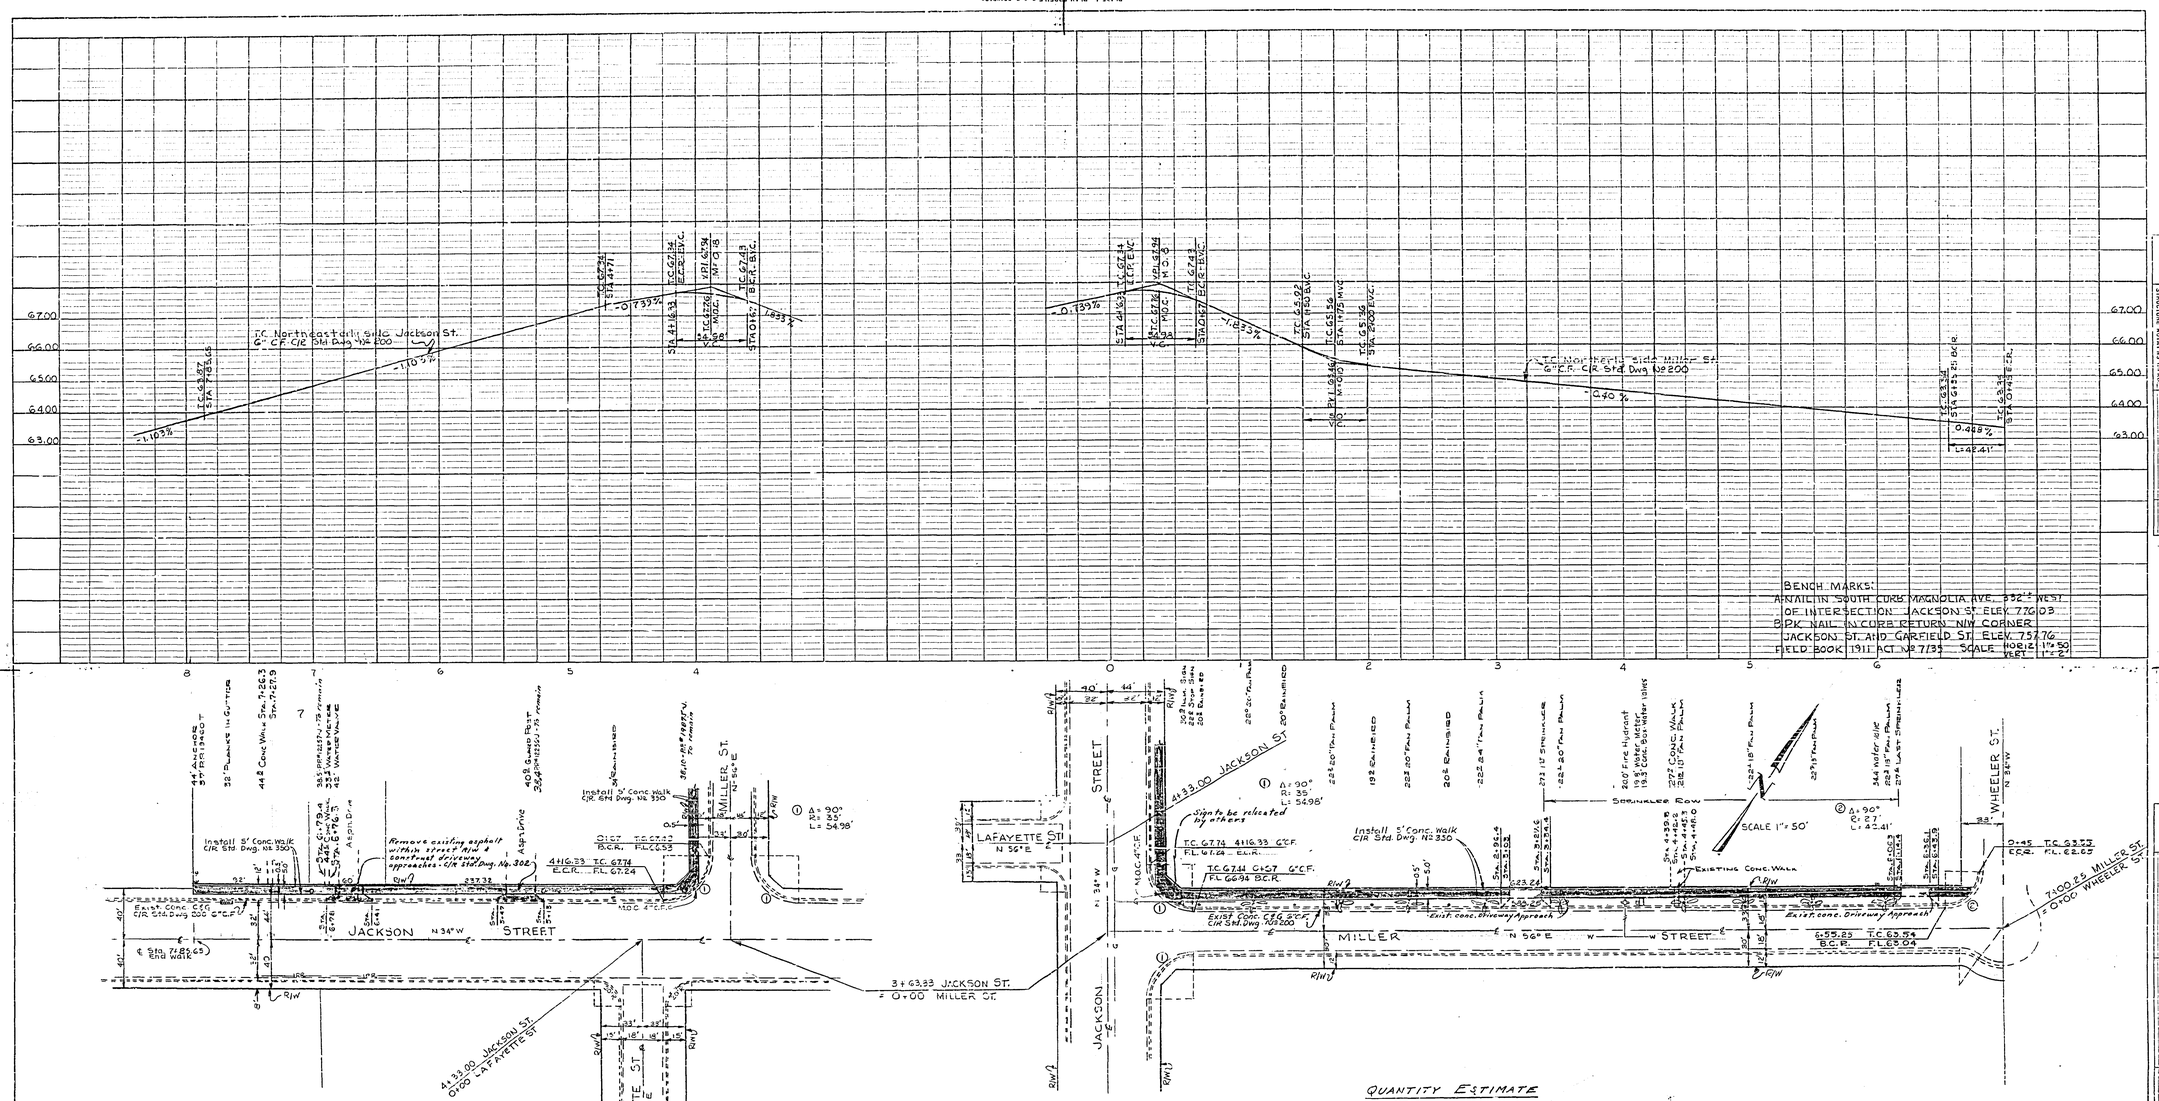

BENCH MARKS:
ANNICLIN SOUTH CURB MAGNOLIA AVE. 552.2' WEST OF INTERSECTION JACKSON ST. ELEV. 776.03
BPK NAIL IN CURB RETURN NW CORNER JACKSON ST. AND GARFIELD ST. ELEV. 757.76
FIELD BOOK 1911 ACT. NO. 7/33 SCALE HORIZ 1"=50 VERT 1"=2'

PROFILE	
NOTE BOOK NO.	SUBMITTED
	PLOTTED
	POSTED
	GRADES CHECKED
	STATIONS CHECKED
	SINGLUNE NOTATIONS CHANGED
	BY
	DATE

PLAN	
NOTE BOOK NO.	SUBMITTED
	PLOTTED
	GRADES CHECKED
	RE. OF TRL. CHECKED
	BY
	DATE

GENERAL NOTES

1. It shall be the responsibility of the contractor to clear the right-of-way in accordance with the provisions of law as it affects each utility including irrigation lines and appurtenances and at no additional cost to the City.
2. Construction shall be in accordance with the City of Riverside Department of Public Works Specifications No. 461 and Standard Drawings.

QUANTITY ESTIMATE

5,250 S.F. - Concrete Sidewalk - C/R Std. Dwg. No. 350
600 S.F. - Concrete Driveway Approach - C/R Std. Dwg. No. 302.
600 S.F. - Pavement removal

REVISIONS		
MARK	DATE	DESCRIPTION

CITY OF RIVERSIDE, CALIFORNIA
DEPARTMENT OF PUBLIC WORKS

PARKVIEW IMPROVEMENT DISTRICT NO. 3
MILLER STREET BTWN. JACKSON ST. AND WHEELER ST.

JACKSON STREET
FROM 0.00' TO 389.32' N/O MILLER ST.

DESIGNED BY	SUBMITTED BY William S. Hardy	APPROVED BY	PROJ. NO. 6005
DRAWN BY JL	PARK DEPT. / TRAFFIC DIV.	DIRECTOR OF PUBLIC WORKS	R-601
CHECKED BY	RECOMMENDED BY	DATE 4-5-63	SHEET 1 OF 1

Parkview Hospital