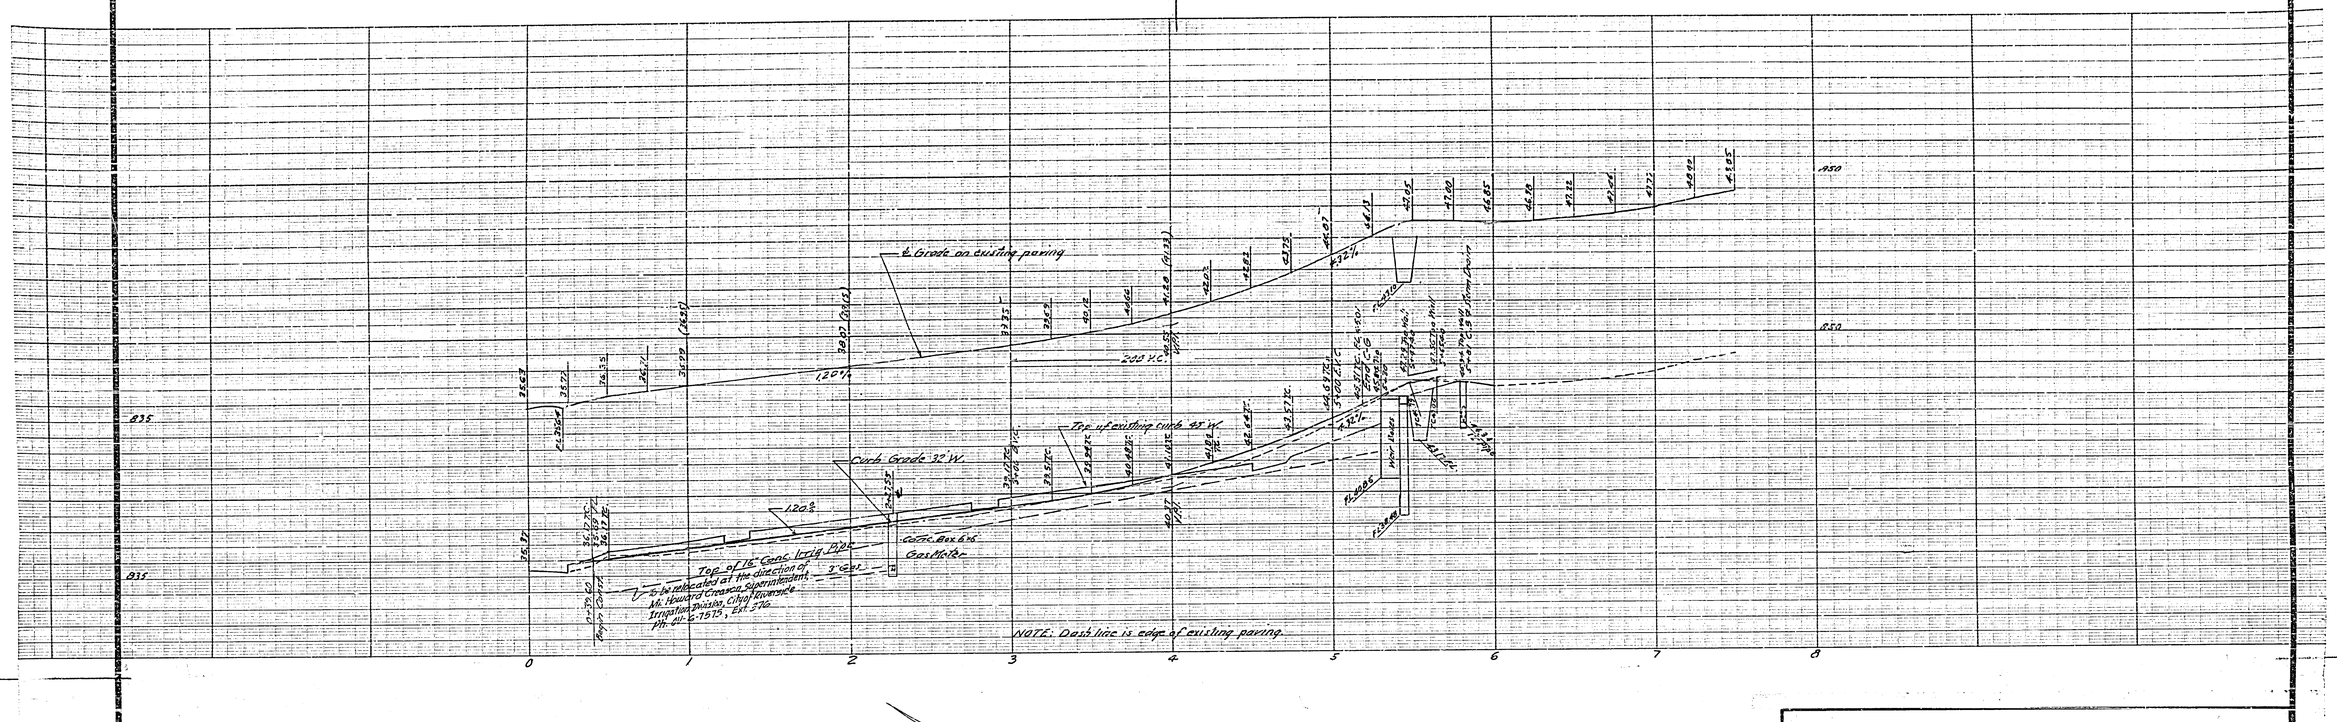

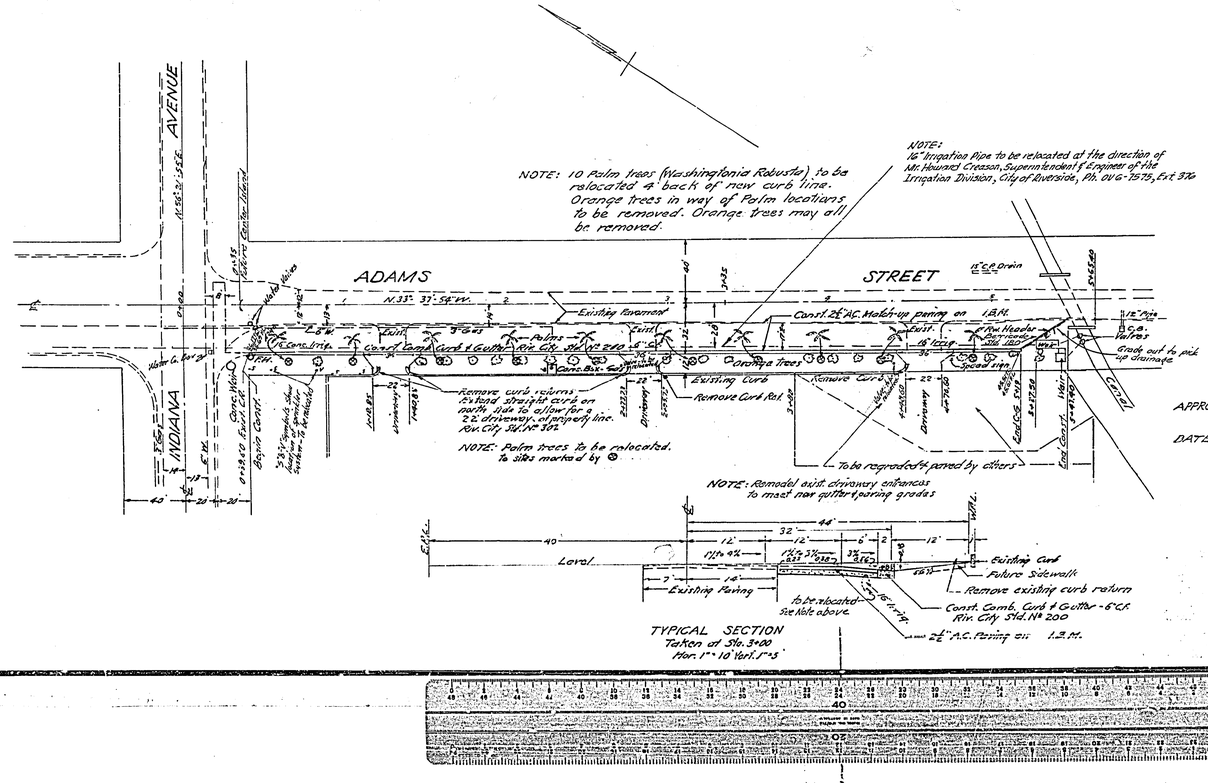

GENERAL NOTES

1. All Construction shall be in accordance with Standards and Specifications No. 461 of the City of Riverside Department of Public Works.
2. It shall be the responsibility of the Contractor to clear the Right of Way in accordance with the provisions of law as it affects each utility including irrigation lines and appurtenances, and at no extra cost to the City of Riverside.
3. The City of Riverside will take a soil test to determine the import base material thickness after the rough grading of the streets has been completed.
4. Trim edge of existing paving to a clean straight line. Construct match-up paving and overlap on existing paving as directed in the field to produce a smooth crown surface.
5. Prime coat and paint binder required.

NOTE:
Opening will be permitted in future median for driveway if ℄ of driveway into parking area is not located North of Station 3+35

APPROVED Ellis L. Kindig
PARK SUPERINTENDENT
DATE 8-14-62

F.B. 730-49.

Bench Mark
Chiseled X on curb S/S Indiana
240' West of Adams Street.
Elev. = 833.23

George E. McCarty 6/19/62
R.E. 10688

REVISIONS		
MARK	DATE	DESCRIPTION

STREET
ADAMS STREET
C.U.P. 1920

HC 1" = 40' 1" = 4'

DESIGNED BY
DRAWN BY
CHECKED BY Ross
ADD wds
RECOMMENDED BY A. R. Theal
ASSISTANT CITY ENGINEER

APP
DIR
DATE Aug 23, 1962

R-609

2187