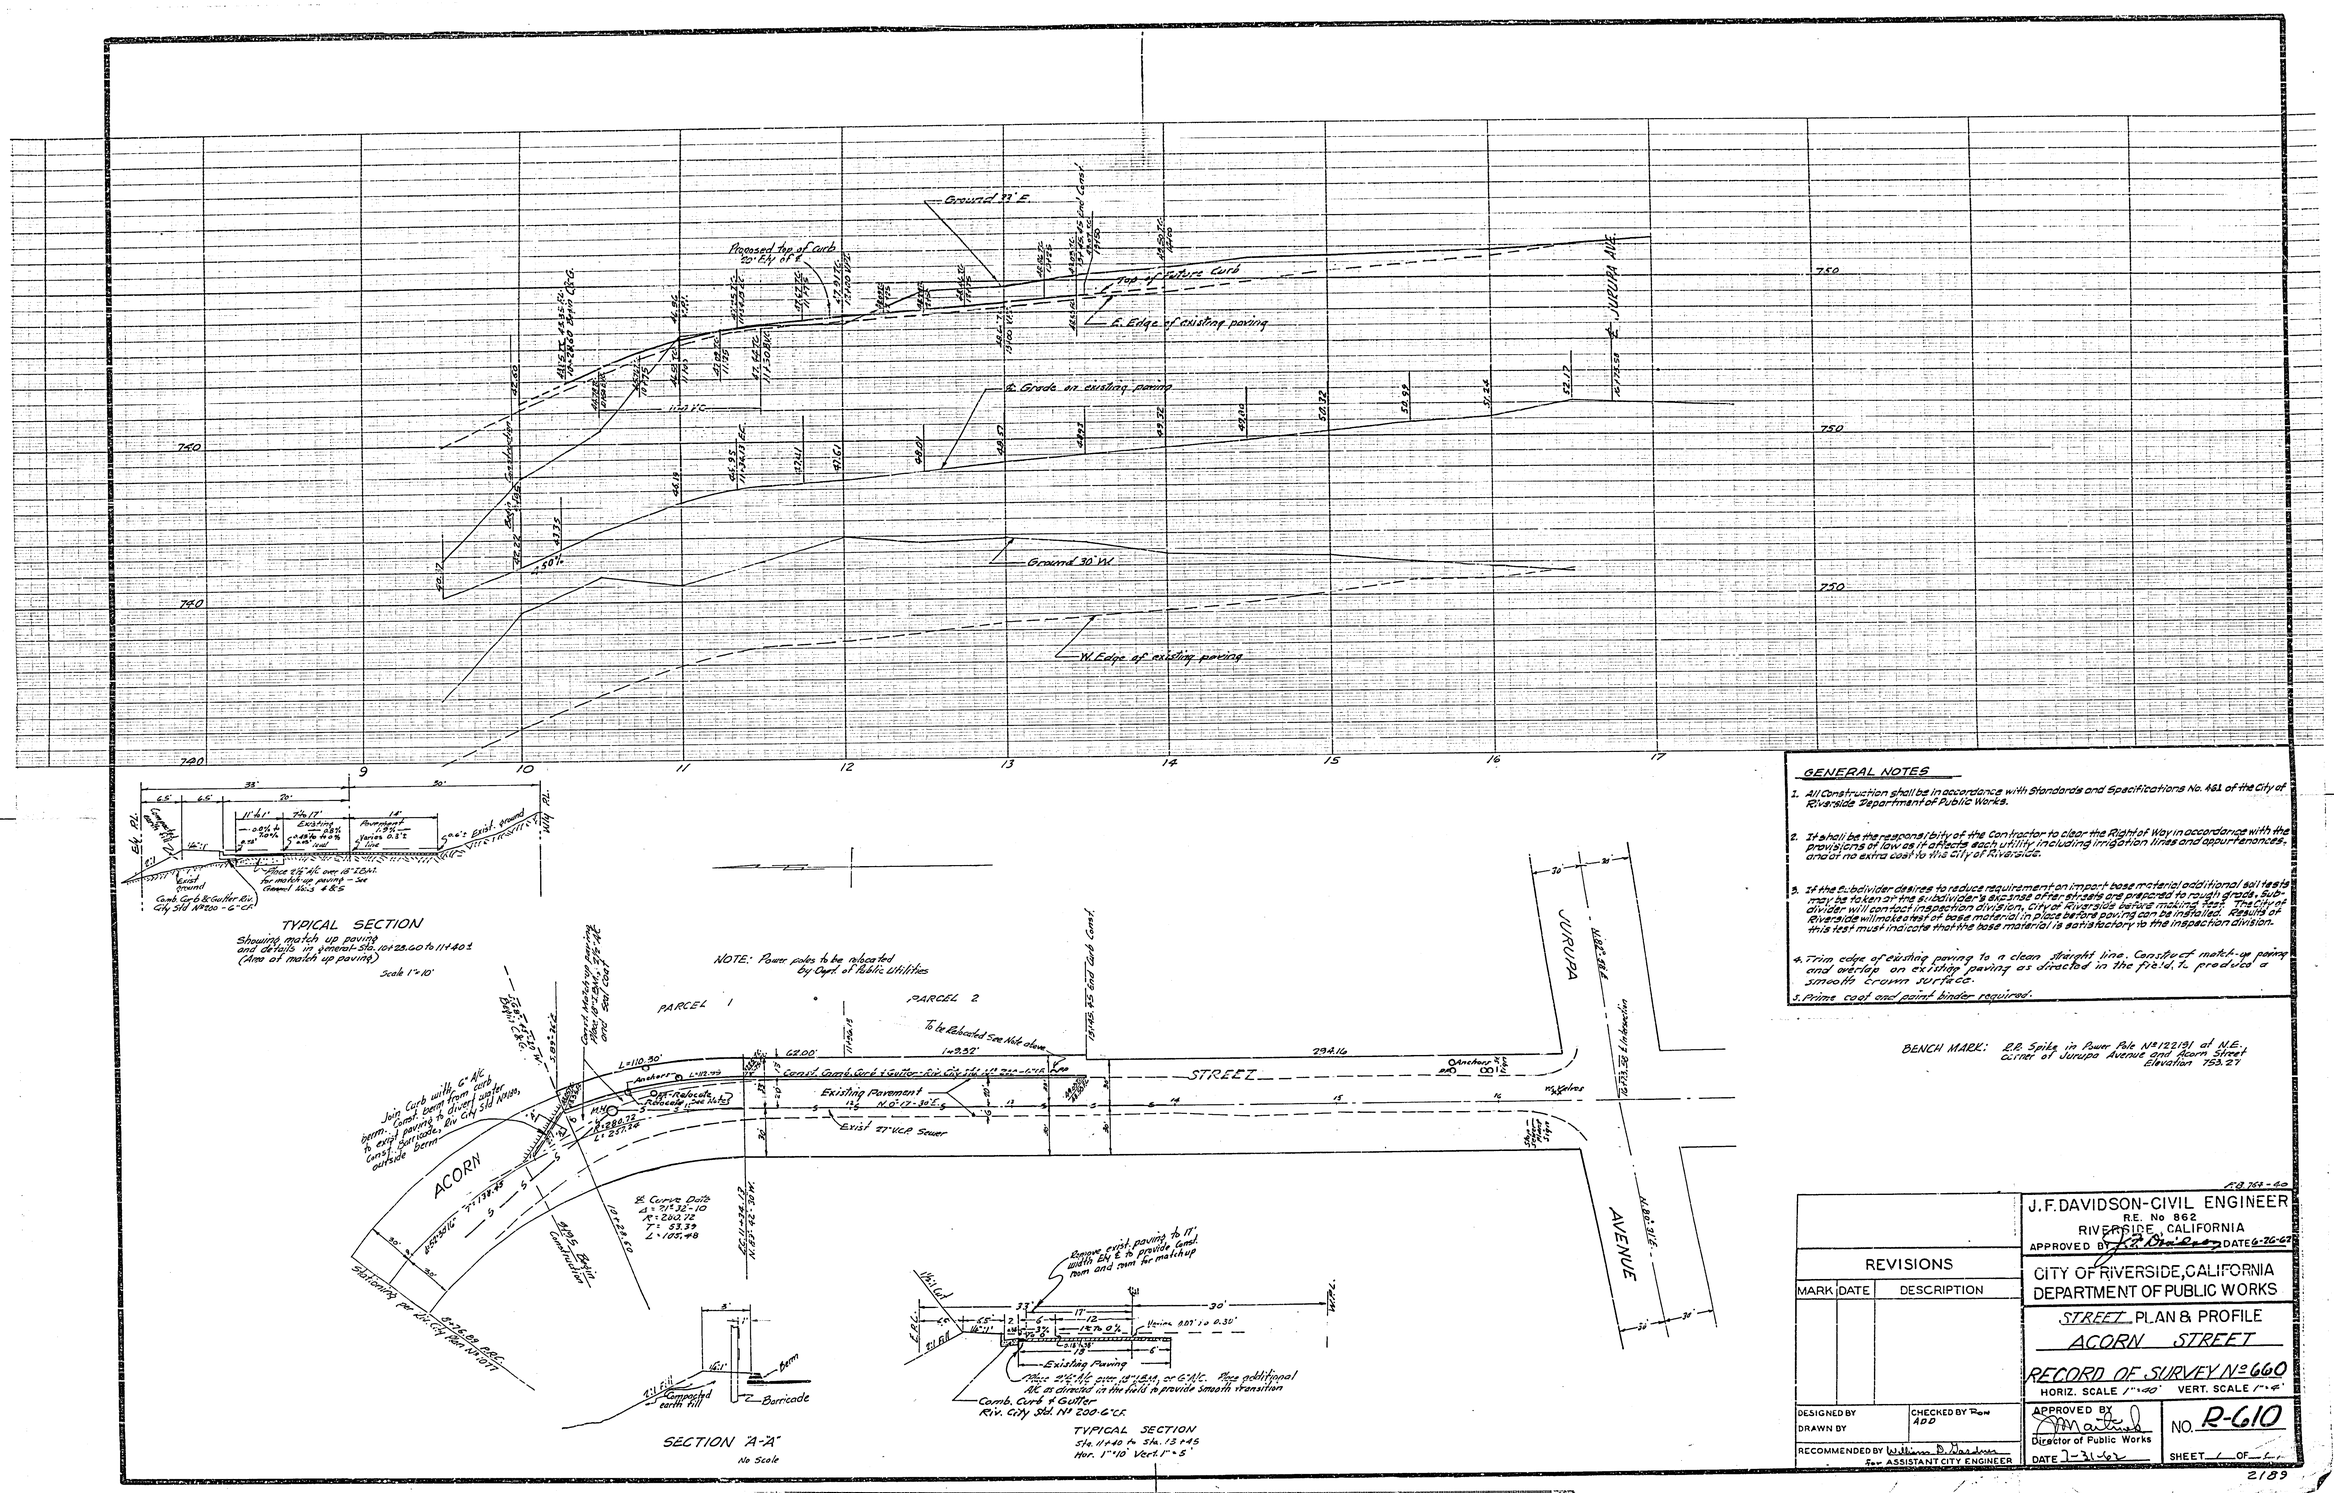

GENERAL NOTES

1. All Construction shall be in accordance with Standards and Specifications No. 461 of the City of Riverside Department of Public Works.
2. It shall be the responsibility of the Contractor to clear the Right of Way in accordance with the provisions of law as it affects each utility including irrigation lines and appurtenances, and at no extra cost to the City of Riverside.
3. If the Subdivider desires to reduce requirement on import base material additional soil tests may be taken at the subdivider's expense after streets are prepared to rough grade. Subdivider will contact inspection division, City of Riverside before making test. The City of Riverside will make a test of base material in place before paving can be installed. Results of this test must indicate that the base material is satisfactory to the inspection division.
4. Trim edge of existing paving to a clean straight line. Construct match-up paving and overlap on existing paving as directed in the field, to produce a smooth crown surface.
5. Prime coat and paint binder required.

BENCH MARK: R.R. Spike in Power Pole No. 122131 at N.E. corner of Jurupa Avenue and Acorn Street Elevation 753.27

F.B. 764-40

REVISIONS		
MARK	DATE	DESCRIPTION

J. F. DAVIDSON-CIVIL ENGINEER
R.E. No 862
RIVERSIDE, CALIFORNIA
APPROVED BY J. F. Davidson DATE 6-26-62

CITY OF RIVERSIDE, CALIFORNIA
DEPARTMENT OF PUBLIC WORKS

STREET PLAN & PROFILE
ACORN STREET

RECORD OF SURVEY No 660
HORIZ. SCALE 1"=40' VERT. SCALE 1"=4'

DESIGNED BY
DRAWN BY
CHECKED BY Ron ADD
RECOMMENDED BY William D. Gardner for ASSISTANT CITY ENGINEER

APPROVED BY [signature] Director of Public Works
DATE 7-31-62

NO. R-610
SHEET 1 OF 1

2189