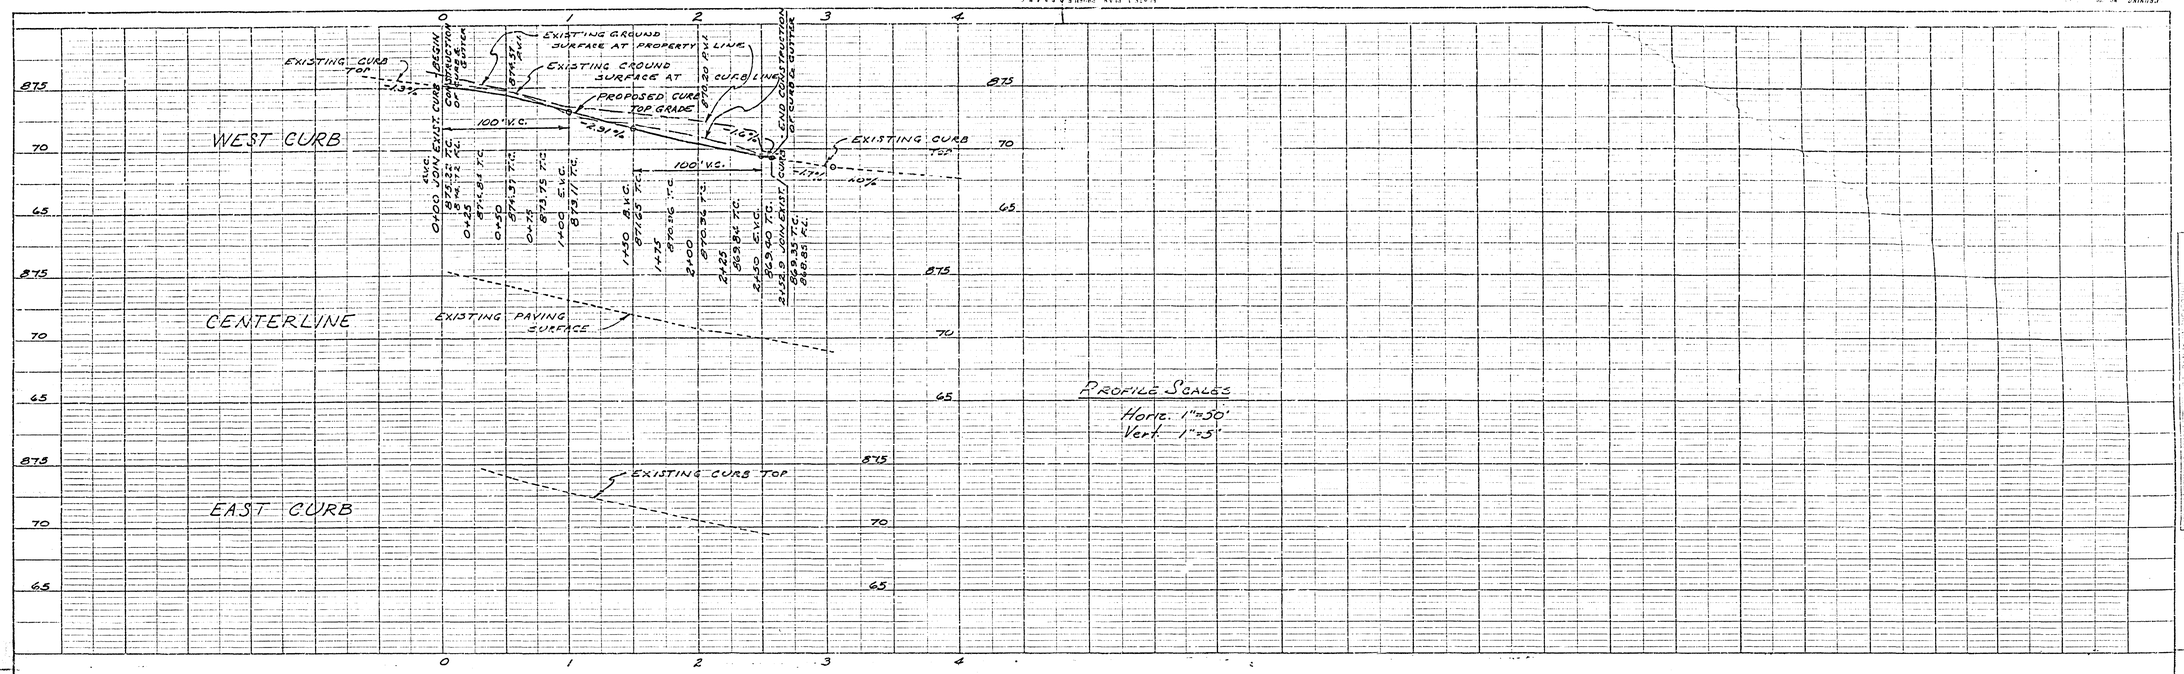

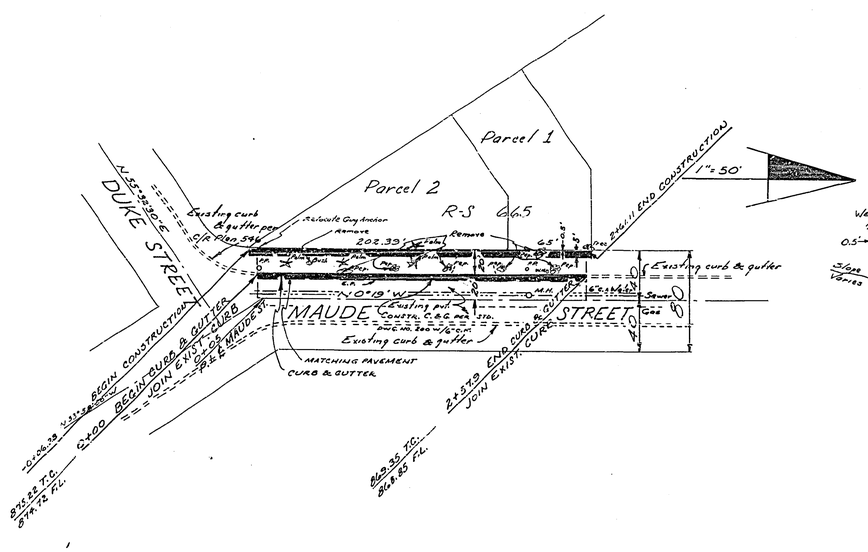

APPROXIMATE QUANTITIES

1. Imported base material - in place 19 c.y.
2. Plant mix surfacing - in place 16 tons = 8 c.y.
3. Class "A" P.C.C. - Curb & Gutter 258 l.f. = 15 c.y.
4. Class "A" P.C.C. - Sidewalk 1337 s.f. = 15 c.y.

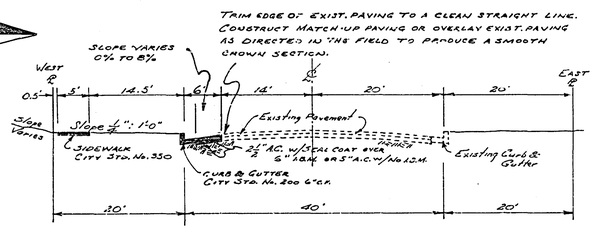

TYPICAL SECTION - MAUDE ST.

1"=10'

GENERAL NOTES

1. All construction shall be in accordance with Standards and Specifications No. 461 of the City of Riverside Department of Public Works.
2. If Subdivider desires to reduce requirements on imported base material additional soil tests may be taken at Subdivider's expense after street is prepared to rough grade. Subdivider will contact Inspection Division, City of Riverside, before taking tests. The City of Riverside will make a test of base material in place before paving can be installed. The results of this test must indicate that the base material is satisfactory to the Inspection Division.
3. Any relocation of existing utilities to clear the proposed work shall be the responsibility of the subdivider.
4. Prime coat & paint binder required.
5. Removal of trees within right-of-way to meet approval of Park Director.
6. Driveway locations and construction to meet approval of Traffic Engineer.

BENCH MARK
ELEV. 861.58
S. & L. IN END OF WEST HEADWALL OF RIV. WATER CO. CANAL AT
REF.: PLAN R-278

F.B.: RW.T

Approved: Traffic Engineer
Approved: Elliott L. Kinsley Park Engr. Park Director 8-14-62

LESTER A. MINNER - CIVIL ENGINEER
65 SOUTH EIGHTH STREET
BANNING PHONE 849-2210
APRIL 27, 1962
Approved: Lester A. Minner R.E. 11266

REVISIONS		
MARK	DATE	DESCRIPTION

CITY OF RIVERSIDE CALIFORNIA
DEPARTMENT OF PUBLIC WORKS

STREET PLAN AND PROFILE
MAUDE STREET
FOR
RECORD OF SURVEY No. 665

DESIGNED BY
DRAWN BY
CHECKED BY Ron
ADD
RECOMMENDED BY A.R. Threal ASSISTANT CITY ENGINEER
APPROVED BY [signature] DIRECTOR OF PUBLIC WORKS
DATE 8-21-62

R-611
SHEET 1 OF 1

62-457-05