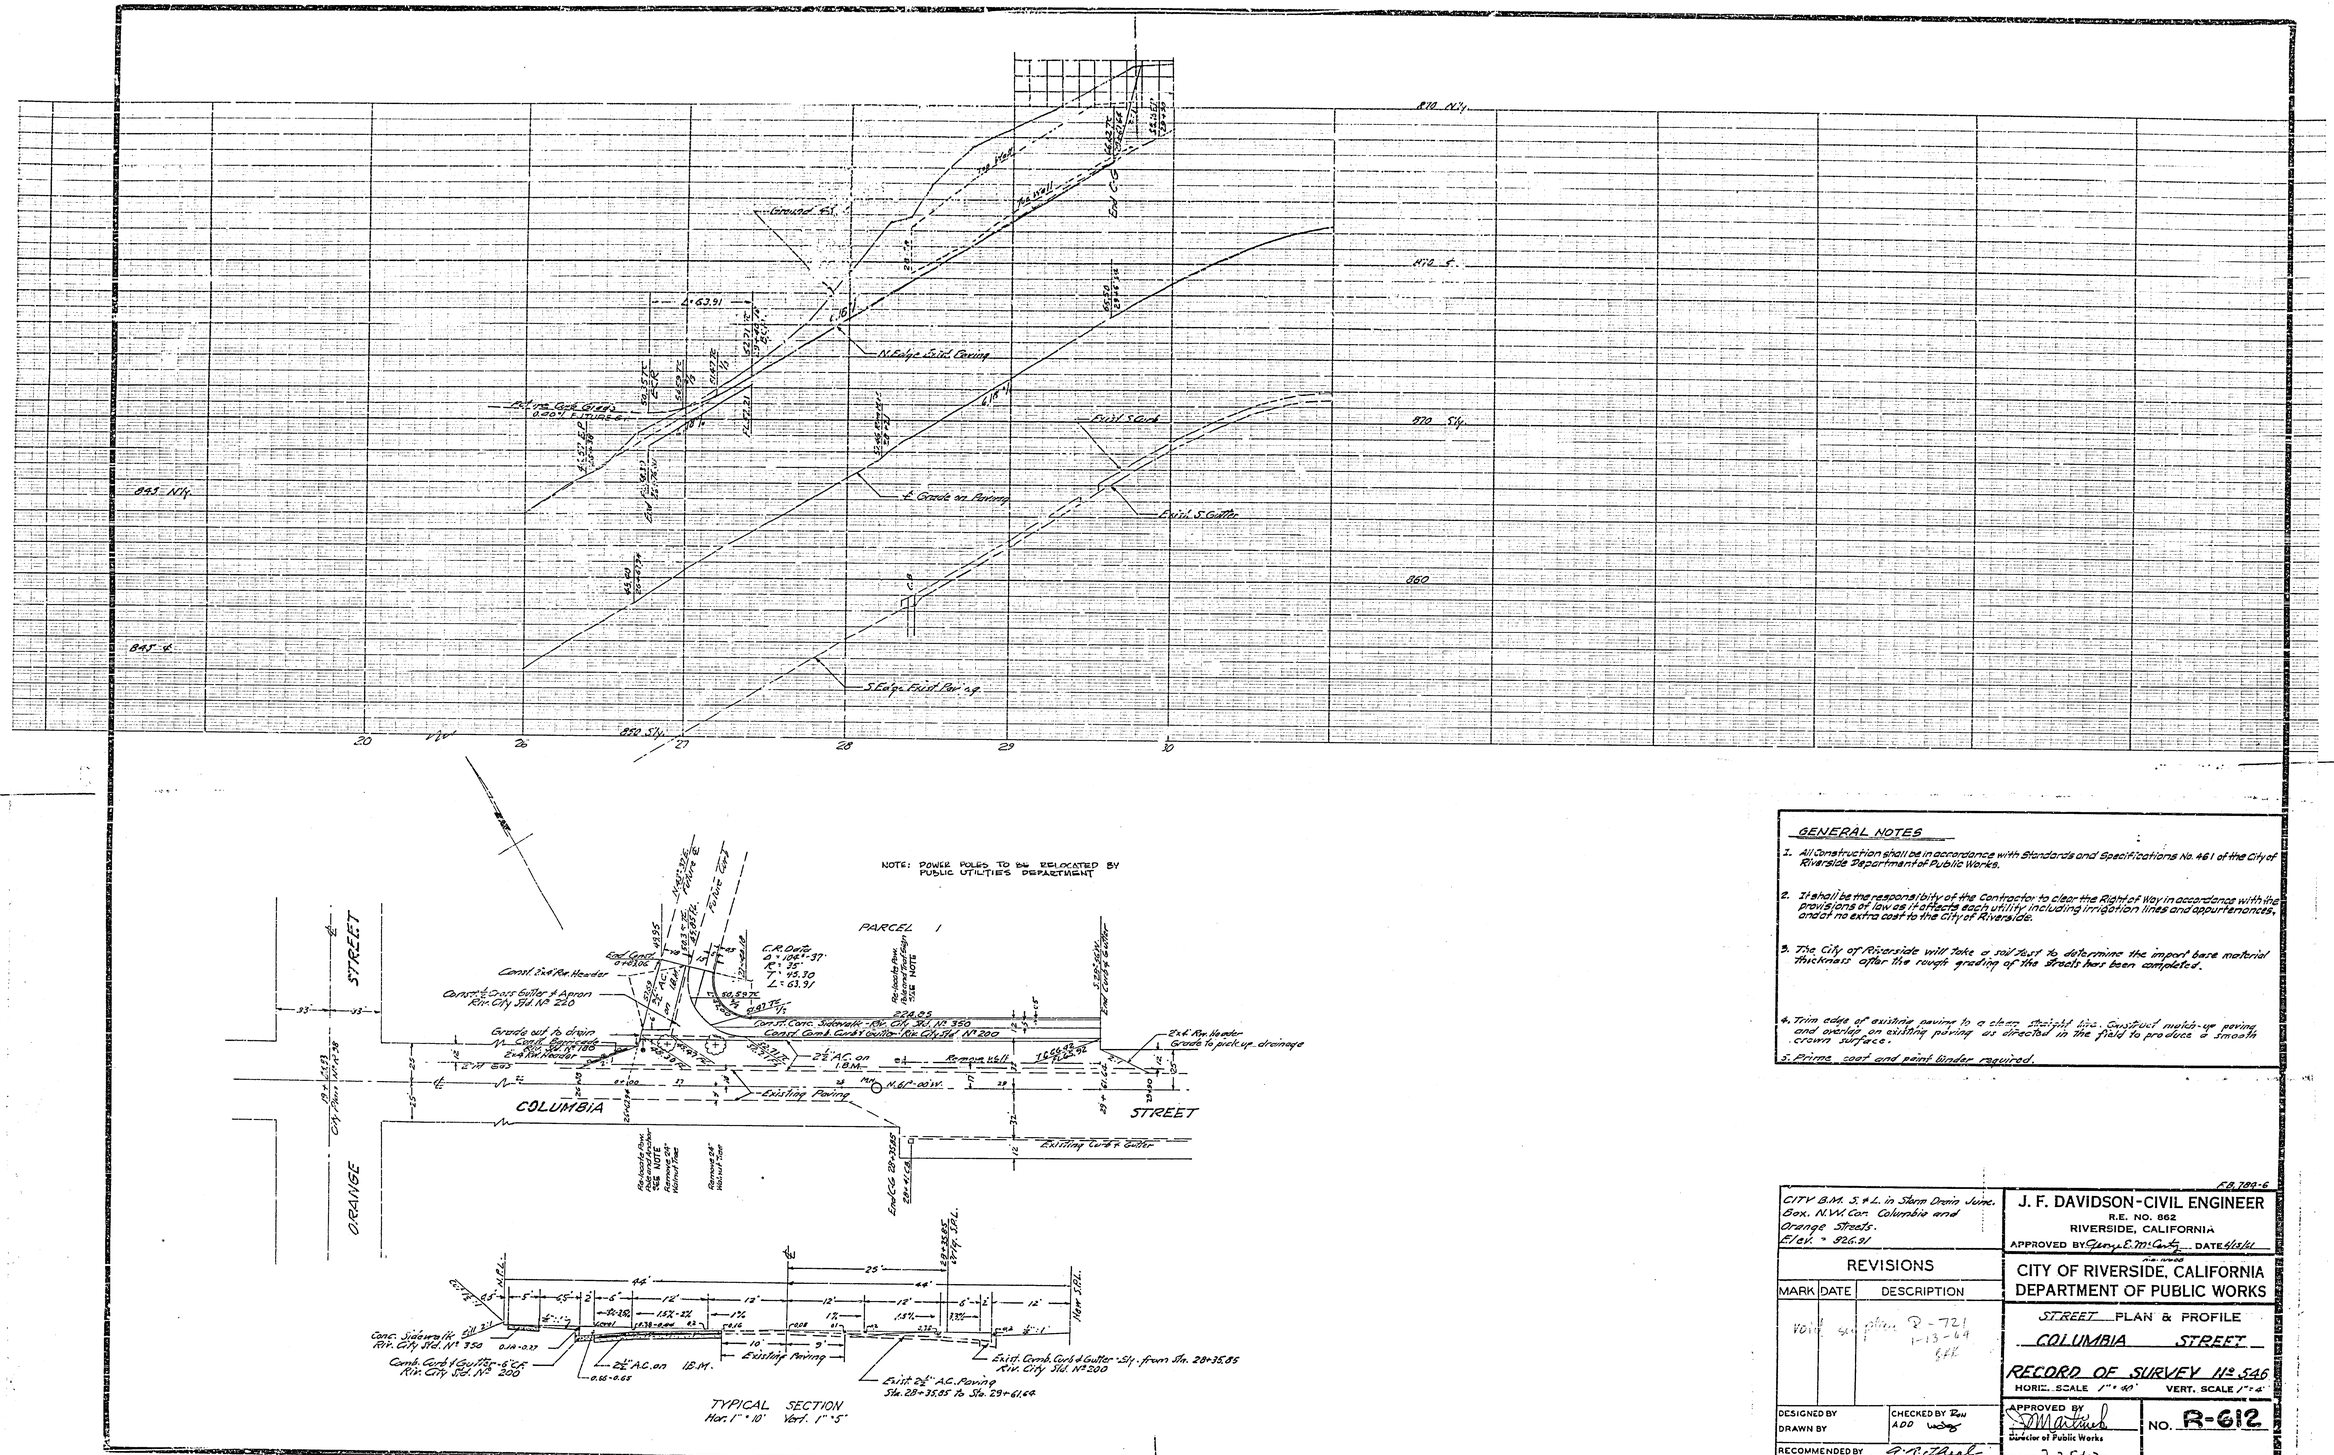

GENERAL NOTES

1. All Construction shall be in accordance with Standards and Specifications No. 461 of the City of Riverside Department of Public Works.
2. It shall be the responsibility of the Contractor to clear the Right of Way in accordance with the provisions of law as it affects each utility including irrigation lines and appurtenances, and at no extra cost to the City of Riverside.
3. The City of Riverside will take a soil test to determine the import base material thickness after the rough grading of the streets has been completed.
4. Trim edge of existing paving to a clean straight line. Construct match-up paving and overlap on existing paving as directed in the field to produce a smooth crown surface.
5. Prime coat and paint binder required.

F.B. 789-6

CITY B.M. S. & L. in Storm Drain Junc. Box. N.W. Cor. Columbia and Orange Streets. Elev. = 926.91

J. F. DAVIDSON-CIVIL ENGINEER
R.E. NO. 862
RIVERSIDE, CALIFORNIA
APPROVED BY George E. McCarty DATE 6/18/61

REVISIONS

MARK	DATE	DESCRIPTION
void	see plan	R-721 1-13-64

CITY OF RIVERSIDE, CALIFORNIA
DEPARTMENT OF PUBLIC WORKS

STREET PLAN & PROFILE
COLUMBIA STREET
RECORD OF SURVEY No 546
HORIZ. SCALE 1" = 40' VERT. SCALE 1" = 4'

DESIGNED BY
DRAWN BY
CHECKED BY Ron ADD
RECOMMENDED BY A. R. Theel ASSISTANT CITY ENGINEER
APPROVED BY J. Martinez Director of Public Works
DATE 7-25-62
NO. R-612
SHEET 1 OF 1

2191