PLATE 1 - PLAN - PROFILE O.P.R. & R.E. STANDARD
KEUFFEL & ESSER CO., NEW YORK.

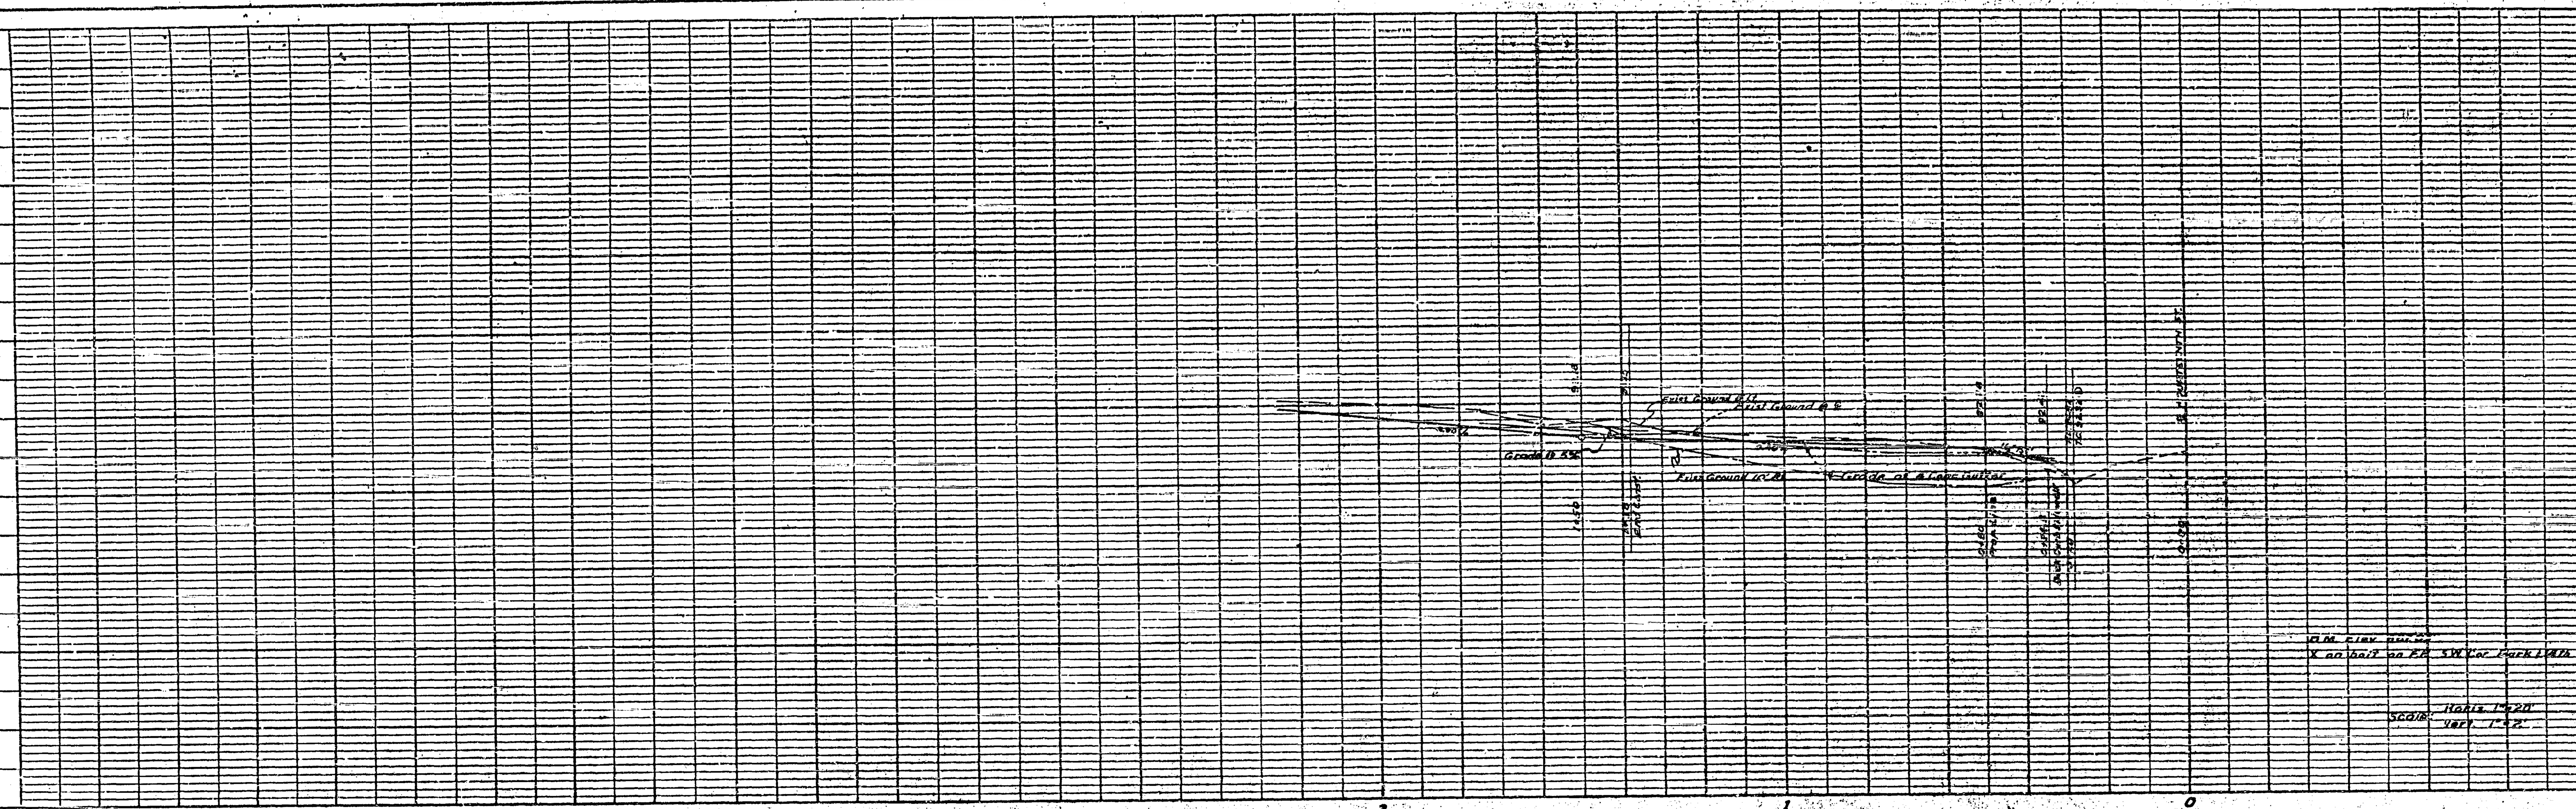

PROFILE — SURVEYED. / PLOTTED. / GRADES CHECKED. / B.M.'S NOTED. / STRUCTURE NOTATIONS CH'KD. / NOTE BOOK / NO. / BY / DATE

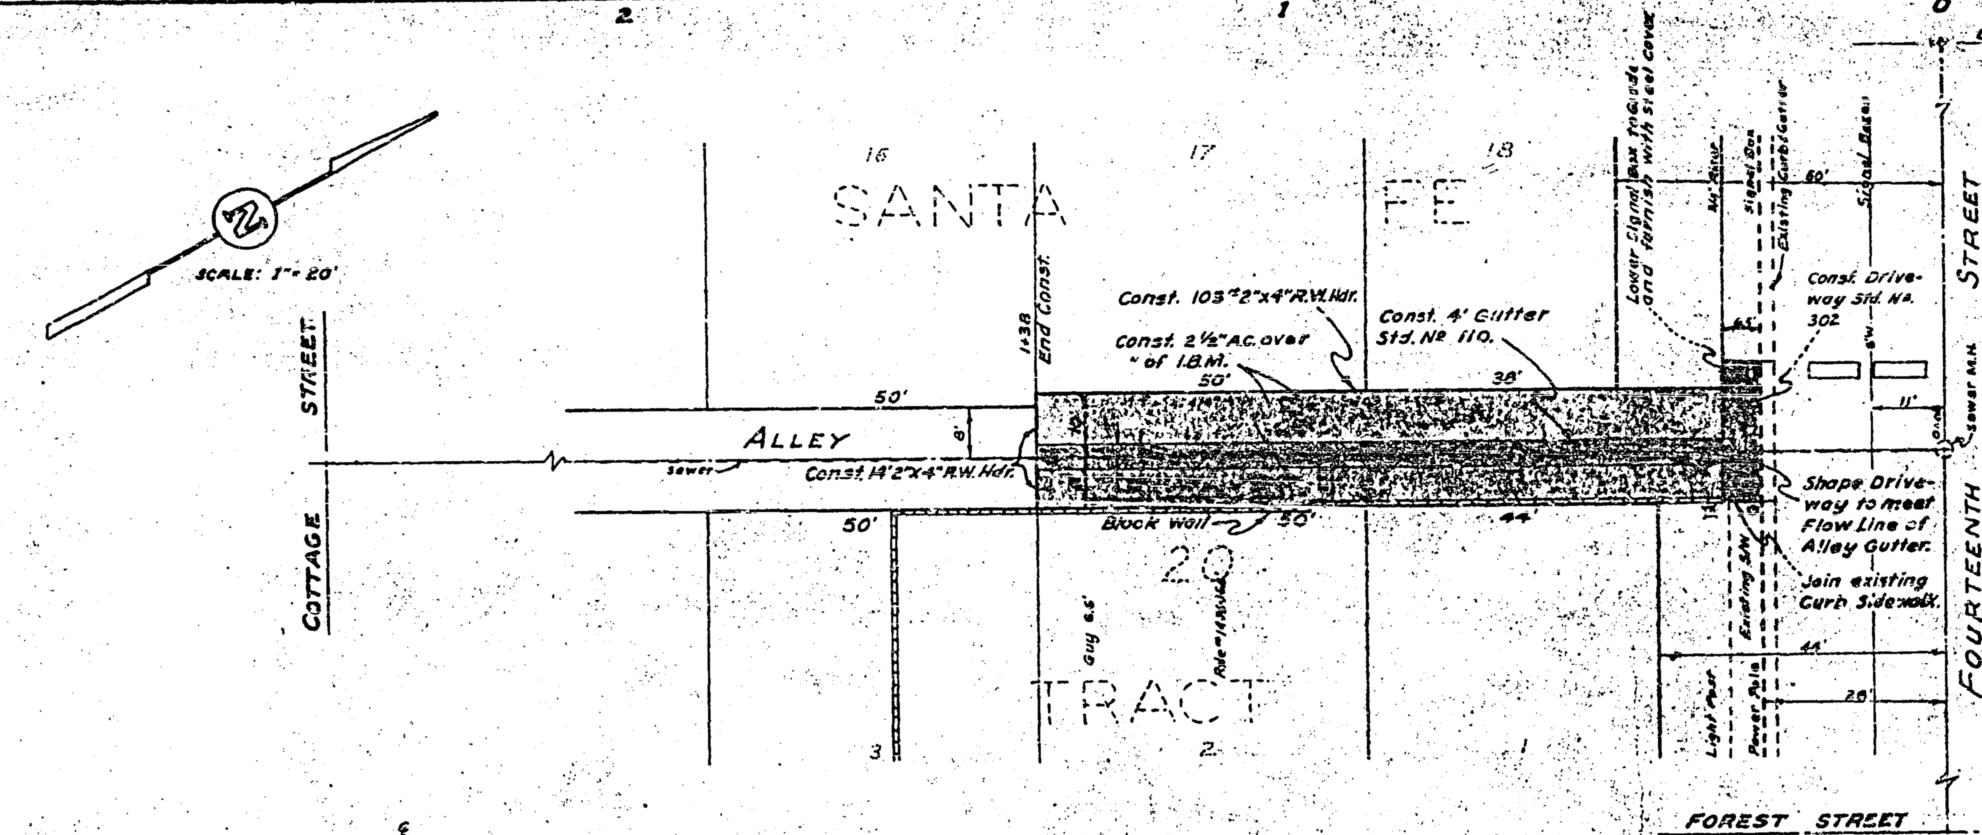

GENERAL NOTES

1. It shall be the responsibility of the Contractor to clear the right of way in accordance with the provisions of law as it affects each utility including irrigation lines and appurtenances and at no cost to City.
2. Construction shall be in accordance with the City of Riverside Department of Public Works Specifications No. 461 and Standard Drawings.
3. The City of Riverside will take a soil test to determine the requirements on base material after the alley has been prepared to rough grade.
4. Prime coat & Paint binder req'd.

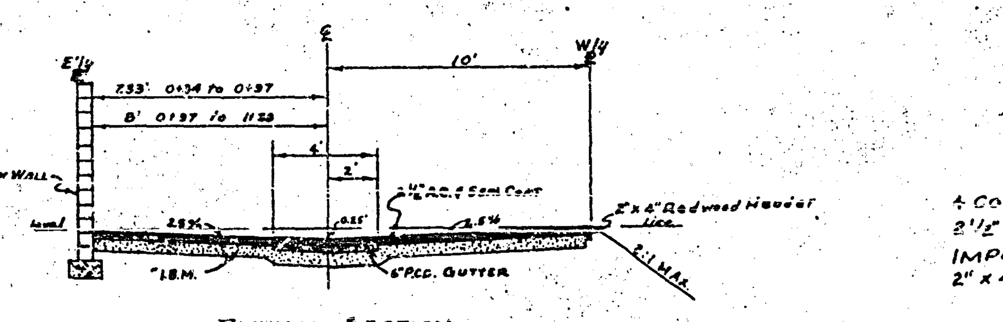

TYPICAL SECTION
ALLEY
No Scale

Note
Const. per C/R Std. Dwg No 110

QUANTITY ESTIMATE

4' Concrete Gutter	104	L.F.
2½" A.C. & Seal Coat	1414	S.F.
Imported Base Material		C.Y.
2" x 4" Redwood Header	117	L.F.

PLAN — SURVEYED. / PLOTTED. / ALIGNMENT CHECKED. / RT. OF WAY CHECKED. / NOTE BOOK / NO. / BY / DATE

ALBERT A. WEBB ASSOCIATES
CIVIL ENGINEERS — RIVERSIDE, CALIFORNIA
APPROVED [signature] DATE 6/19/62
R.E. 9876

REVISION		
MARK	DATE	DESCRIPTION

CITY OF RIVERSIDE, CALIFORNIA
DEPARTMENT OF PUBLIC WORKS

ALLEY

From 14th St. to Cottage St.
Between Grove Ave. to Forest St.

DATE June 1962	SCALE 1" = 20'	APPROVED BY [signature] DIRECTOR OF PUBLIC WORKS	NO. R-613
DRAWN B.E.L.	W.O. 60-172		
CHECKED [signature]	F.B.	DATE 1-31-62	SHEET 1 OF 1

DWG. No 60-172