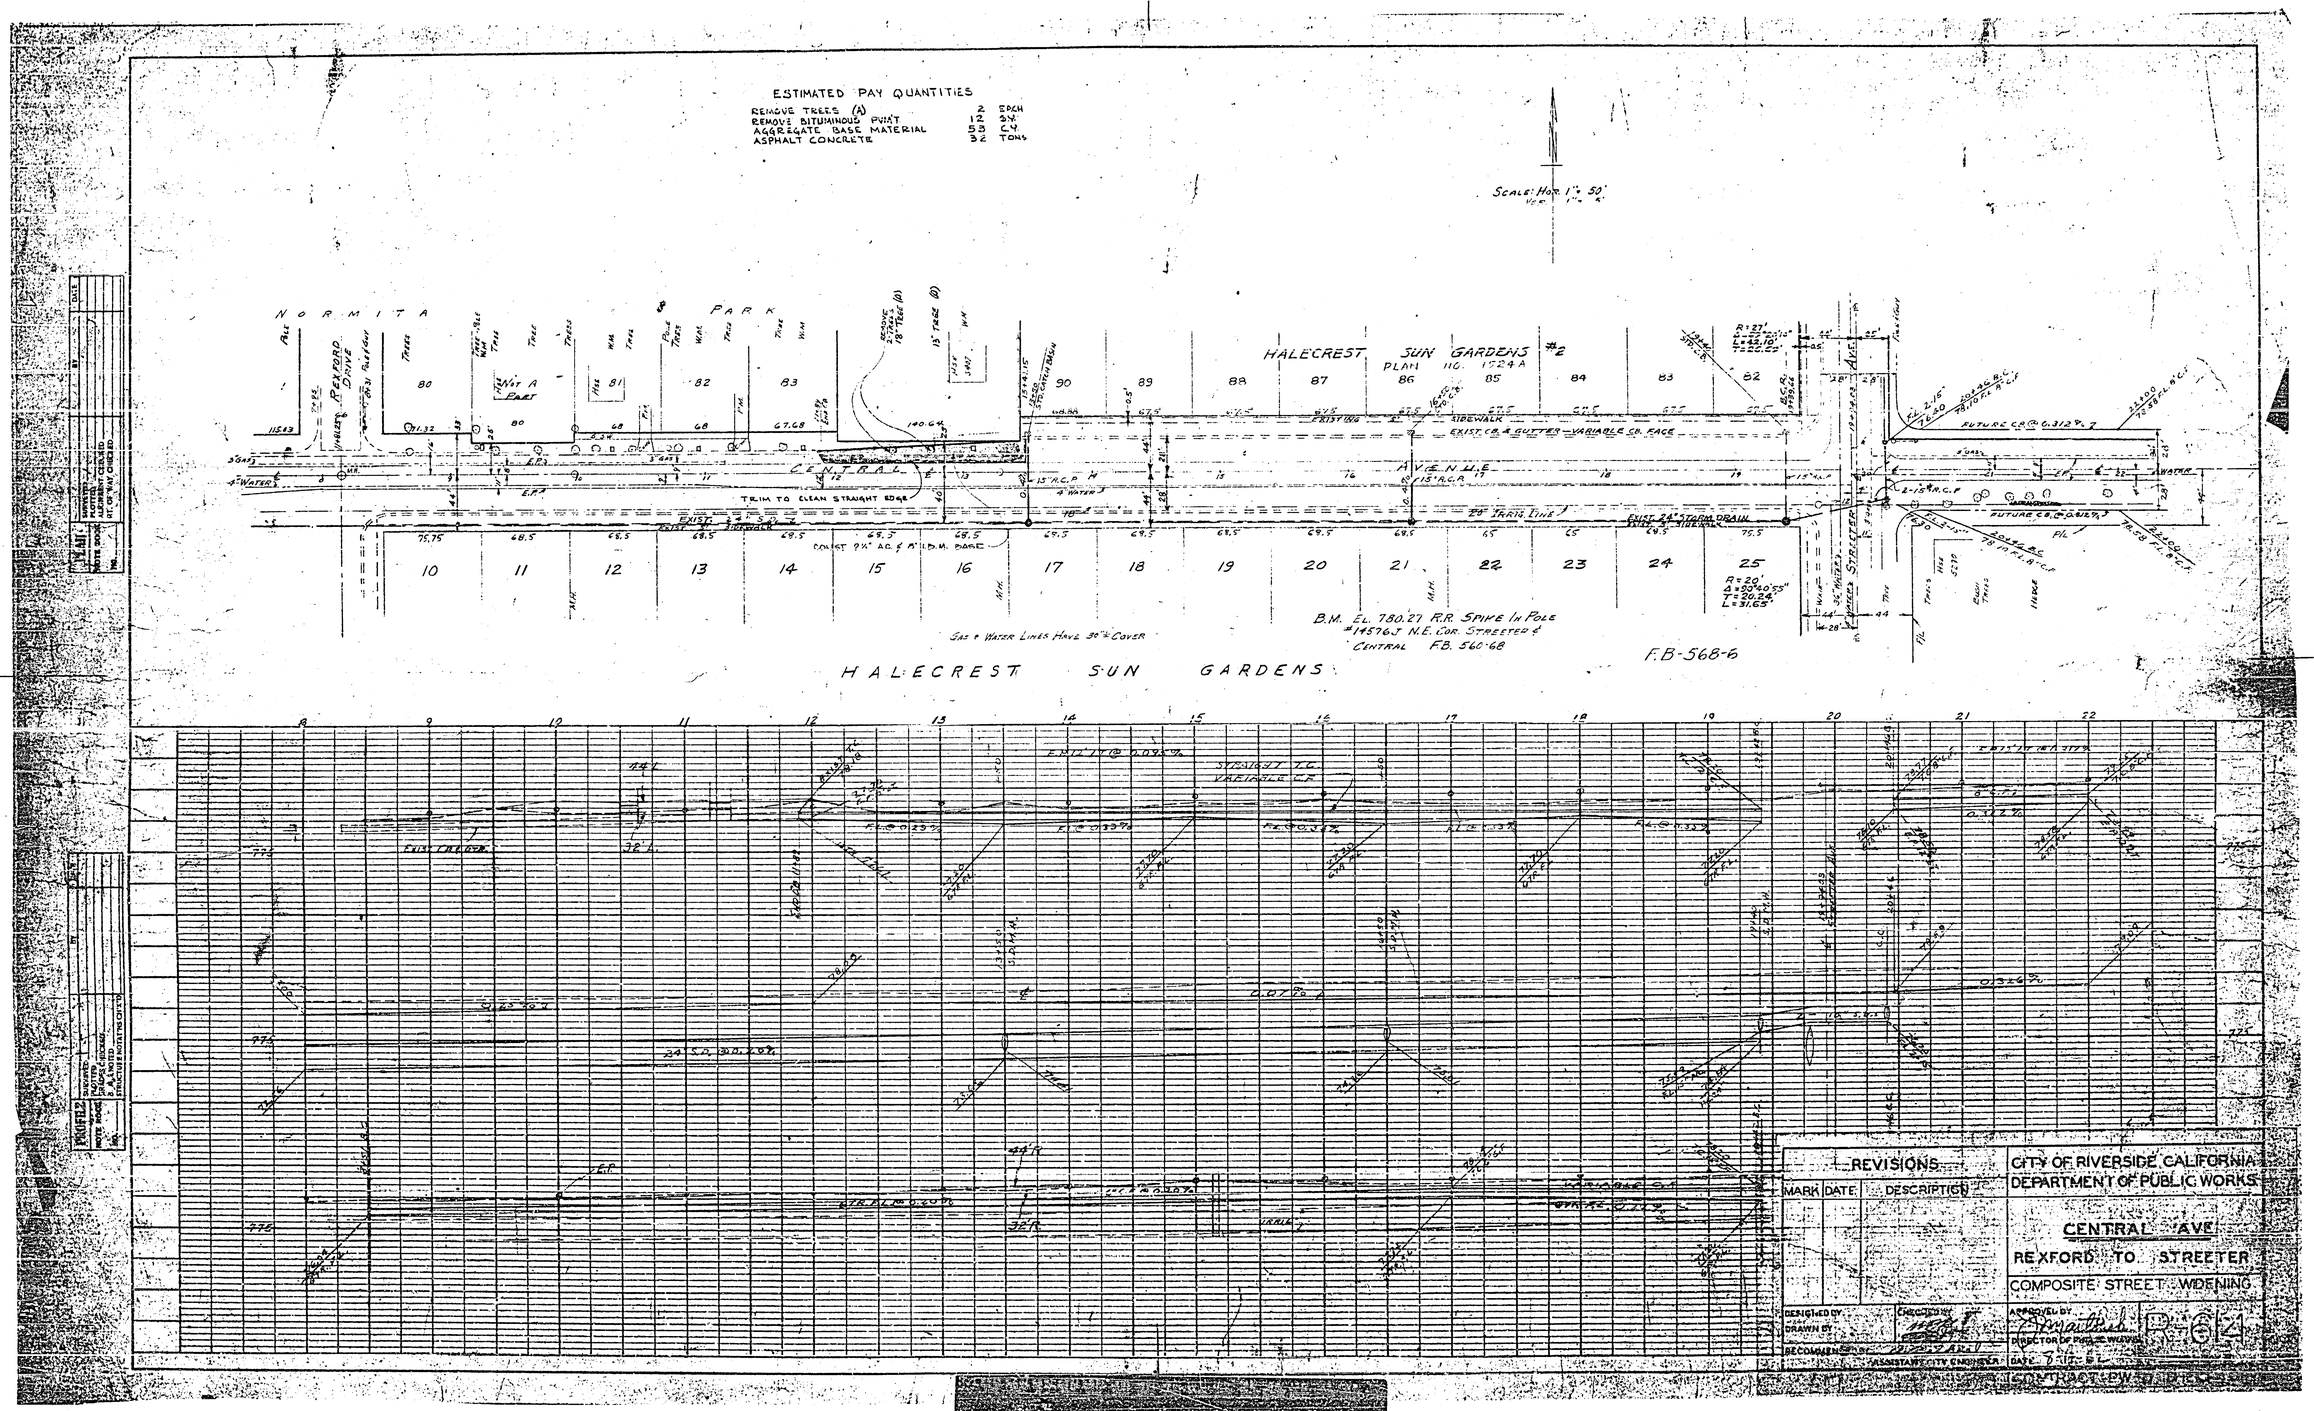
ESTIMATED PAY QUANTITIES
REMOVE TREES (A) 2 EACH
REMOVE BITUMINOUS PVMT 12 S.Y.
AGGREGATE BASE MATERIAL 53 C.Y.
ASPHALT CONCRETE 32 TONS
SCALE: HOR. 1" = 50'
NORMITA PARK
HALECREST SUN GARDENS #2
PLAN NO. 1524A
CENTRAL AVENUE
TRIM TO CLEAN STRAIGHT EDGE
SIDEWALK
EXIST. CB. & GUTTER - VARIABLE CB. FACE
20' IRRIG. LINE
EXIST. 24" STORM DRAIN
FUTURE CB. @ 0.312%
B.M. EL. 780.27 R.R. SPIKE IN POLE
#14576J N.E. COR. STREETER & CENTRAL F.B. 560-68
F.B-568-6
GAS & WATER LINES HAVE 30" COVER
HALECREST SUN GARDENS
STRAIGHT T.C.
VARIABLE C.F.
REVISIONS
MARK DATE DESCRIPTION
CITY OF RIVERSIDE CALIFORNIA
DEPARTMENT OF PUBLIC WORKS
CENTRAL AVE
REXFORD TO STREETER
COMPOSITE STREET WIDENING
DESIGNED BY
DRAWN BY
CHECKED BY
RECOMMENDED BY
ASSISTANT CITY ENGINEER
APPROVED BY
DIRECTOR OF PUBLIC WORKS
DATE
CONTRACT PW
P-64