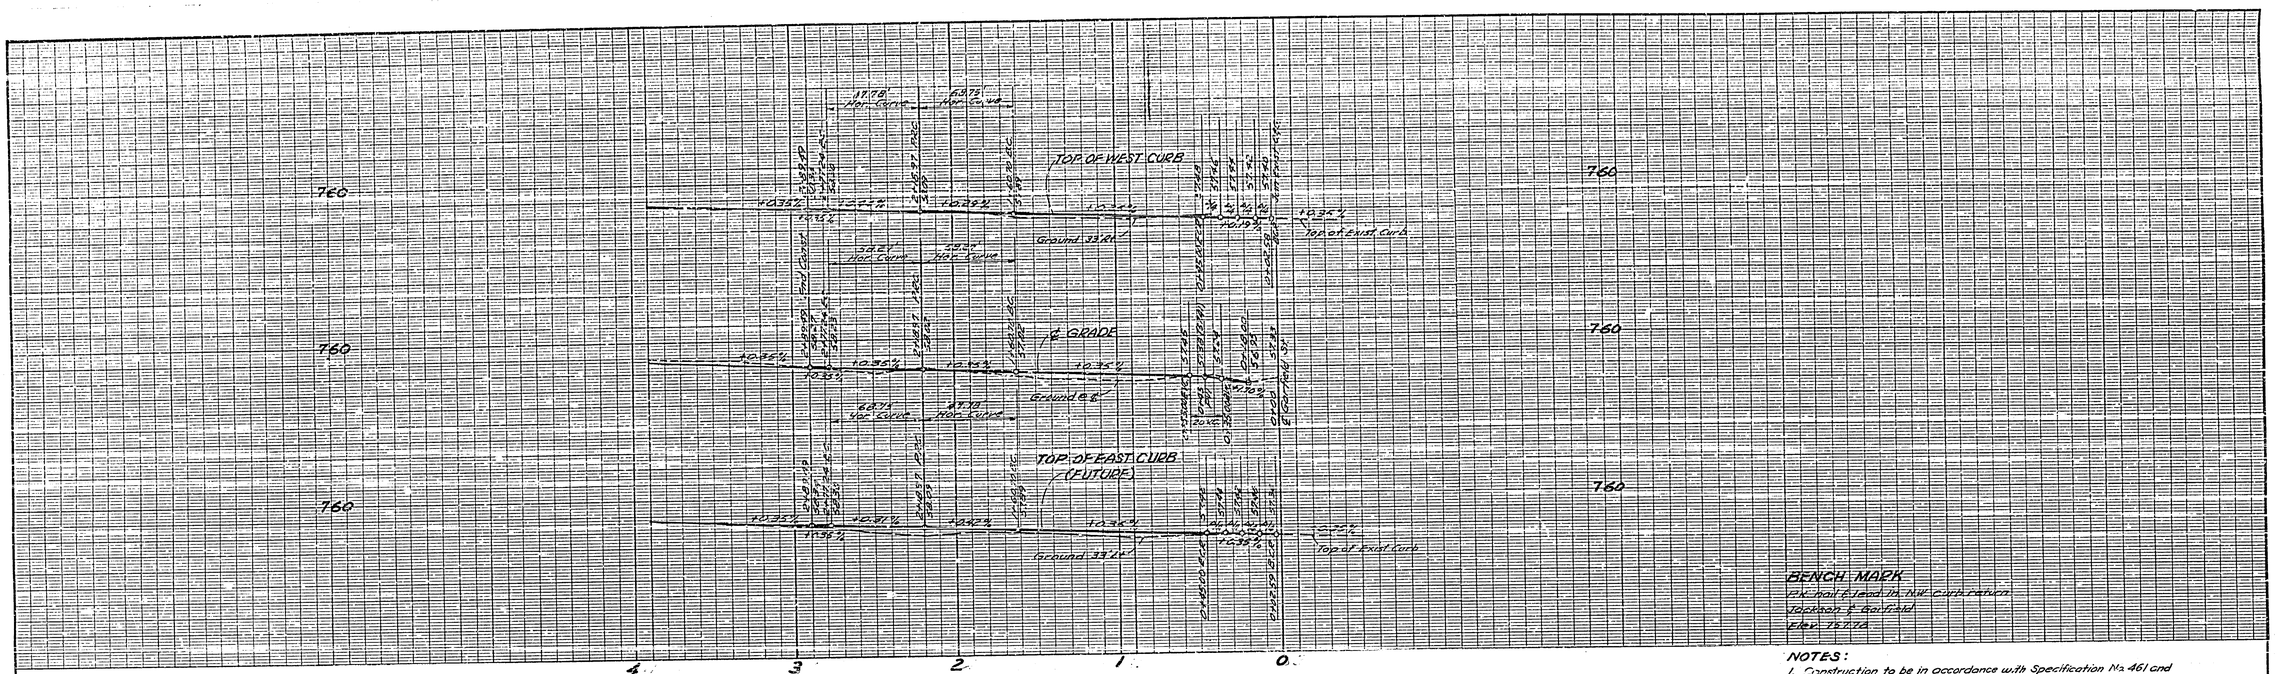

BENCH MARK
PK nail & lead in NW curb return
Jackson & Garfield
Elev. 767.0

NOTES:
1. Construction to be in accordance with Specification No. 461 and Standards of the City of Riverside Department of Public Works.
2. Street Name Signs and Posts to be furnished and installed by the subdivider as per City Specifications and Standard Plan No. 662.
3. Prime coat and paint binder required.

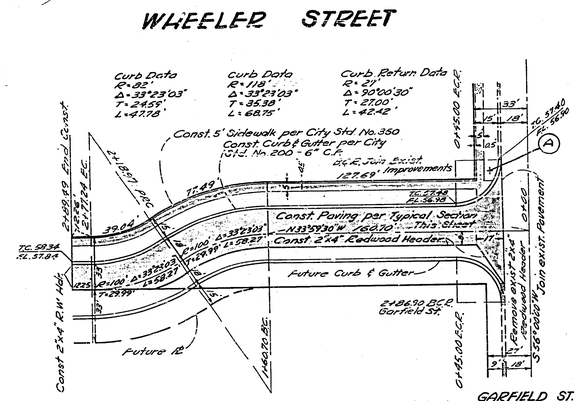

Note: Existing Improvements per C/R Plan R-369.

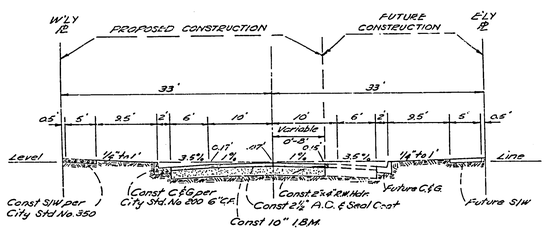

TYPICAL SECTION
WHEELER STREET
Scale Horiz. 1"=10' Vert. 1"=5'

STREET NAME SIGN SCHEDULE

A	GARFIELD ST.	9000
	WHEELER ST.	3900

CAMPBELL & MILLER
LAND SURVEYING & CIVIL ENGINEERING
356 COURT STREET
SAN BERNARDINO, CALIFORNIA
Don B. Miller
DON B. MILLER JUNE 21, 1962 R.C.E. No. 8750

REVISIONS		
MARK	DATE	DESCRIPTION

CITY OF RIVERSIDE CALIFORNIA
DEPARTMENT OF PUBLIC WORKS

PLAN & PROFILE
RECORD OF SURVEY No. 672
WHEELER ST.
From 250' South of Garfield St. to Garfield St.

DESIGNED BY
DRAWN BY
CHECKED BY
APPROVED BY
DIRECTOR OF PUBLIC WORKS
RECOMMENDED BY
ASSISTANT CITY ENGINEER
DATE Dec 27, 1962
R-619
SHEET 1 OF 1