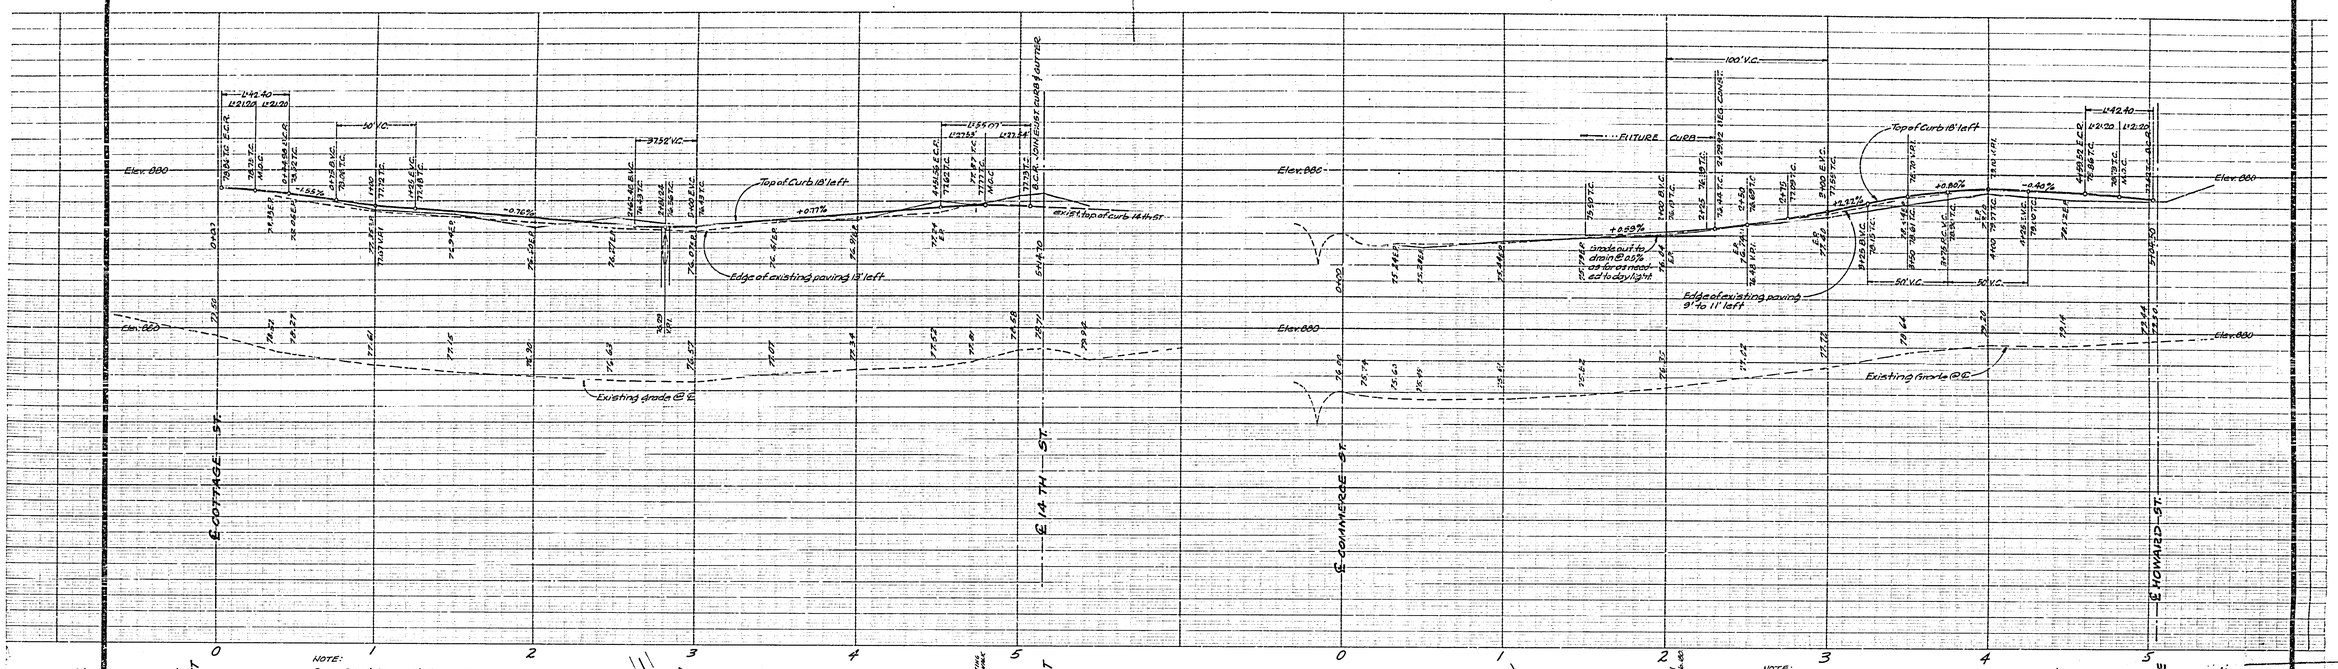

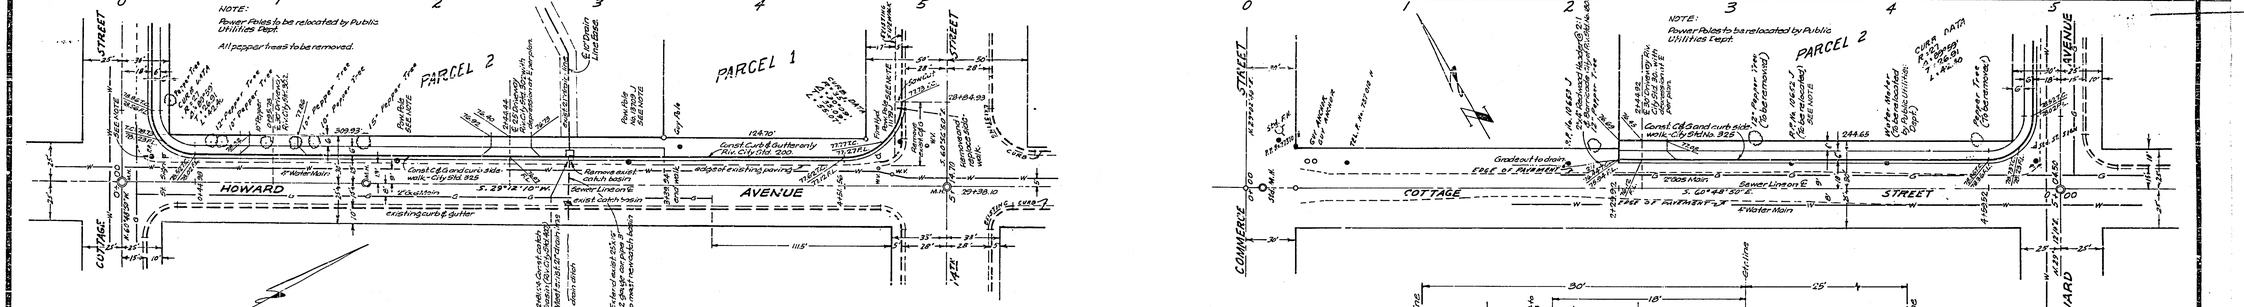

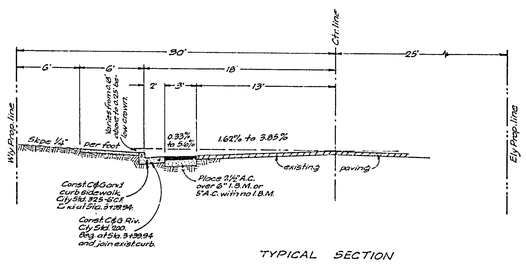

TYPICAL SECTION
HOWARD STREET
(Scale 1" = 6')

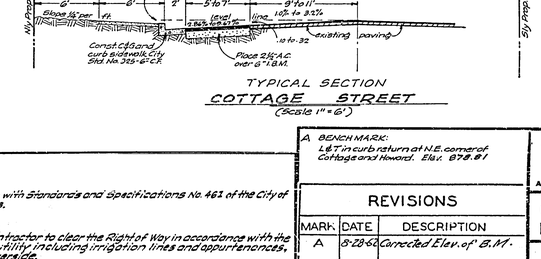

TYPICAL SECTION
COTTAGE STREET
(Scale 1" = 6')

GENERAL NOTES

1. All Construction shall be in accordance with Standards and Specifications No. 461 of the City of Riverside Department of Public Works.
2. It shall be the responsibility of the Contractor to clear the Right of Way in accordance with the provisions of law as it affects each utility including irrigation lines and appurtenances, and at no extra cost to the City of Riverside.
3. Trim edge of existing paving to a clean straight line. Construct match-up paving and overlap on existing paving as directed in the field to produce a smooth crown surface.
4. Prime coat and paint binder required.

A BENCH MARK:
L&T in curb return at N.E. corner of Cottage and Howard. Elev. 878.81

W.O. 10212 R.B. 745/34-46

REVISIONS		
MARK	DATE	DESCRIPTION
A	8-28-62	Corrected Elev. of B.M.

DESIGNED BY
DRAWN BY
CHECKED BY Zou, A.D.D. Wes
RECOMMENDED BY A. R. Jeal, ASSISTANT CITY ENGINEER

J. F. DAVIDSON-CIVIL ENGINEER
R.E. NO. 862
RIVERSIDE, CALIFORNIA
APPROVED BY J. F. Davidson DATE 8-7-62

CITY OF RIVERSIDE, CALIFORNIA
DEPARTMENT OF PUBLIC WORKS

STREET PLAN & PROFILE
HOWARD AND COTTAGE STREETS
SO. CALIF. GAS COMPANY, R/5692

HORIZ. SCALE: 1" = 40' VERT. SCALE: 1" = 4'

APPROVED BY D. D. Martinez
Director of Public Works
DATE 8-9-62

NO. R-621
SHEET 1 OF 1

2194