PLATE 1—PLAN PROFILE & P.R. STANDARD
THE FREDERICK POST CO., CHICAGO

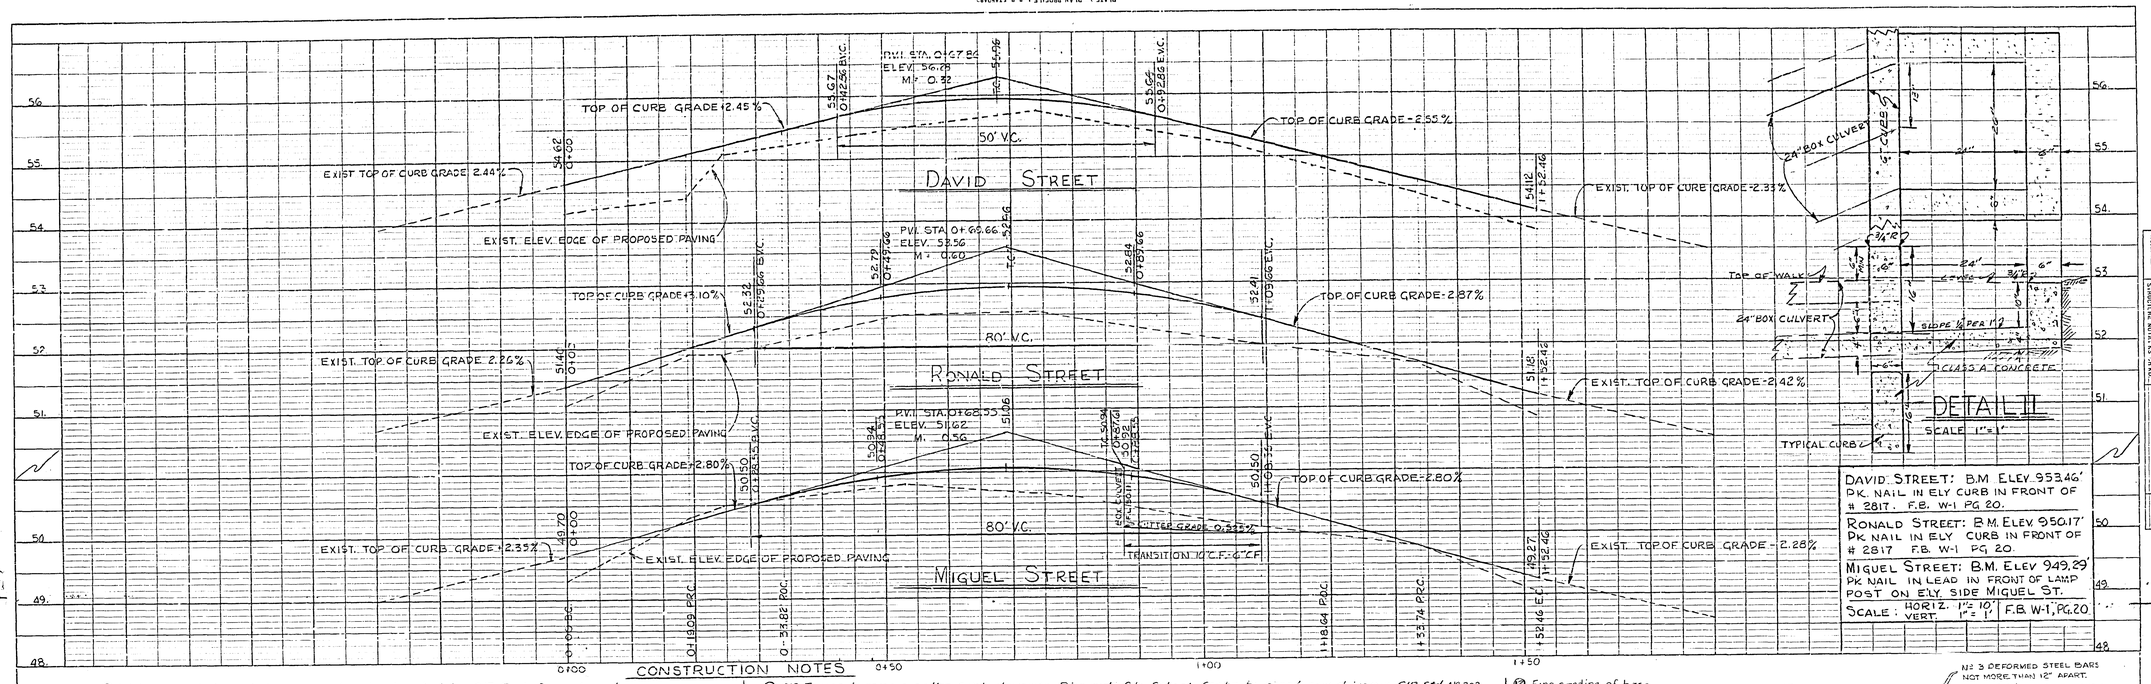

CONSTRUCTION NOTES

1. All trees and shrubs to be removed and relocated by C/R Park Department
2. All water meters to be relocated by C/R Public Utilities Department.
3. C/R Forces to remove all C&G southerly from ℄ Sta. 0+26.83 and all exist 5' walk southerly from Curb Sta. 0+32.52 and Sta. 1+18.64.
4. C/R Forces to saw cut exist. walk, Riverside City School Contr. to begin new walk const. by installing an expansion joint and matching exist. walk. C/R Std. Dwg. Nº 325.
5. C/R Forces to saw cut exist. C&G, Riverside City School Contr. to begin new C&G const. by installing an expansion joint and matching exist. C&G. C/R Std. Dwg. Nº 200. Exist. sidewalk grade at Curb Sta. 0+32.52 and Sta. 1+18.64 to be matched by new curb grade.
6. C/R Forces to remove entire exist. driveway, Riverside City Schools Contr. to const. new driveway C/R Std. Nº 302
7. Riverside City School Contr. to const. new C&G and walk, C/R Std Dwg. Nº 325 & 4" C.F. C/R Forces to remove
8. Riverside City Schools Contr. to shape new conc. & C&G const. for smooth transition into exist driveway.
9. Suitable excavated material to be stock piled and used by C/R Forces as back fill following C&G and walk const.
10. Street Area of Cul-de-Sac, where pav't does not exist. Shall be excavated by C/R Forces to a depth to allow for the const. of a 6" aggregate base by C/R Forces and Const. of 2½" Asph. Conc. Pavt. by Riverside City Schools Contr. New Asph. Conc. Pavt to be feathered into exist pavt for smooth transition and crown.
11. Work on installing drain outlets by Riverside City Schools Contr. to be coordinated with contractor on Washington Sch.
12. Fine grading of base material to be done by Riverside City School Contractor.
13. Exist. Street light conduit & wires to be capped and terminated by C/R Utilities Dept. at Street light. Abandoned conduit to be removed by C/R Public Services Dept.
14. Riverside City Schools Contr. to const. 6" Conc. curb & Drainage Box at the end of Miguel St.
15. Contractor shall give C/R Forces and Gas Co. 14 working days notice prior to commencing work to allow sufficient time for C/R Forces to complete their portion of the work and to allow Gas Company to do any work desired by them.
    Trees ..... Ellis Kinding Ph. 686-7575 Ext 231
    Grading & Paving .. Sw. Tanyhone " " " 281
    Street lights .. Harold King " " " 341
    Water ..... John McCoy " " " 377
16. LIMIT OF 5' WALK REMOVAL BY C/R FORCES
17. CONNECT EXIST PED. WALK WITH NEW WALK
18. SHADED AREA
19. CONST. 2' WING AT 45° ℄ STA 0+76.23
20. CONST. 24' OF 6" CONC. CURB AND DRAINAGE BOX SEE DETAIL II
21. CURB OUTLET STA 0+87.61
22. CONST 2' WING @ 45°
23. CONNECT EXIST PED. WALK WITH NEW WALK
24. LIMIT OF 5' WALK REMOVAL BY C/R FORCES
25. INSTALL 24" BOX CULVERT SEE DETAIL I & II. STD DWG Nº 410. FOR DRAINAGE BOX SEE DETAIL II

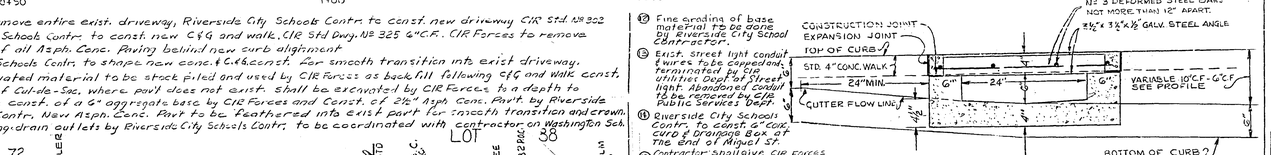

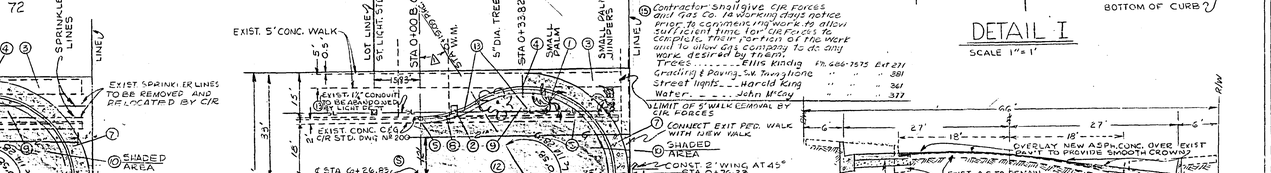

NOTE: CONTRACTOR SHALL DO ALL WORK IN ACCORDANCE WITH CITY RIVERSIDE STANDARD SPECIFICATION Nº 461

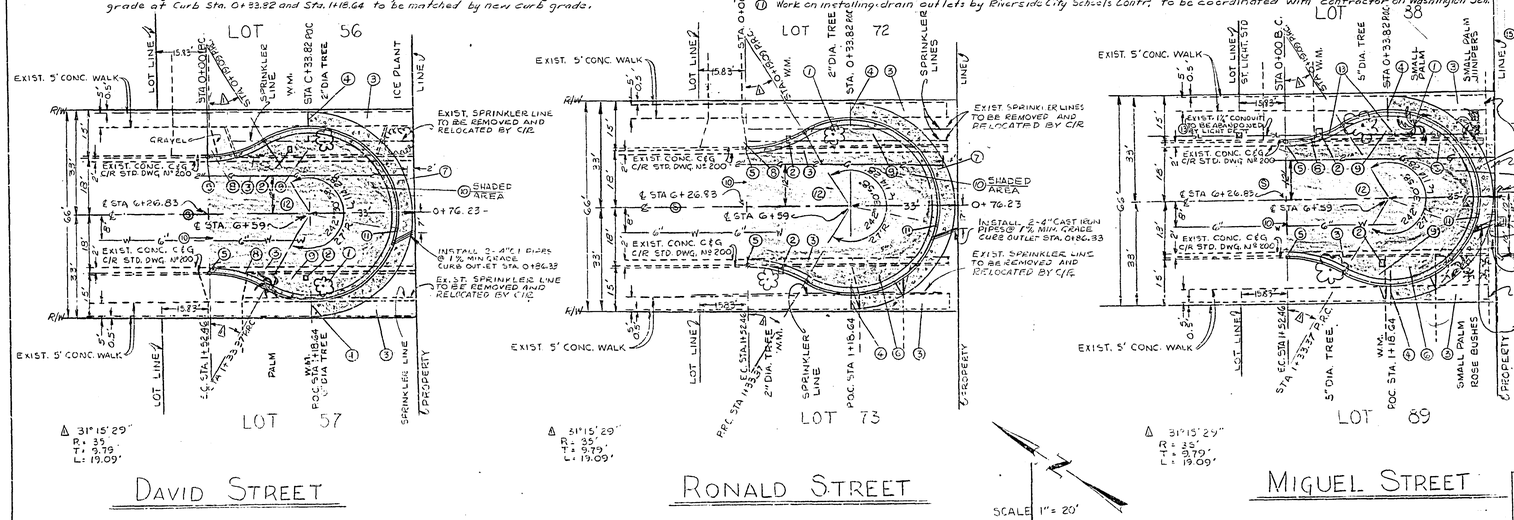

APPROVED BY	DESIGNED BY	SUBMITTED BY
RIVERSIDE CITY SCHOOLS	E.L. & R.H.	William D. Hawkins
DATE	DRAWN BY	PARK DEPT. / TRAFFIC DIV.
	CHECKED BY	RECOMMENDED BY

REVISIONS		
MARK	DATE	DESCRIPTION
1	10/4/62	20'-6" CONC. CURB & DRAINAGE BOX ON MIGUEL STREET.

CITY OF RIVERSIDE, CALIFORNIA
DEPARTMENT OF PUBLIC WORKS

CUL-DE-SACS
AT WASHINGTON SCHOOL
DAVID, RONALD, MIGUEL STREETS

APPROVED BY: Director of Public Works
DATE 9-14-62
PROJ. NO. 3054
R-624
SHEET 1 OF 1

PROFILE: SURVEYED, PLOTTED, GRADES CHECKED, STRUCTURES, STRUCTURE NOTES, NOTE BOOK NO. ..... BY ..... DATE .....

PLAN: SURVEYED, PLOTTED, RT. OF WAY CHECKED, NOTE BOOK NO. ..... BY ..... DATE .....