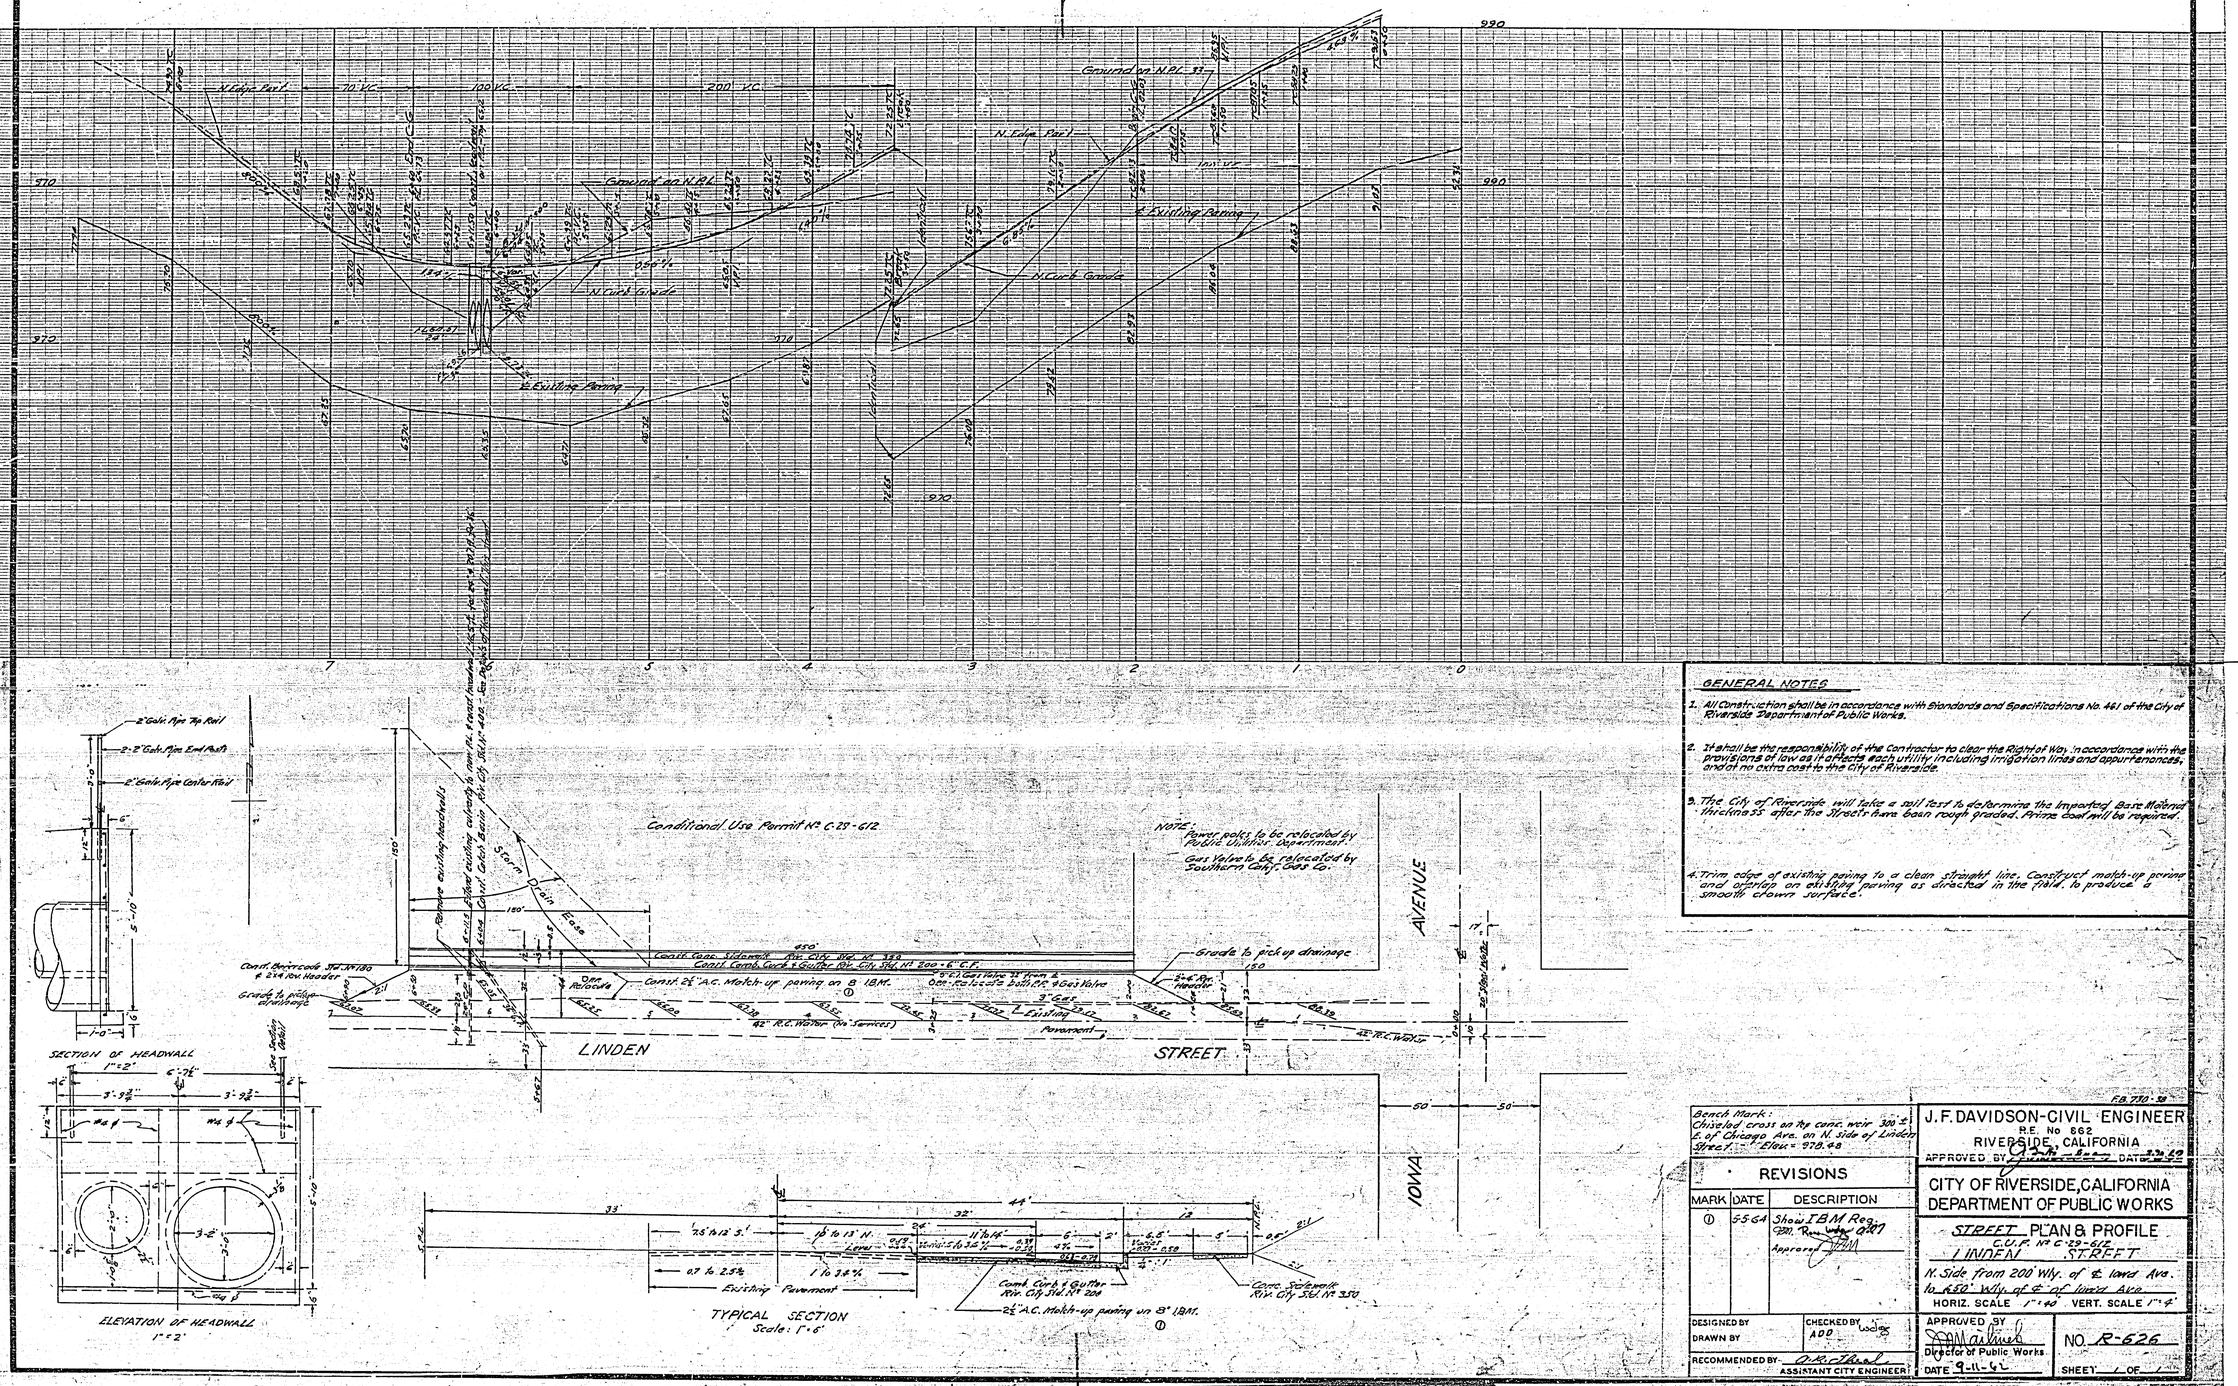

GENERAL NOTES

1. All Construction shall be in accordance with Standards and Specifications No. 461 of the City of Riverside Department of Public Works.
2. It shall be the responsibility of the Contractor to clear the Right of Way in accordance with the provisions of law as it affects each utility including irrigation lines and appurtenances, and at no extra cost to the City of Riverside.
3. The City of Riverside will take a soil test to determine the Imported Base Material thickness after the Streets have been rough graded. Prime coat will be required.
4. Trim edge of existing paving to a clean straight line. Construct match-up paving and overlap on existing paving as directed in the field, to produce a smooth crown surface.

Bench Mark:
Chiseled cross on top conc. weir 300' ± E. of Chicago Ave. on N. side of Linden Street. Elev. = 978.48

F.B. 730-38

J. F. DAVIDSON-CIVIL ENGINEER
R.E. No 862
RIVERSIDE, CALIFORNIA
APPROVED BY [signature] DATE 3-30-62

CITY OF RIVERSIDE, CALIFORNIA
DEPARTMENT OF PUBLIC WORKS

STREET PLAN & PROFILE
C.U.P. No C-29-612
LINDEN STREET
N. Side from 200' Wly. of ℄ Iowa Ave. to 650' Wly. of ℄ of Iowa Ave.
HORIZ. SCALE 1" = 40' VERT. SCALE 1" = 4'

REVISIONS		
MARK	DATE	DESCRIPTION
①	5-5-64	Show IBM Reg. [illegible] Approved [signature]

DESIGNED BY
DRAWN BY
CHECKED BY ADD
RECOMMENDED BY [signature] ASSISTANT CITY ENGINEER

APPROVED BY [signature] Director of Public Works
DATE 9-11-62

NO. R-626
SHEET 1 OF 1

2184