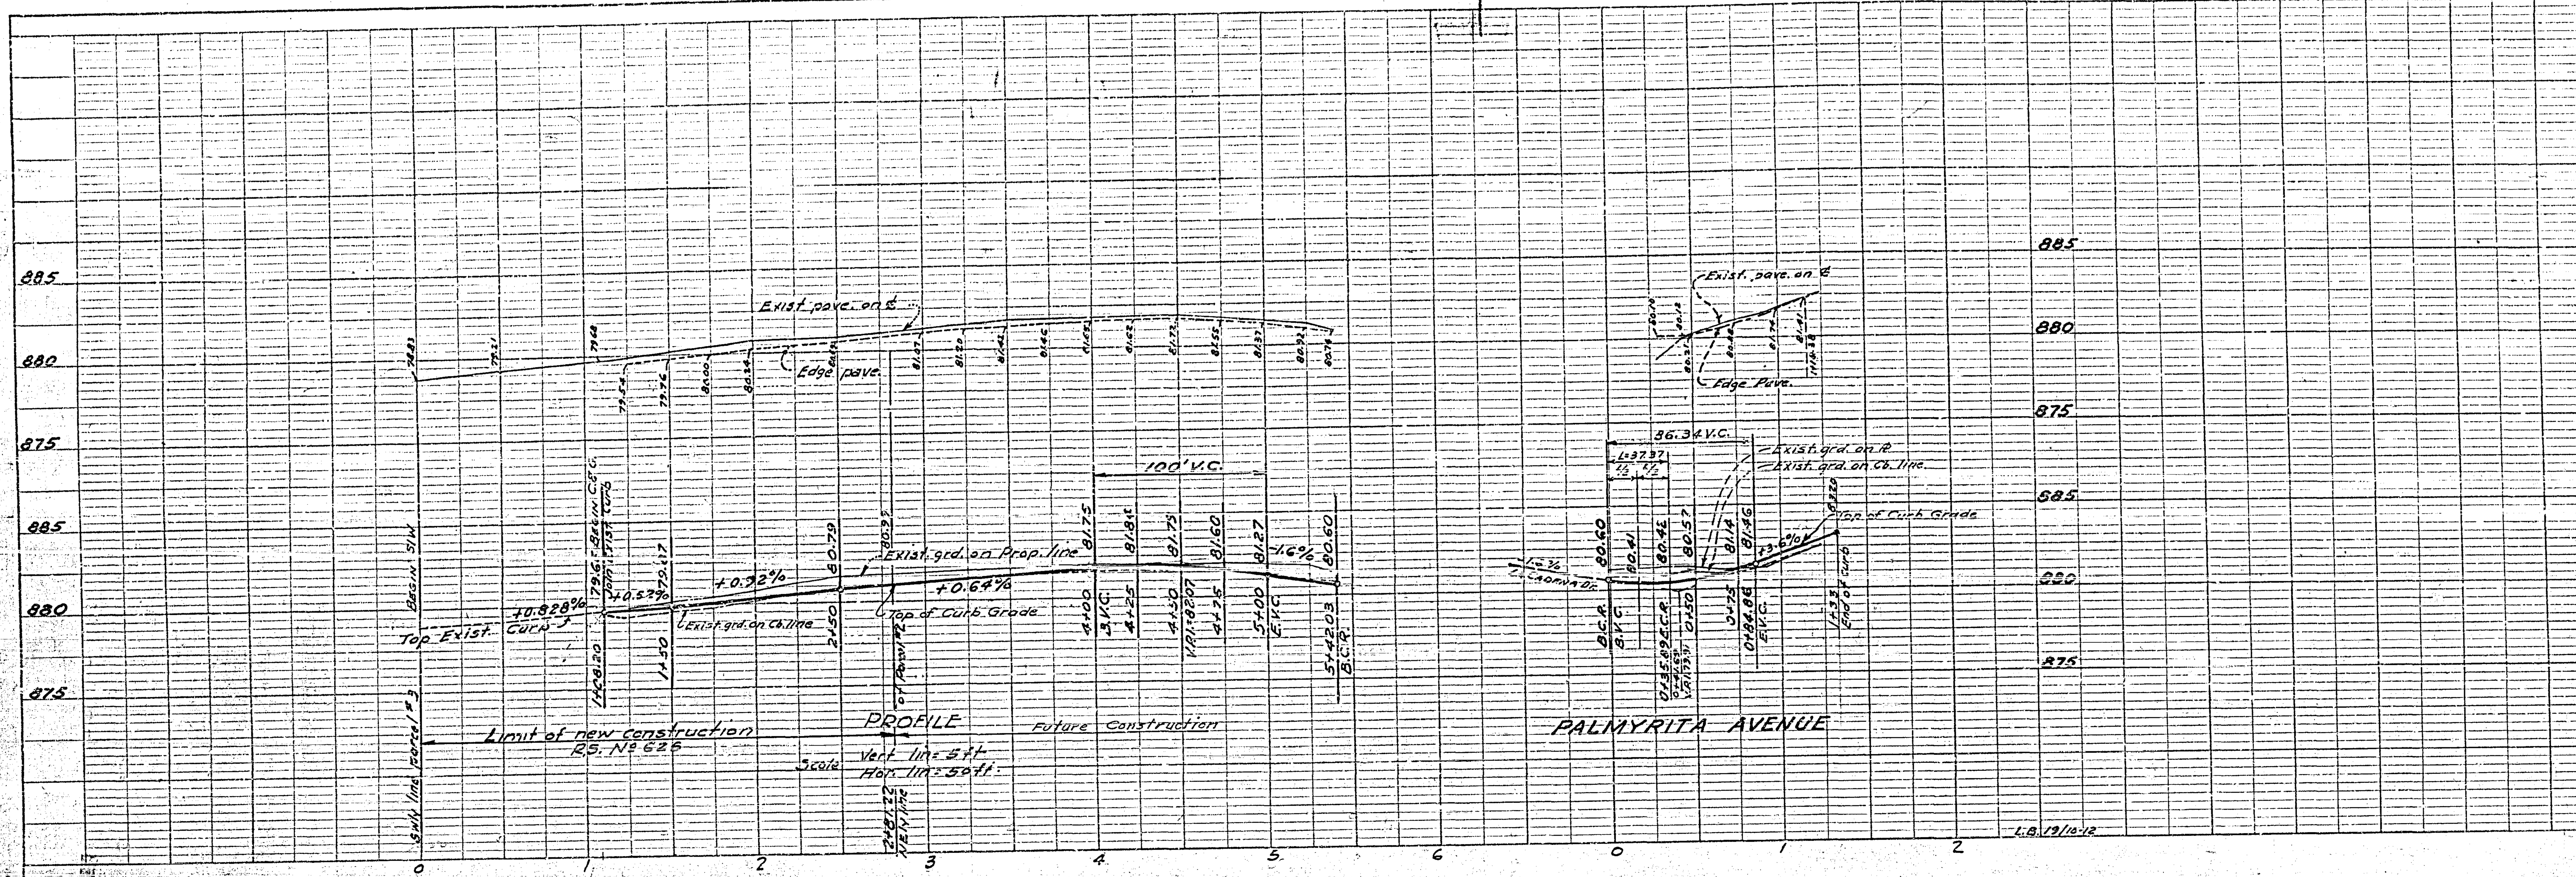

NOTE: Prior to excavation or construction in this area notify the Telephone Co. 24 hours in advance at OV-40071 or K1-76606

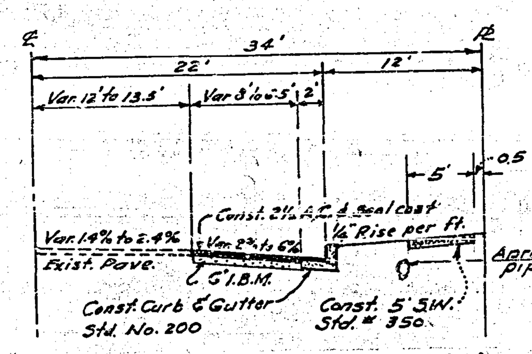

TYPICAL SECTION
LA CADENA DRIVE EAST
No Scale

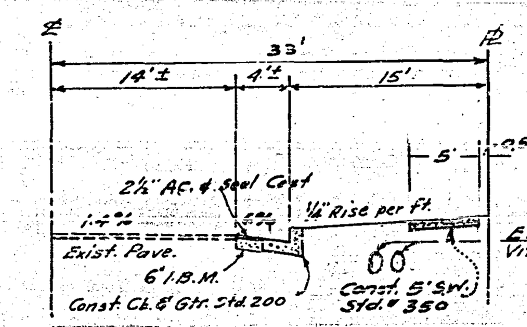

TYPICAL SECTION
PALMYRITA AVE.
No Scale

Notes
1. Bench Mark is spike in curb on La Cadena Dr. West, 13' South of Palmyrita Avenue, Elevation 881.503.
2. All work and materials shall comply with the specifications No. 461, Standards of the City of Riverside, Department of Public Works
3. If the subdivider desires to reduce the requirement for Imported Base Material, additional soil tests may be taken at the subdividers expense after streets are prepared to rough grade. Subdivider will contact Inspection Division, Dept. of Public Works, before making tests. The City of Riverside will make a test of Base Material in place before paving can be installed; results of this test must indicate the Base Material is satisfactory to the Inspection division.
4. Trim edge of existing paving to a clean straight line. Construct matchup paving as shown, and overlay existing paving as directed in the field to produce a smooth crown section
5. Any relocation of, or repairs to existing irrigation pipe lines resulting from improvements hereon to be at expense of developer

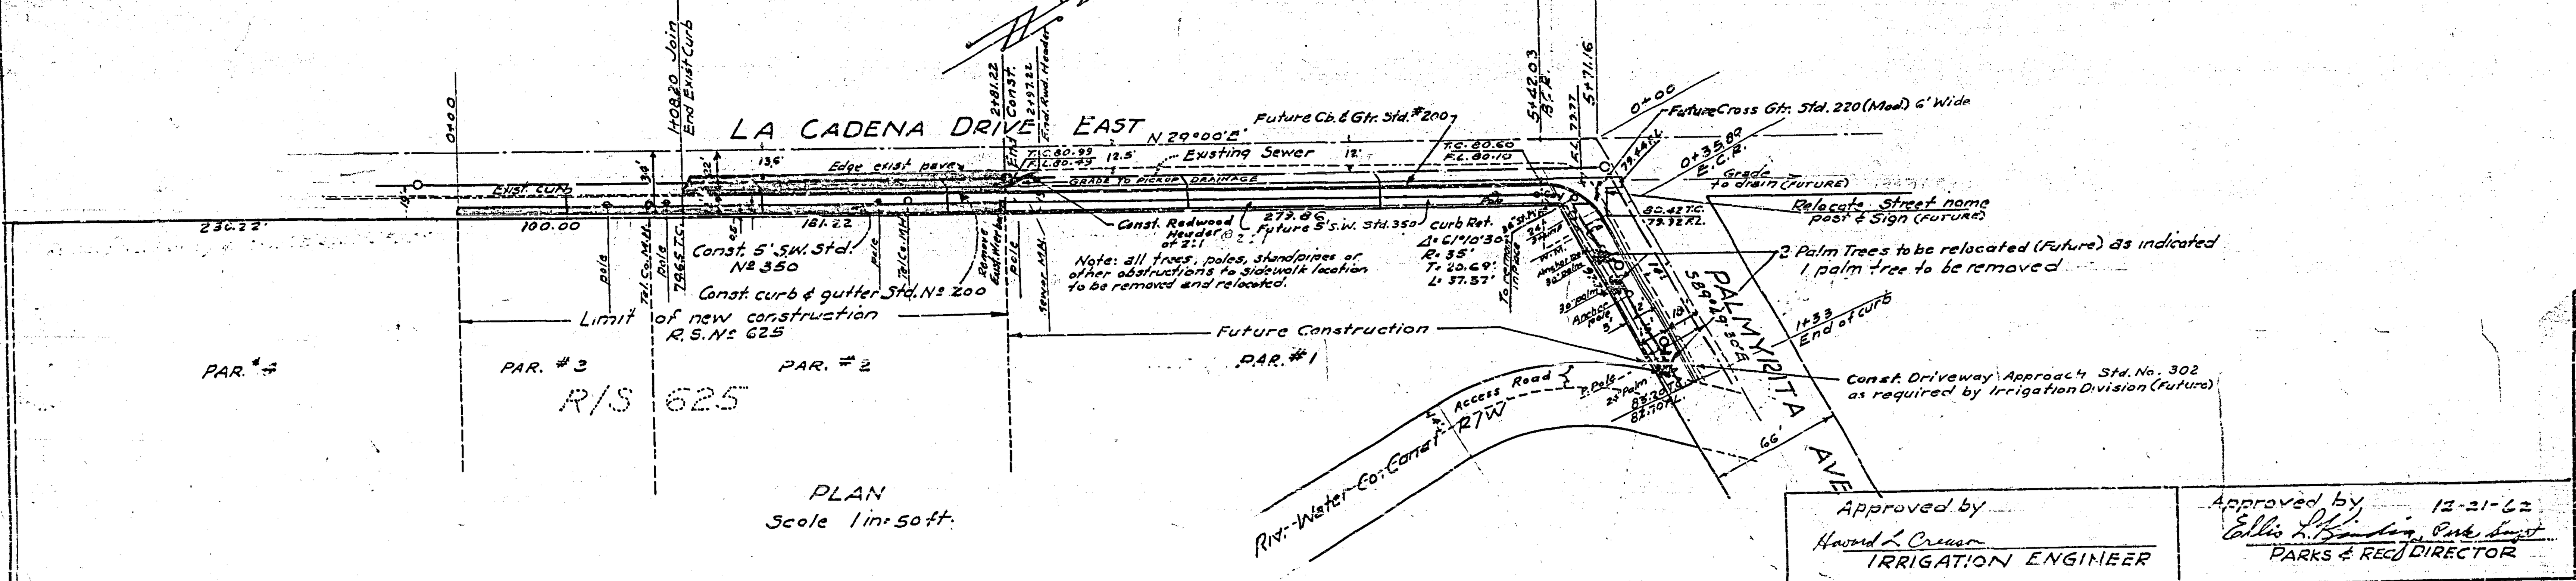

Approved by
Howard L. Creason
IRRIGATION ENGINEER

Approved by 12-21-62
Ellis L. Binding, Park Supt.
PARKS & REC DIRECTOR

McKEE & CRAWLEY
SURVEYORS AND ENGINEERS
Riverside, California
Approved George O. Crawley R.E. Nº 9455 Date 11-30-61

REVISIONS		
MARK	DATE	DESCRIPTION

CITY OF RIVERSIDE CALIFORNIA
DEPARTMENT OF PUBLIC WORKS

R/S 625
STREET PLANS & PROFILES
LA CADENA DRIVE EAST
& PALMYRITA AVENUE

DESIGNED BY	CHECKED BY Roy W.J.G.	APPROVED BY	R-627
DRAWN BY		DIRECTOR OF PUBLIC WORKS	
RECOMMENDED BY A.B.T. ASSISTANT CITY ENGINEER		DATE Dec 31, 1962	SHEET 1 OF 1

Indexed W.J.G.

PROFILE: NOTE BOOK NO. — SURVEYED, PLOTTED, GRADES CHECKED, B.M.'s NOTED, STRUCTURE NOTATIONS CHKD — BY — DATE

PLAN: NOTE BOOK NO. — SURVEYED, PLOTTED, ALIGNMENT CHECKED, RT. OF WAY CHECKED — BY — DATE

[redacted]