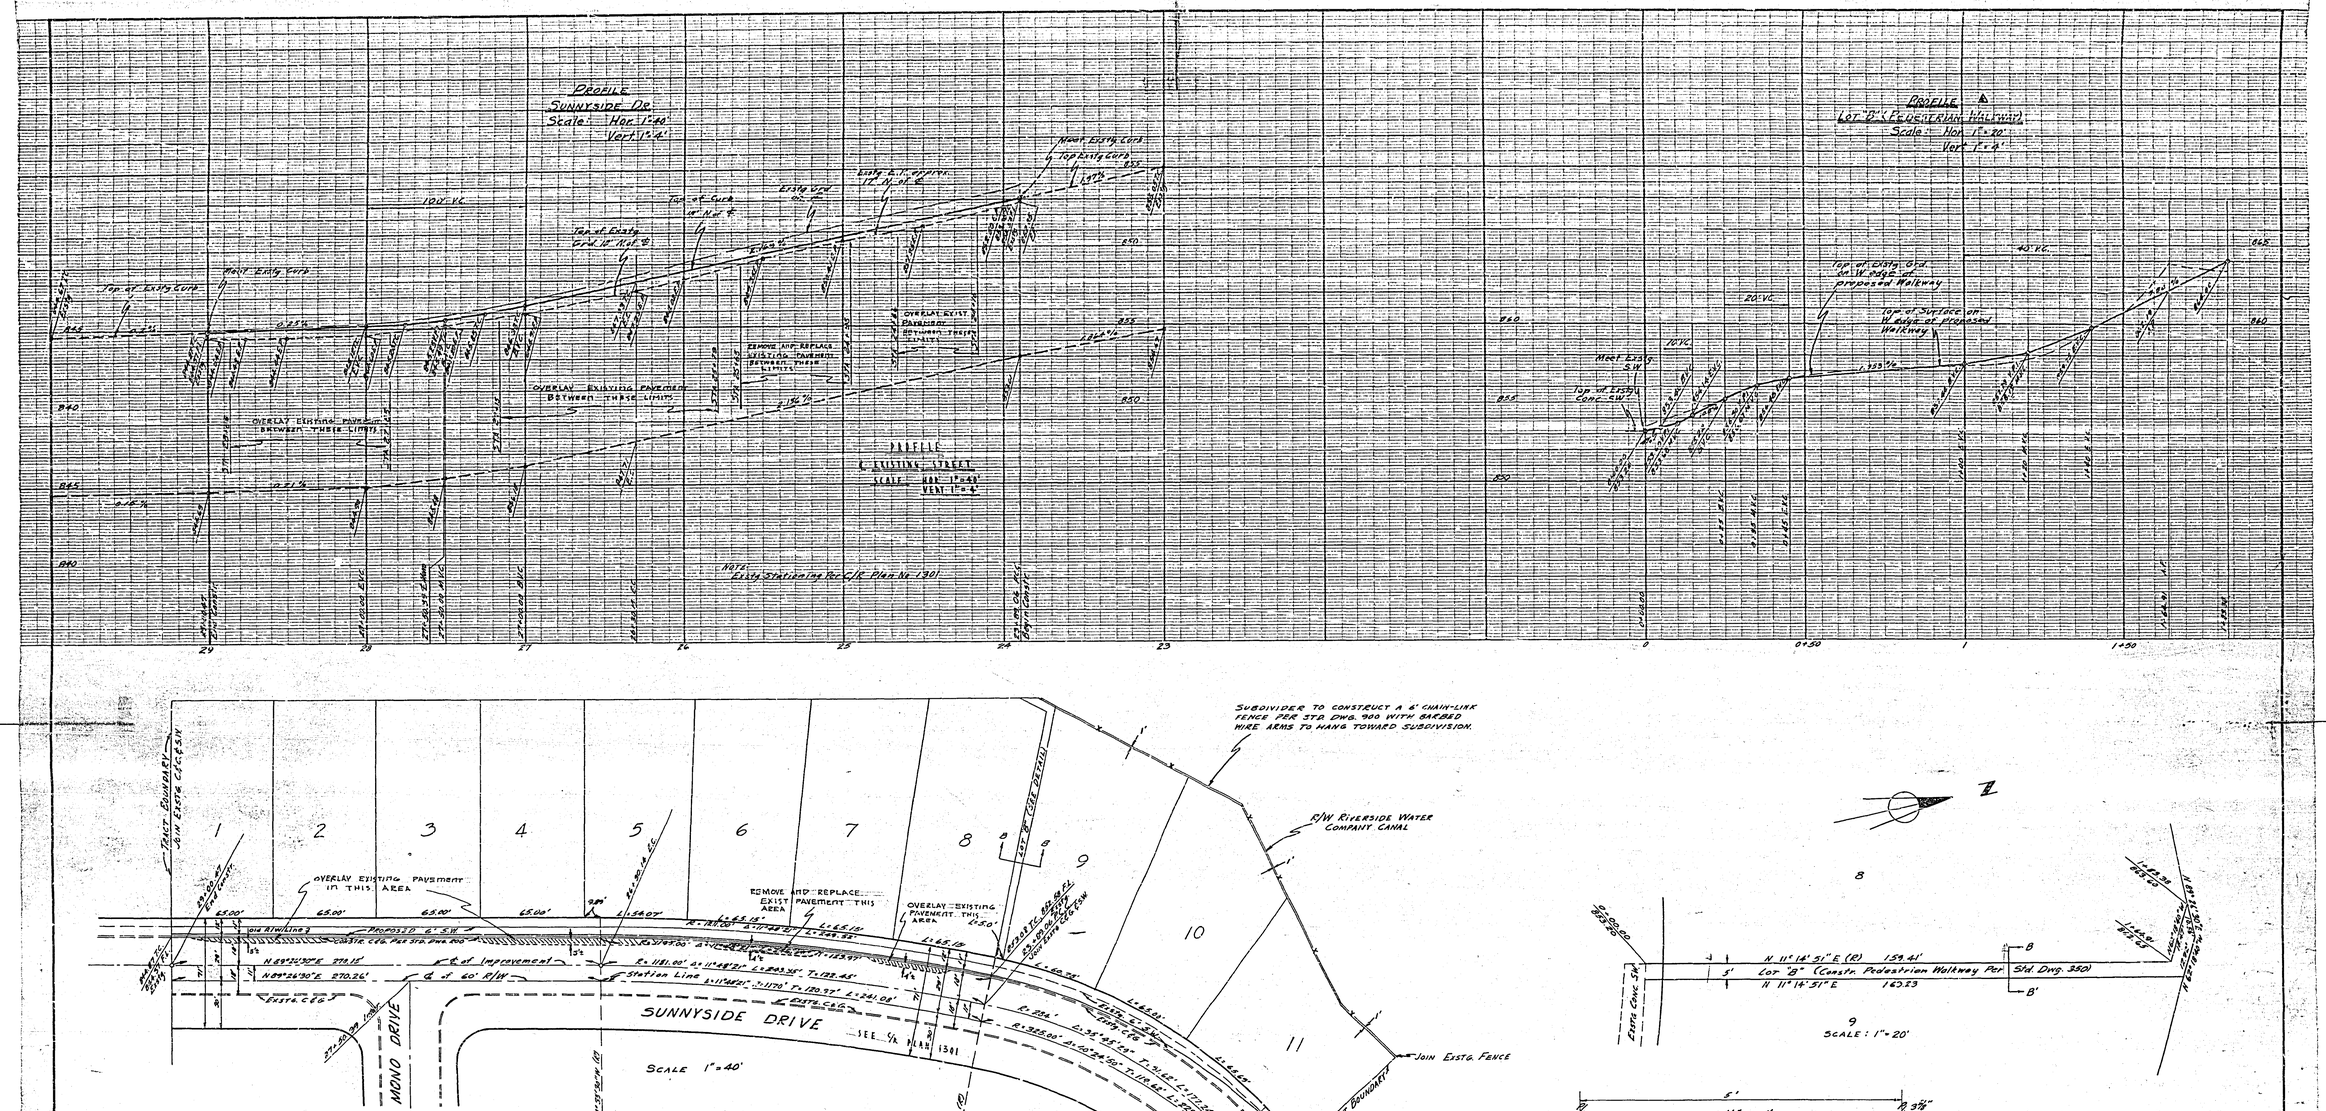

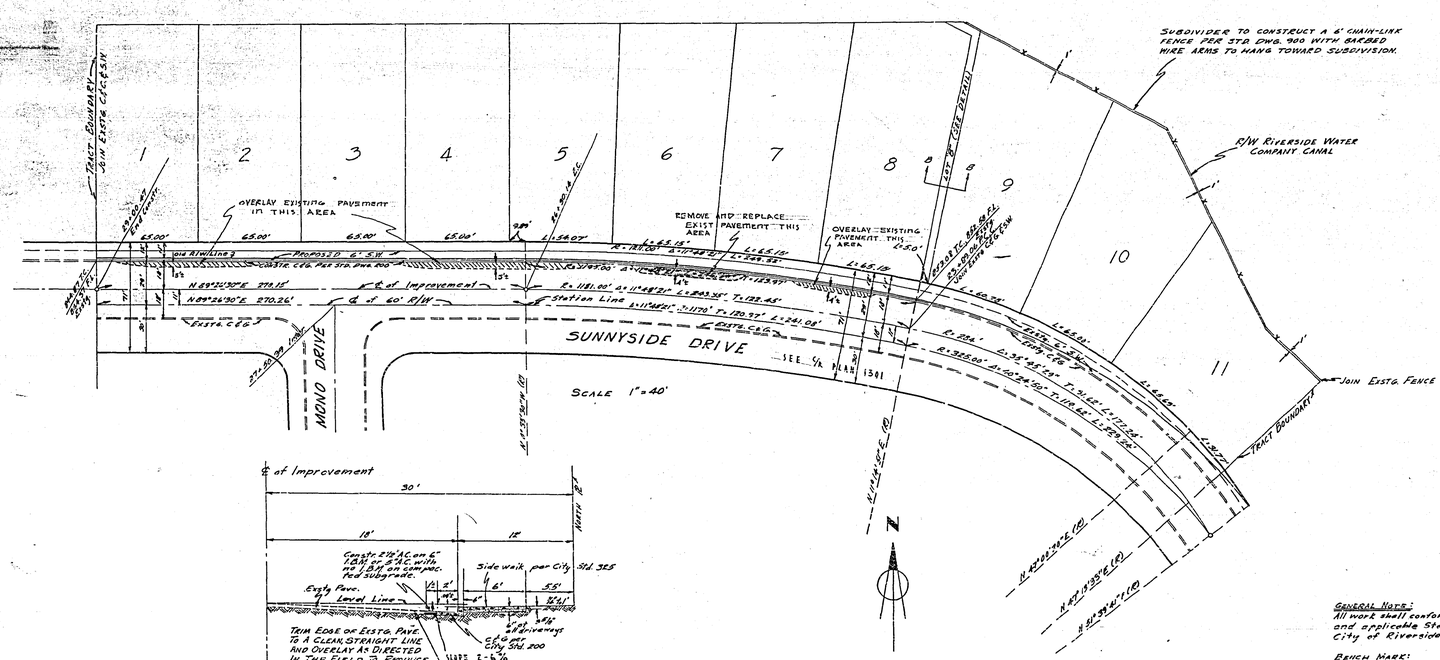

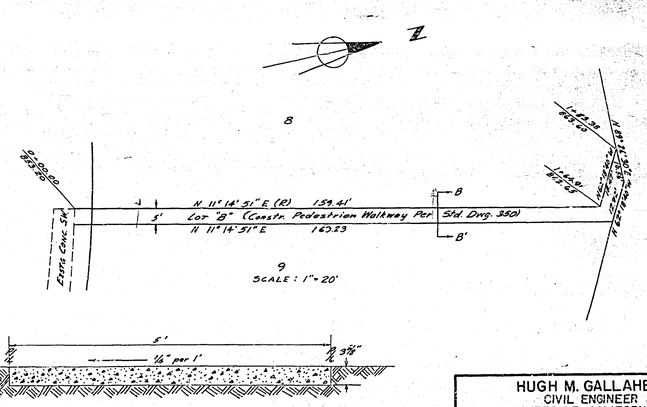

GENERAL NOTE:
All work shall conform to Specifications No. 461 and applicable Standard Drawings of the City of Riverside.

BENCH MARK:
Nail in NW curb return of intersection of Sunnyside Drive & Riverside Avenue.
Elev: 838.45

REVISIONS		
MARK	DATE	DESCRIPTION
1	10/26/62	Rev. Tract Number
2	10/25/62	Hugh M. Gallaher Rel 0825
3	4/15/64	Revise grades Lot 9 H.M. C. Flow line

DESIGNED BY | SUBMITTED BY
DRAWN BY | PARK DEPT. | TRAFFIC DIV.
CHECKED BY | RECOMMENDED BY
APPROVED BY | PROJ. NO.
DATE 7/25/62 | SHEET 1 OF 1

HUGH M. GALLAHER
CIVIL ENGINEER
RIVERSIDE, CALIFORNIA
APPROVED BY Hugh M. Gallaher DATE 9/24/62
R.C.E. 7304

CITY OF RIVERSIDE, CALIFORNIA
DEPARTMENT OF PUBLIC WORKS

STREET PLAN & PROFILE
SUNNYSIDE DRIVE

TRACT 2791 1

R-628

Revised 10-25