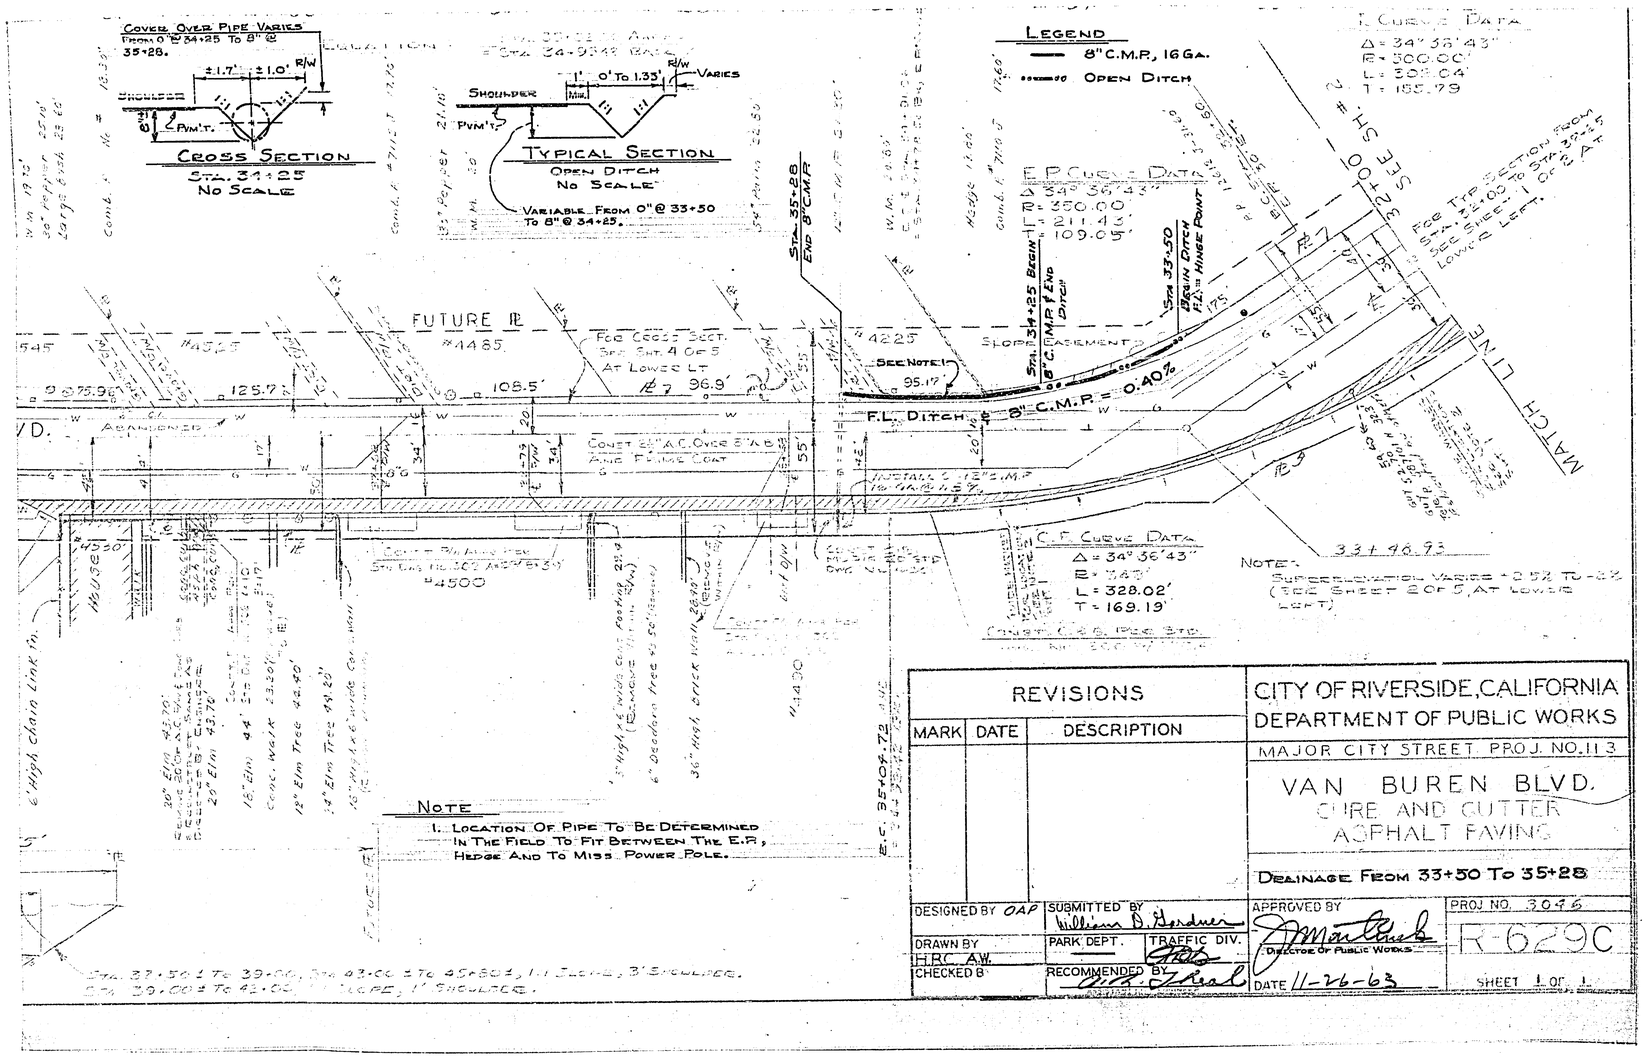


| REVISIONS | | |
|---|---|---|
| MARK | DATE | DESCRIPTION |
| | | |

CITY OF RIVERSIDE, CALIFORNIA
DEPARTMENT OF PUBLIC WORKS

MAJOR CITY STREET PROJ. NO. 113

VAN BUREN BLVD.
CURB AND GUTTER
ASPHALT PAVING

Drainage From 33+50 To 35+28

| | | | |
|---|---|---|---|
| DESIGNED BY OAP | SUBMITTED BY William D. Gardner | APPROVED BY J. Montclair, Director of Public Works | PROJ. NO. 3046 |
| DRAWN BY H.R.C. A.W. | PARK DEPT. | TRAFFIC DIV. | R-629C |
| CHECKED B | RECOMMENDED BY A. R. Theal | DATE 11-26-63 | SHEET 1 OF 1 |