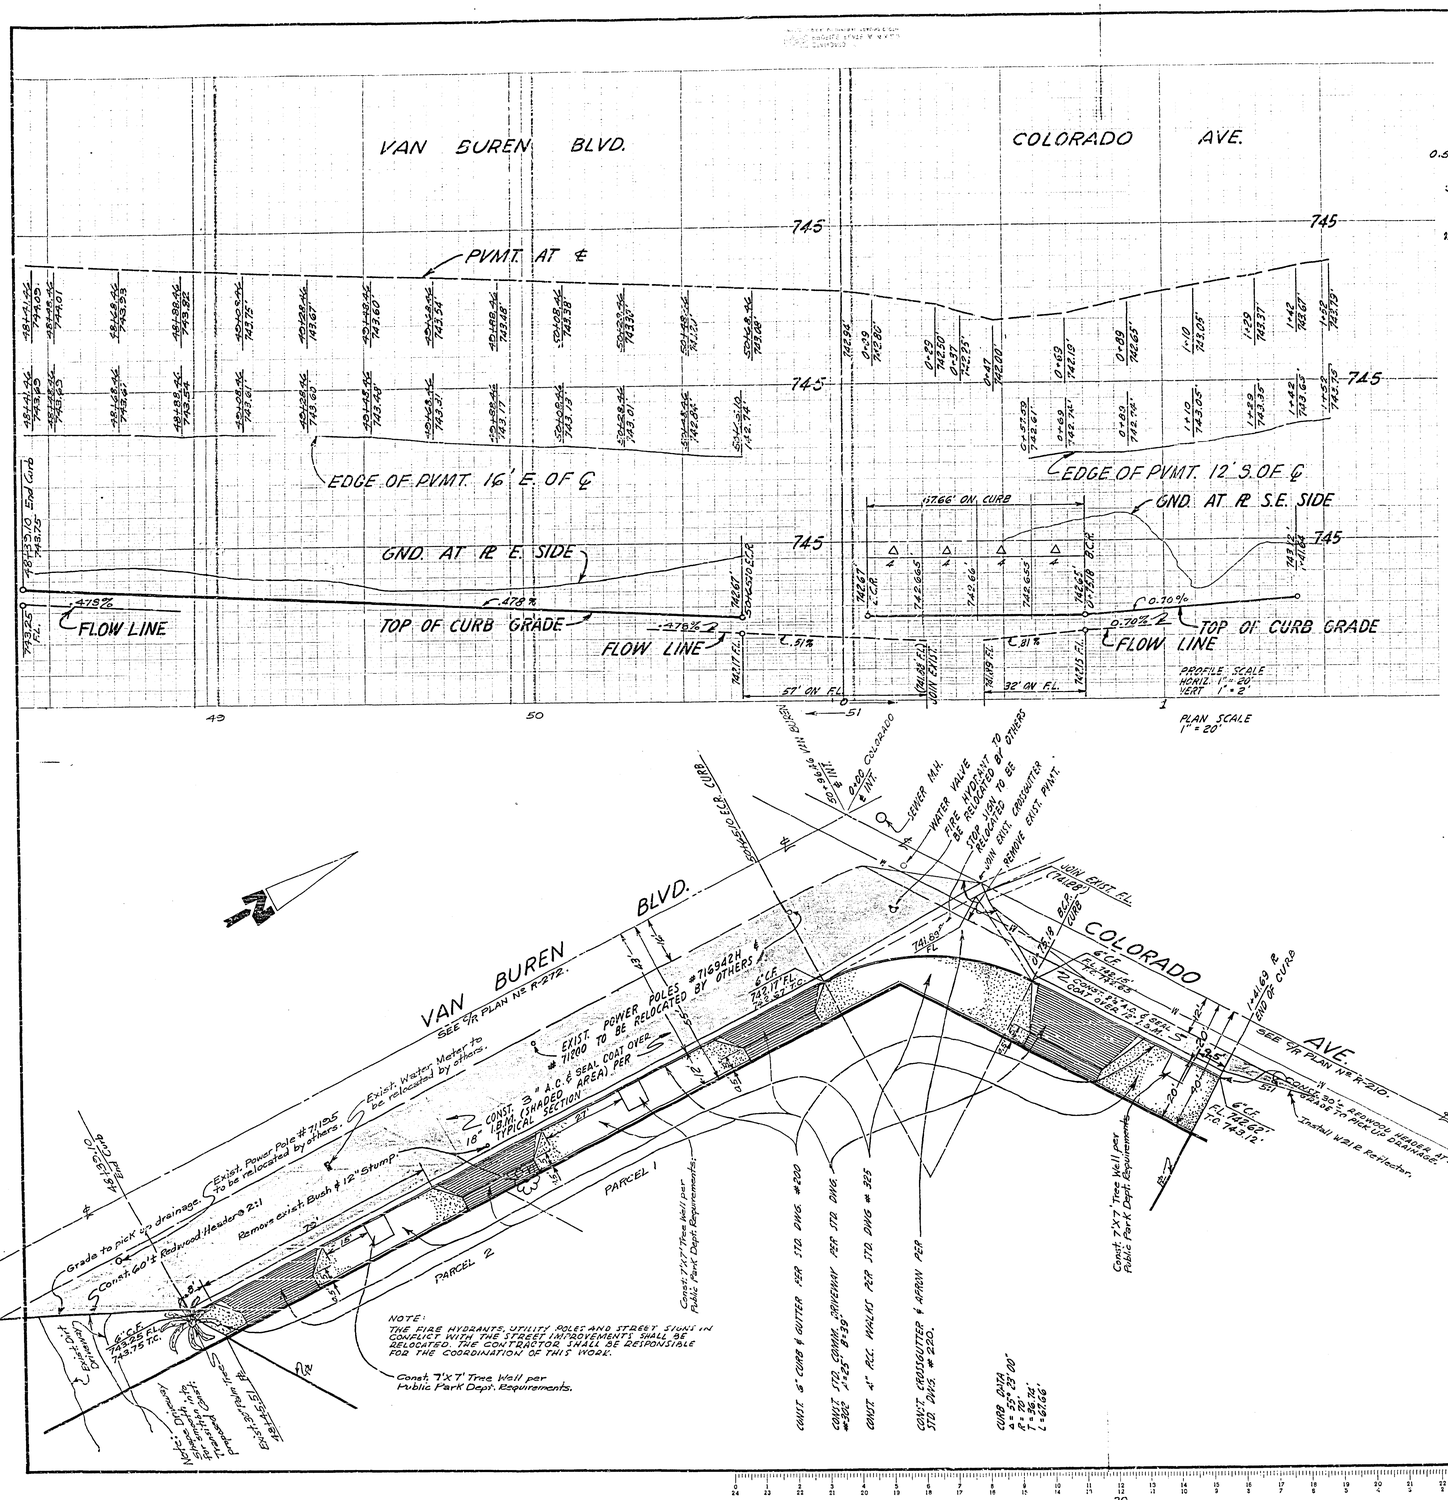


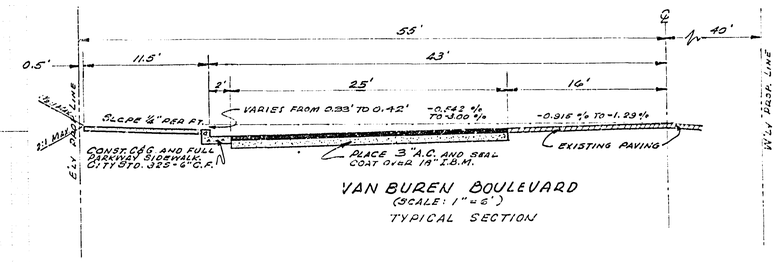


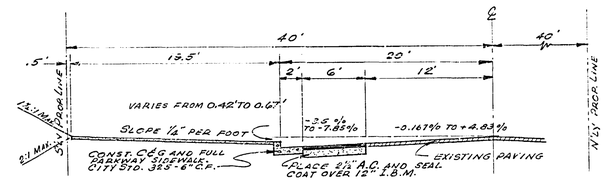


General Notes:

1. It shall be the responsibility of the contractor to clear the right-of-way in accordance with provisions of law as it affects each Utility including irrigation lines and appurtenances and at no cost to the City.
2. All construction shall be in accordance with Standards and Specifications No. 461 of the City of Riverside Department of Public Works.
3. Trim edge of existing paving to a clean straight line. Construct mainline paving and overlap on existing paving as directed in the field to produce a smooth crown.
4. Primecoat, Sealcoat and paint binder are required.
5. Grading will require a permit under Ordinance No. 3053 for a cut or fill exceeding 100 Cubic Yards, or a fill over one foot in depth.




BENCH MARK:
CITY OF RIVERSIDE DATUM. B.M. IS 60D SPIKE IN POLE #9050656 O.V. W'LY SIDE OF VAN BUREN 100'± S'LY OF ℄ COLORADO AVE., F.B. 646/77. ELEV. = 743.01'

PREPARED IN THE OFFICE OF:
BAKER, PAFFORD & ASSOCIATES
615 SOUTH RAYMOND AVENUE
FULLERTON, CALIFORNIA
PHONES 714, 871-9510 & 714, 871-9511

PETER F. PFEILER — R.C.E. 12507 — DATE 2-20-64

| REVISIONS | | |
|---|---|---|
| MARK | DATE | DESCRIPTION |

CITY OF RIVERSIDE, CALIFORNIA
DEPARTMENT OF PUBLIC WORKS

R-23-634

STREET PLAN & PROFILE
SOUTHEAST CORNER OF
VAN BUREN BOULEVARD &
COLORADO AVENUE

SCALE 1" = 20' HORZ. 1" = 2' VERT.

| DESIGNED BY | SUBMITTED BY | APPROVED BY | PROJ. NO. |
|---|---|---|---|
| DRAWN BY | PARK DEPT. / TRAFFIC DIV. | | R - 631 |
| CHECKED BY | RECOMMENDED BY | DATE 5-15-64 | SHEET 1 OF 1 |

P100 ITG