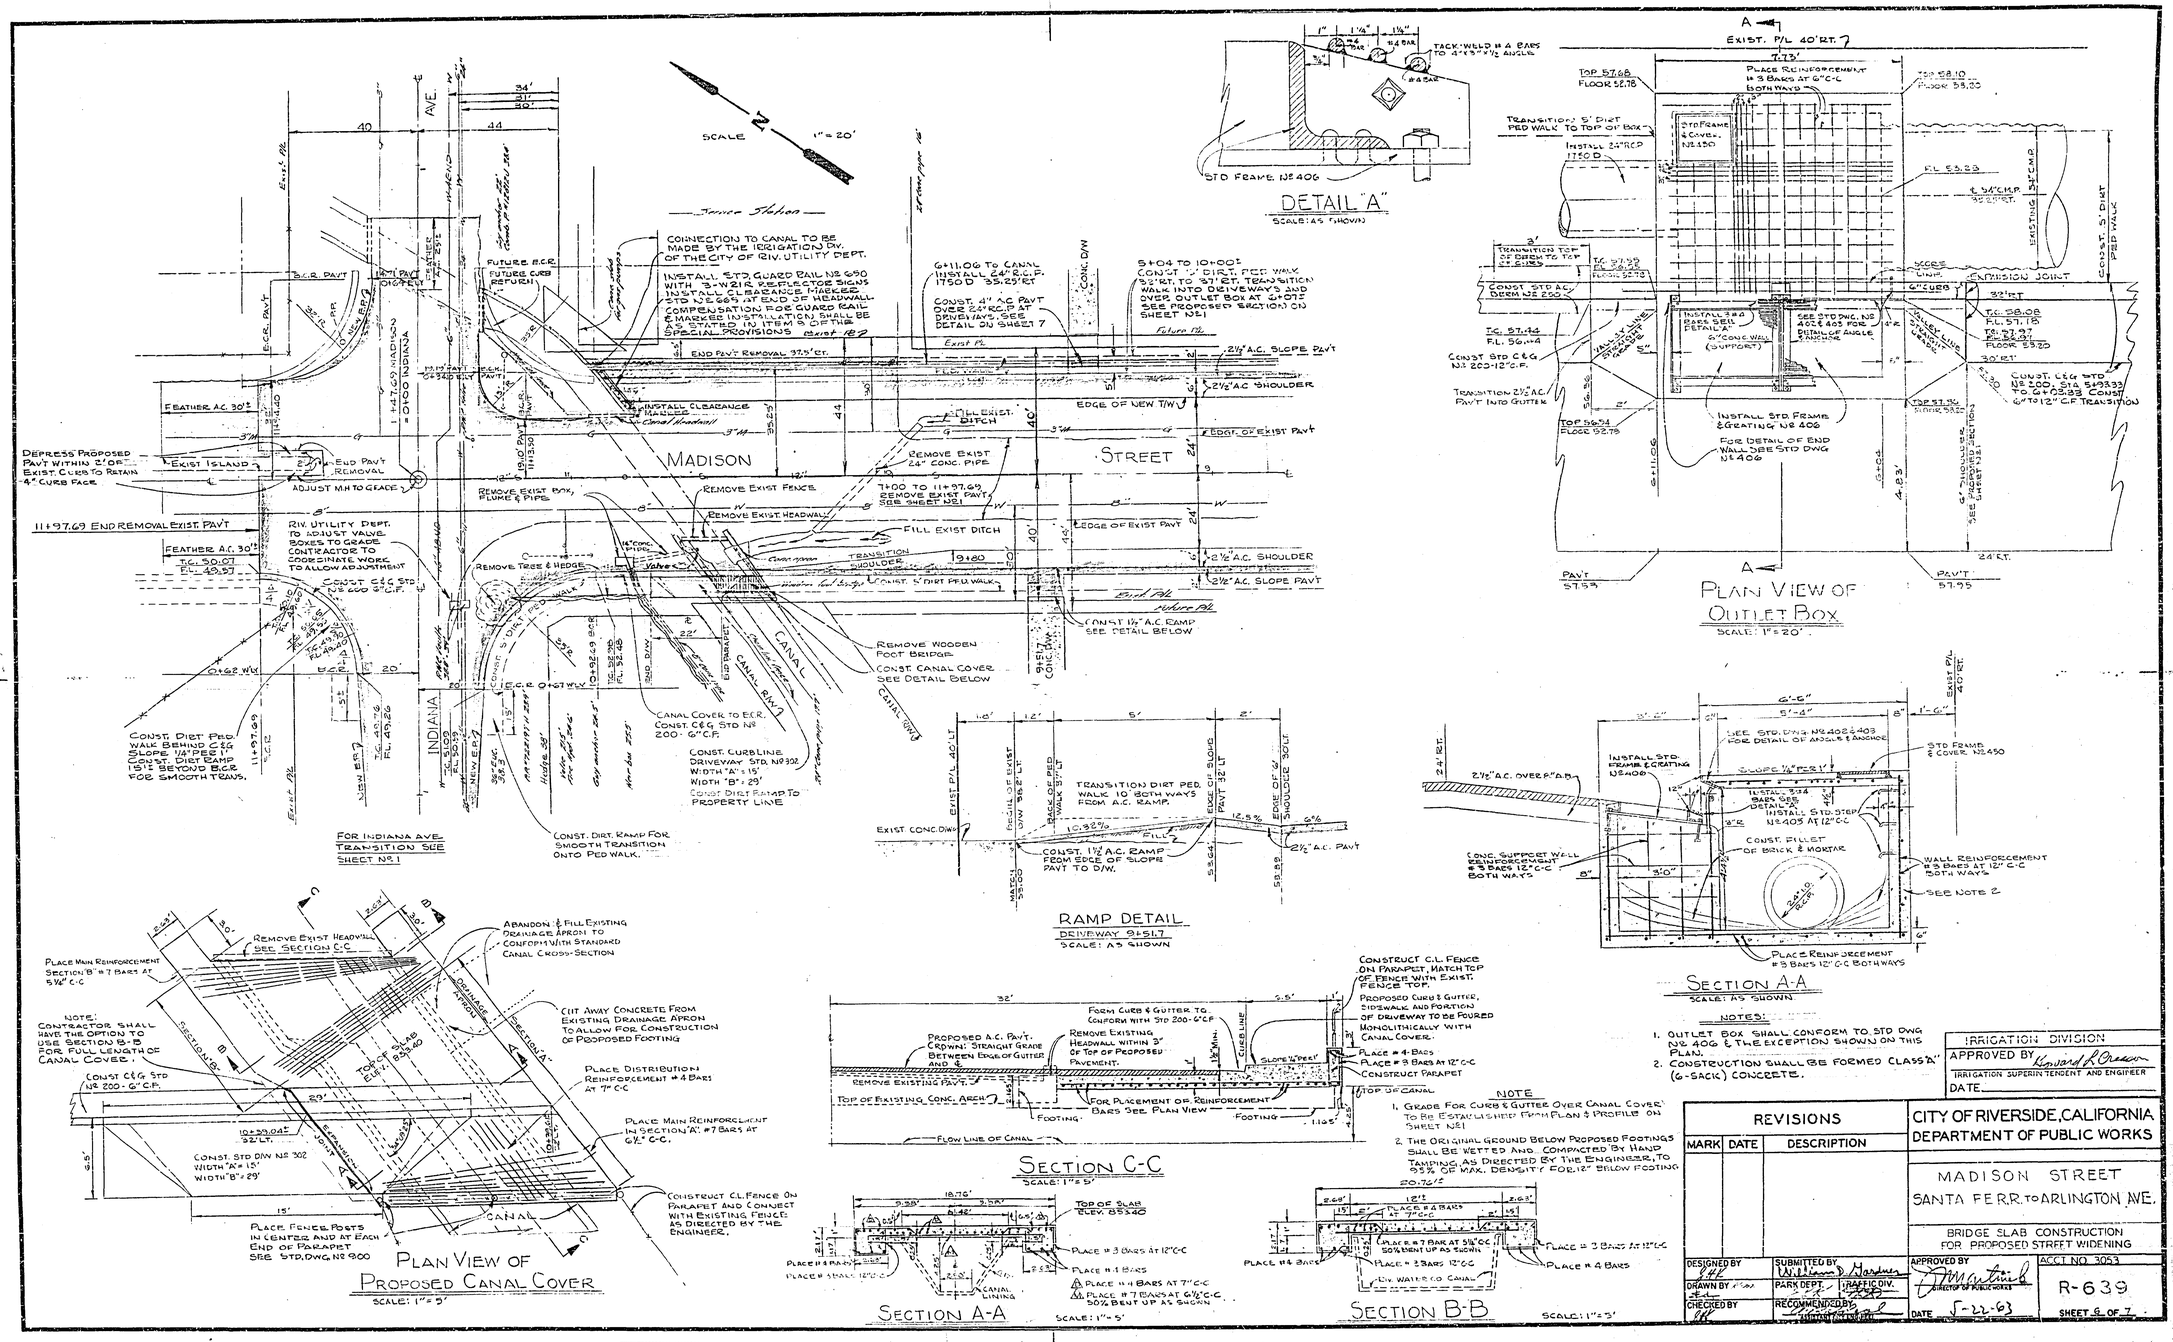

MISSION BLUEPRINT CO

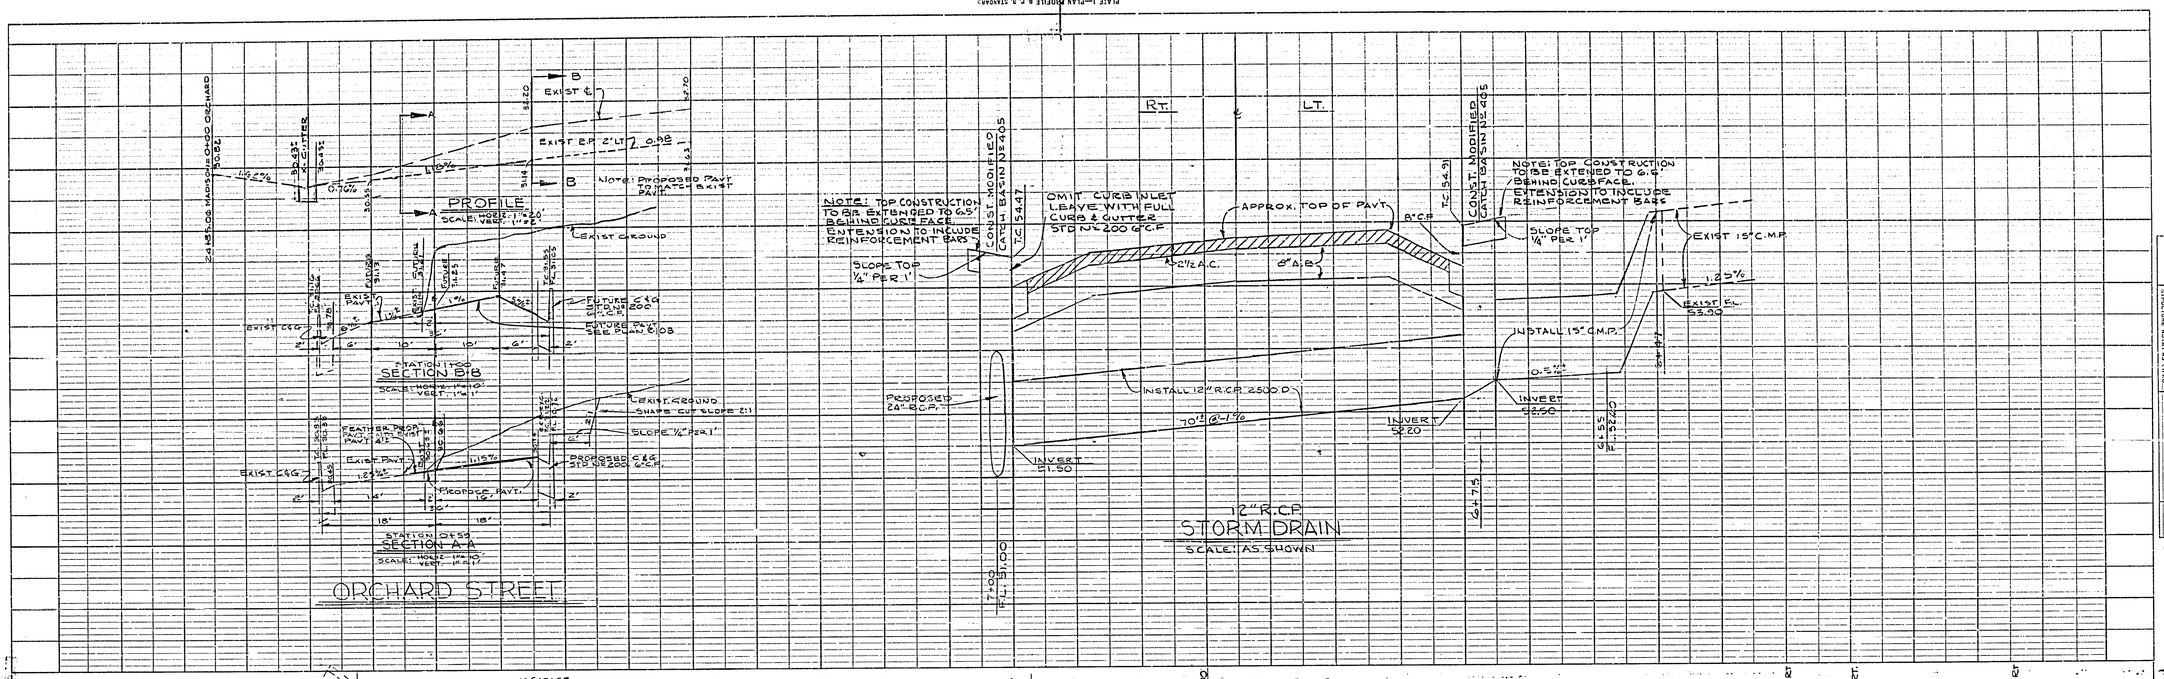

REVISIONS		
MARK	DATE	DESCRIPTION

CITY OF RIVERSIDE, CALIFORNIA
DEPARTMENT OF PUBLIC WORKS

MADISON STREET
SANTA FE R.R. TO ARLINGTON AVE

DETAIL SHEET

DESIGNED BY	SUBMITTED BY	APPROVED BY
DRAWN BY	PARK DEPT. / TRAFFIC DIV.	DIRECTOR OF PUBLIC WORKS
CHECKED BY	RECOMMENDED BY ASSISTANT CITY ENGINEER	DATE 5-22-63

PROJ. NO. 30-53

R-639

SHEET 7 OF 7

PROFILE
SURVEYED
PLOTTED
CROSSES CHECKED
R.W. MONUMENTS
STRUCTURE NOTES
NOTE BOOK No.
BY
DATE

PLAN
SURVEYED
PLOTTED
R.W. MONUMENTS CHECKED
NOTE BOOK No.
BY
DATE

PLAN & PROFILE @ R. R. STANDARD
THE PRESCOTT POST CO., CHICAGO

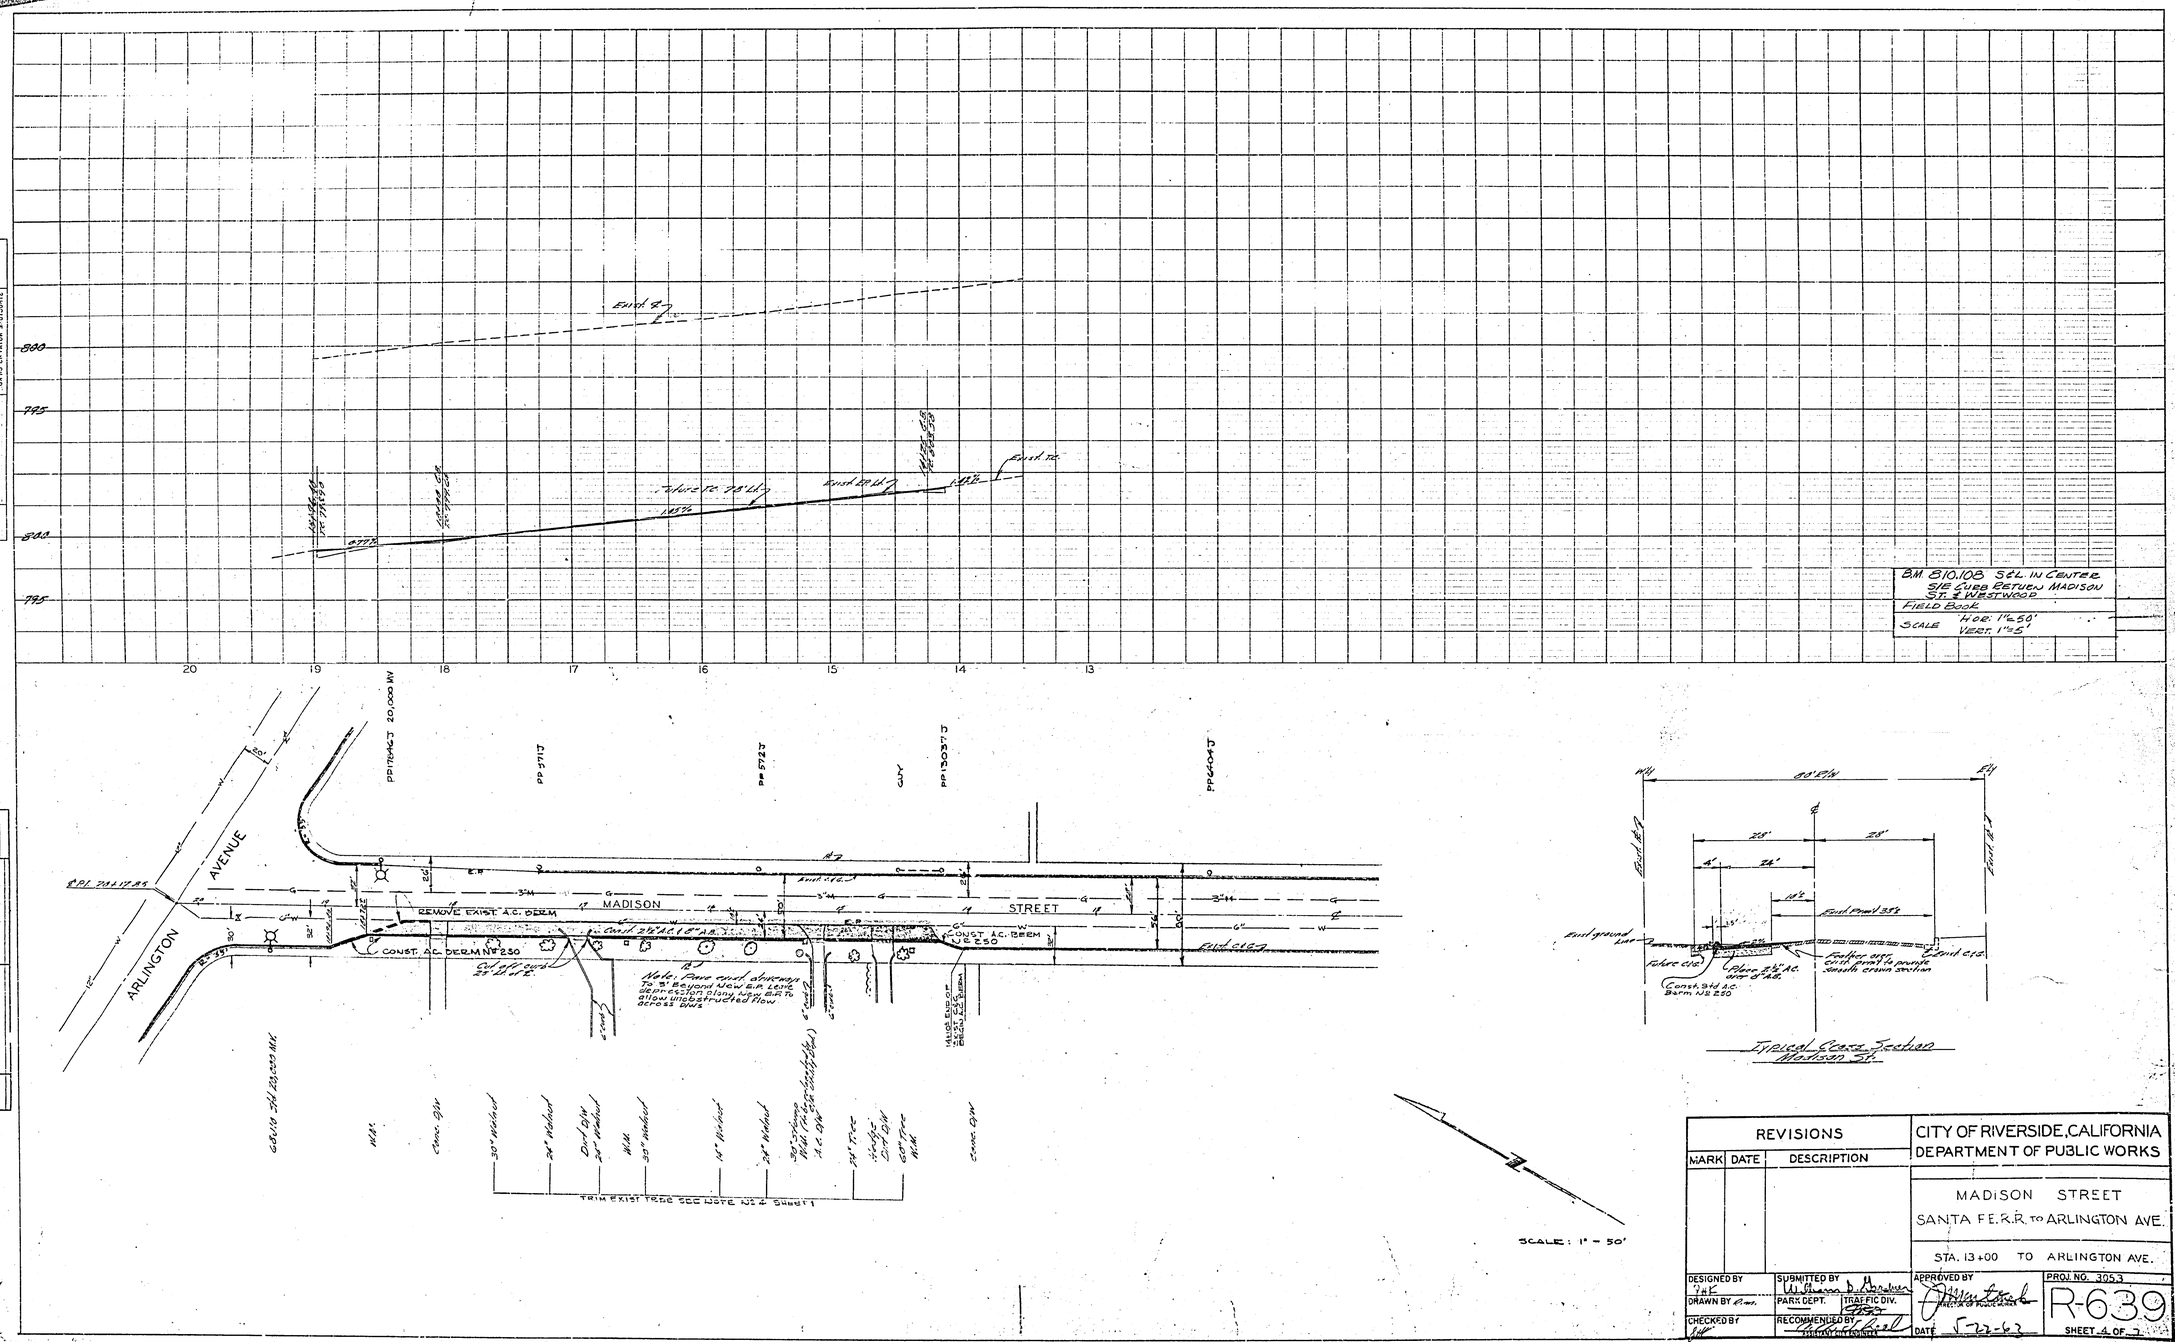

REVISIONS		
MARK	DATE	DESCRIPTION

CITY OF RIVERSIDE, CALIFORNIA
DEPARTMENT OF PUBLIC WORKS

MADISON STREET
SANTA FE R.R. TO ARLINGTON AVE.

STA. 13+00 TO ARLINGTON AVE.

DESIGNED BY	SUBMITTED BY	APPROVED BY	PROJ. NO. 3053
DRAWN BY	PARK DEPT. / TRAFFIC DIV.	DIRECTOR OF PUBLIC WORKS	R-639
CHECKED BY	RECOMMENDED BY	DATE 5-22-63	SHEET 4 OF 7

PLATE — PLAN PROFILE & P. & STANDARD
THE FRICKENICK POST CO. Chicago

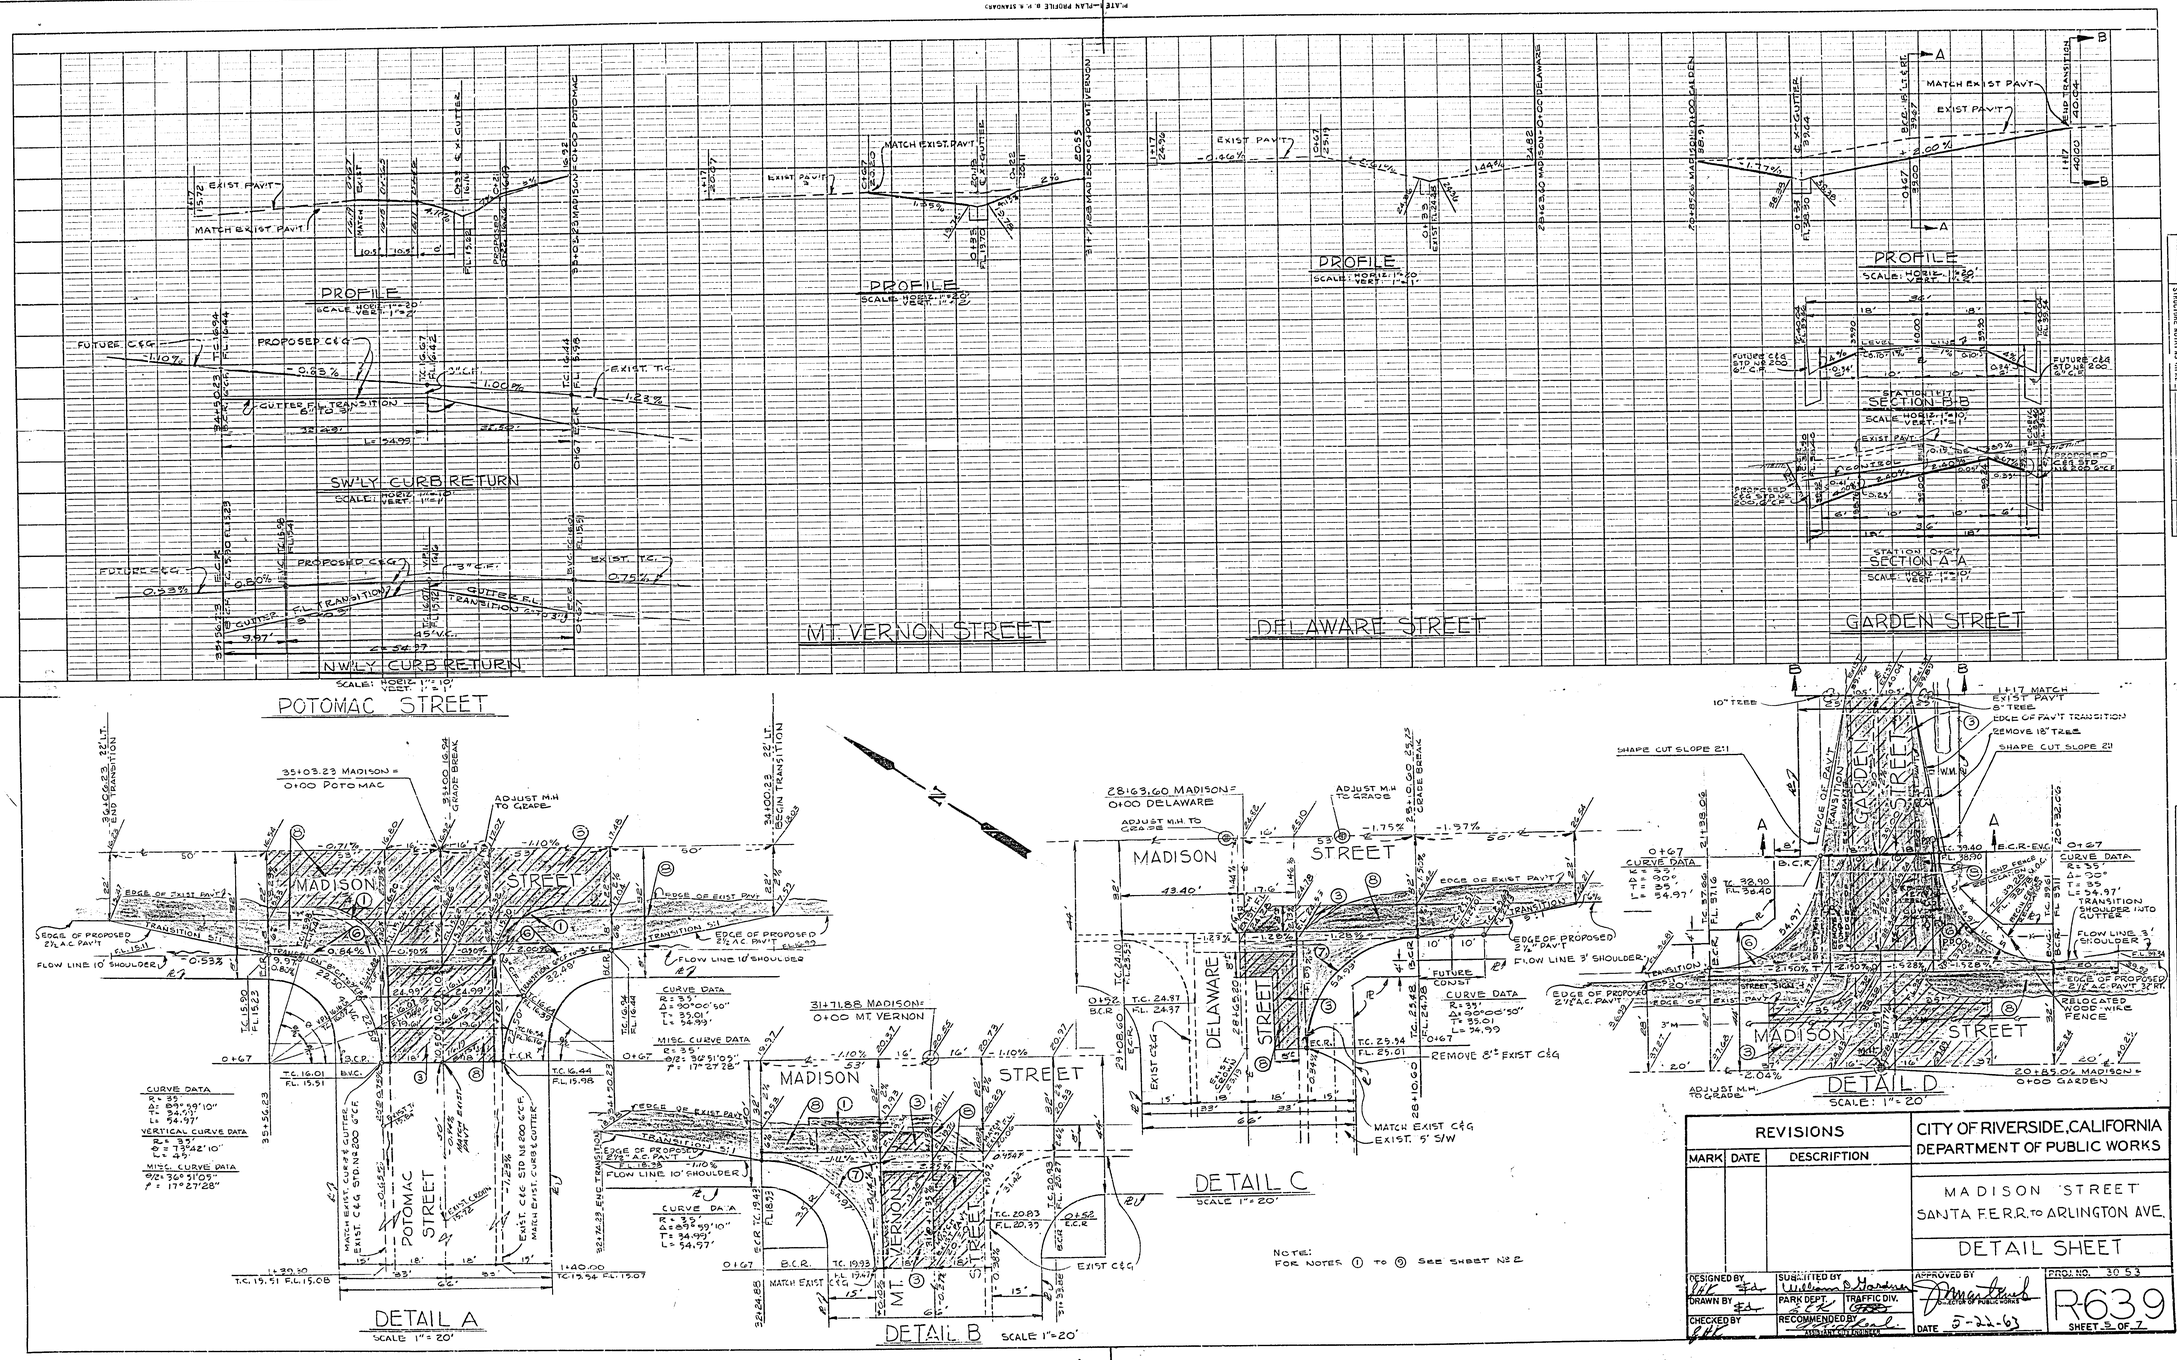

PROFILE	
SURVEYED	
COMPUTED	
CHECKED CHICAGO	
B.M.'S NGVD	
STRUCTURE NO.	
NOTE BOOK NO.	BY
	DATE

PLAN	
SURVEYED	
COMPUTED	
PLOTTED	
ALTIMETRY CHECKED	
PLT. & PRF. CHECKED	
	BY
	DATE

REVISIONS		
MARK	DATE	DESCRIPTION

CITY OF RIVERSIDE, CALIFORNIA
DEPARTMENT OF PUBLIC WORKS

MADISON STREET
SANTA F.E.R.R. TO ARLINGTON AVE.

DETAIL SHEET

DESIGNED BY
DRAWN BY
CHECKED BY
SUBMITTED BY William A. Gardner
PARK DEPT.
TRAFFIC DIV.
RECOMMENDED BY
ASSISTANT CITY ENGINEER
APPROVED BY
DIRECTOR OF PUBLIC WORKS
DATE 5-22-63
PROJ. NO. 30 53
R-639
SHEET 2 OF 7

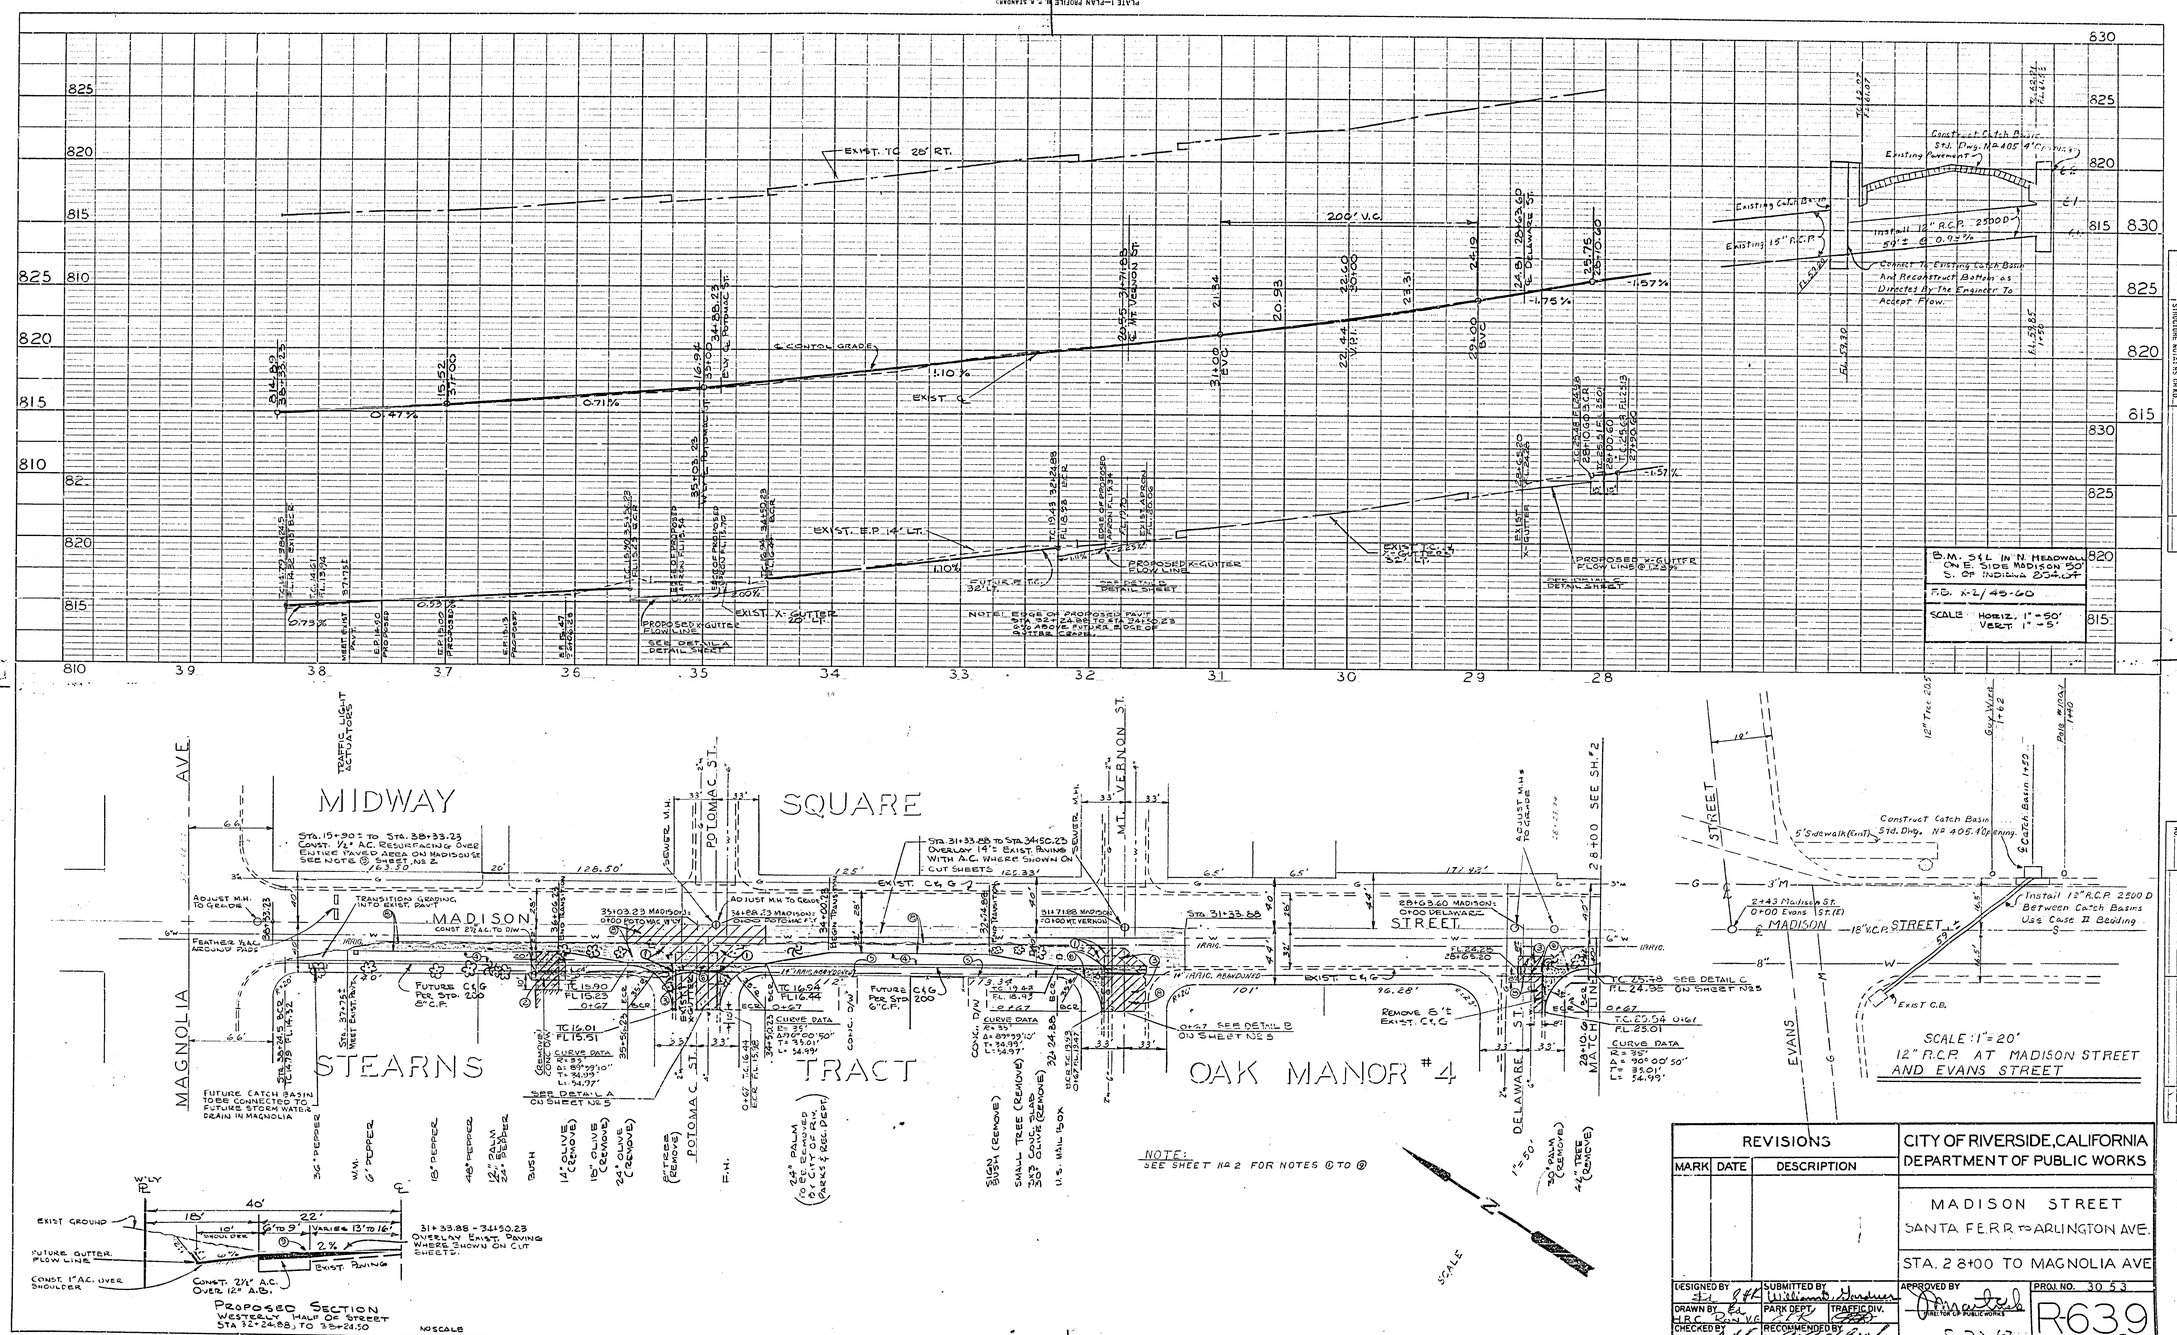

REVISIONS		
MARK	DATE	DESCRIPTION

CITY OF RIVERSIDE, CALIFORNIA
DEPARTMENT OF PUBLIC WORKS

MADISON STREET
SANTA FE R.R. TO ARLINGTON AVE.
STA. 28+00 TO MAGNOLIA AVE

DESIGNED BY [signature] SUBMITTED BY [signature] APPROVED BY [signature] PROJ. NO. 3053
DRAWN BY [signature] PARK DEPT. TRAFFIC DIV. DIRECTOR OF PUBLIC WORKS
CHECKED BY [signature] RECOMMENDED BY [signature] ASSISTANT CITY ENGINEER
DATE 5-22-63
R-639
SHEET 3 OF 7

PROFILE
SURVEYED
PLOTTED
GRADES CHECKED
B.M.'s NOTED
STRUCTURE NOTATIONS CHKD.
NO.
NOTE BOOK
BY
DATE

PLAN
SURVEYED
PLOTTED
ALIGNMENT CHECKED
RT. OF WAY CHECKED
NO.
NOTE BOOK
BY
DATE

[redacted]

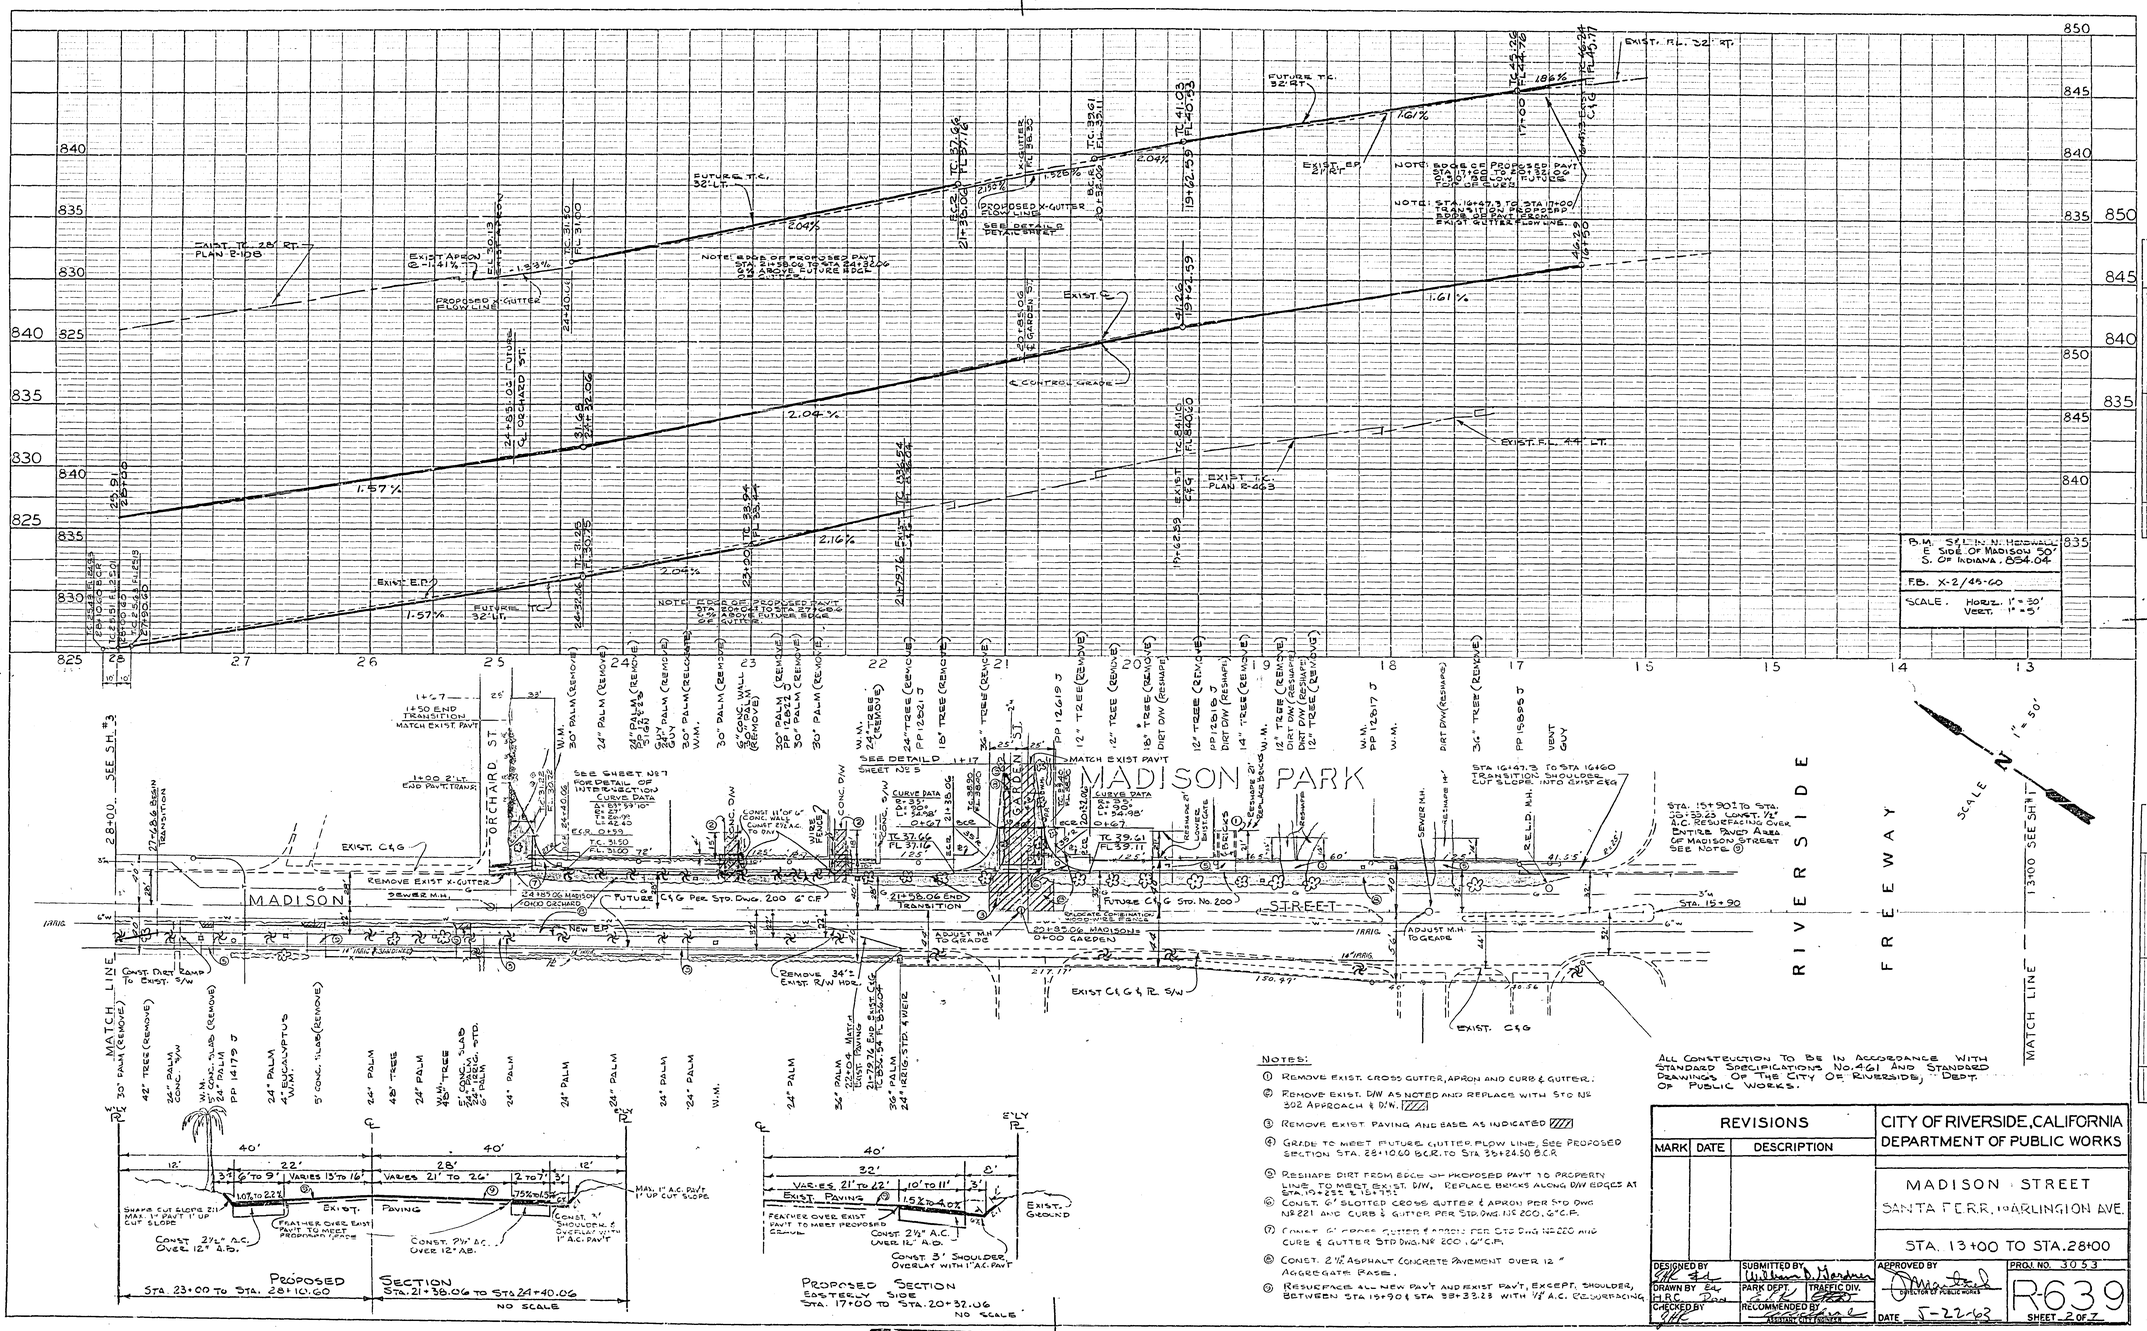

NOTES:

① REMOVE EXIST. CROSS GUTTER, APRON AND CURB & GUTTER.

② REMOVE EXIST. D/W AS NOTED AND REPLACE WITH STD No. 302 APPROACH & D/W.

③ REMOVE EXIST. PAVING AND BASE AS INDICATED

④ GRADE TO MEET FUTURE GUTTER FLOW LINE. SEE PROPOSED SECTION STA. 28+10.60 B.C.R. TO STA. 33+24.50 B.C.R.

⑤ RESHAPE DIRT FROM EDGE OF PROPOSED PAVT. TO PROPERTY LINE TO MEET EXIST. D/W. REPLACE BRICKS ALONG D/W EDGES AT STA. 19+25± & 15+75±.

⑥ CONST. 6" SLOTTED CROSS GUTTER & APRON PER STD. DWG. No. 221 AND CURB & GUTTER PER STD. DWG. No. 200, 6" C.I.P.

⑦ CONST. 6" CROSS GUTTER & APRON PER STD. DWG. No. 220 AND CURB & GUTTER STD. DWG. No. 200, 6" C.I.P.

⑧ CONST. 2½" ASPHALT CONCRETE PAVEMENT OVER 12" AGGREGATE BASE.

⑨ RESURFACE ALL NEW PAVT. AND EXIST. PAVT., EXCEPT, SHOULDER, BETWEEN STA. 15+90 & STA. 33+33.23 WITH 1½" A.C. RESURFACING

ALL CONSTRUCTION TO BE IN ACCORDANCE WITH STANDARD SPECIFICATIONS No. 461 AND STANDARD DRAWINGS OF THE CITY OF RIVERSIDE, DEPT. OF PUBLIC WORKS.

REVISIONS		
MARK	DATE	DESCRIPTION

CITY OF RIVERSIDE, CALIFORNIA
DEPARTMENT OF PUBLIC WORKS

MADISON STREET
SANTA FE R.R. to ARLINGTON AVE.

STA. 13+00 TO STA. 28+00

DESIGNED BY	SUBMITTED BY	APPROVED BY	PROJ. NO. 3053
DRAWN BY	PARK DEPT. / TRAFFIC DIV.	DIRECTOR OF PUBLIC WORKS	R-639
CHECKED BY	RECOMMENDED BY ASSISTANT CITY ENGINEER	DATE 5-22-63	SHEET 2 OF 7

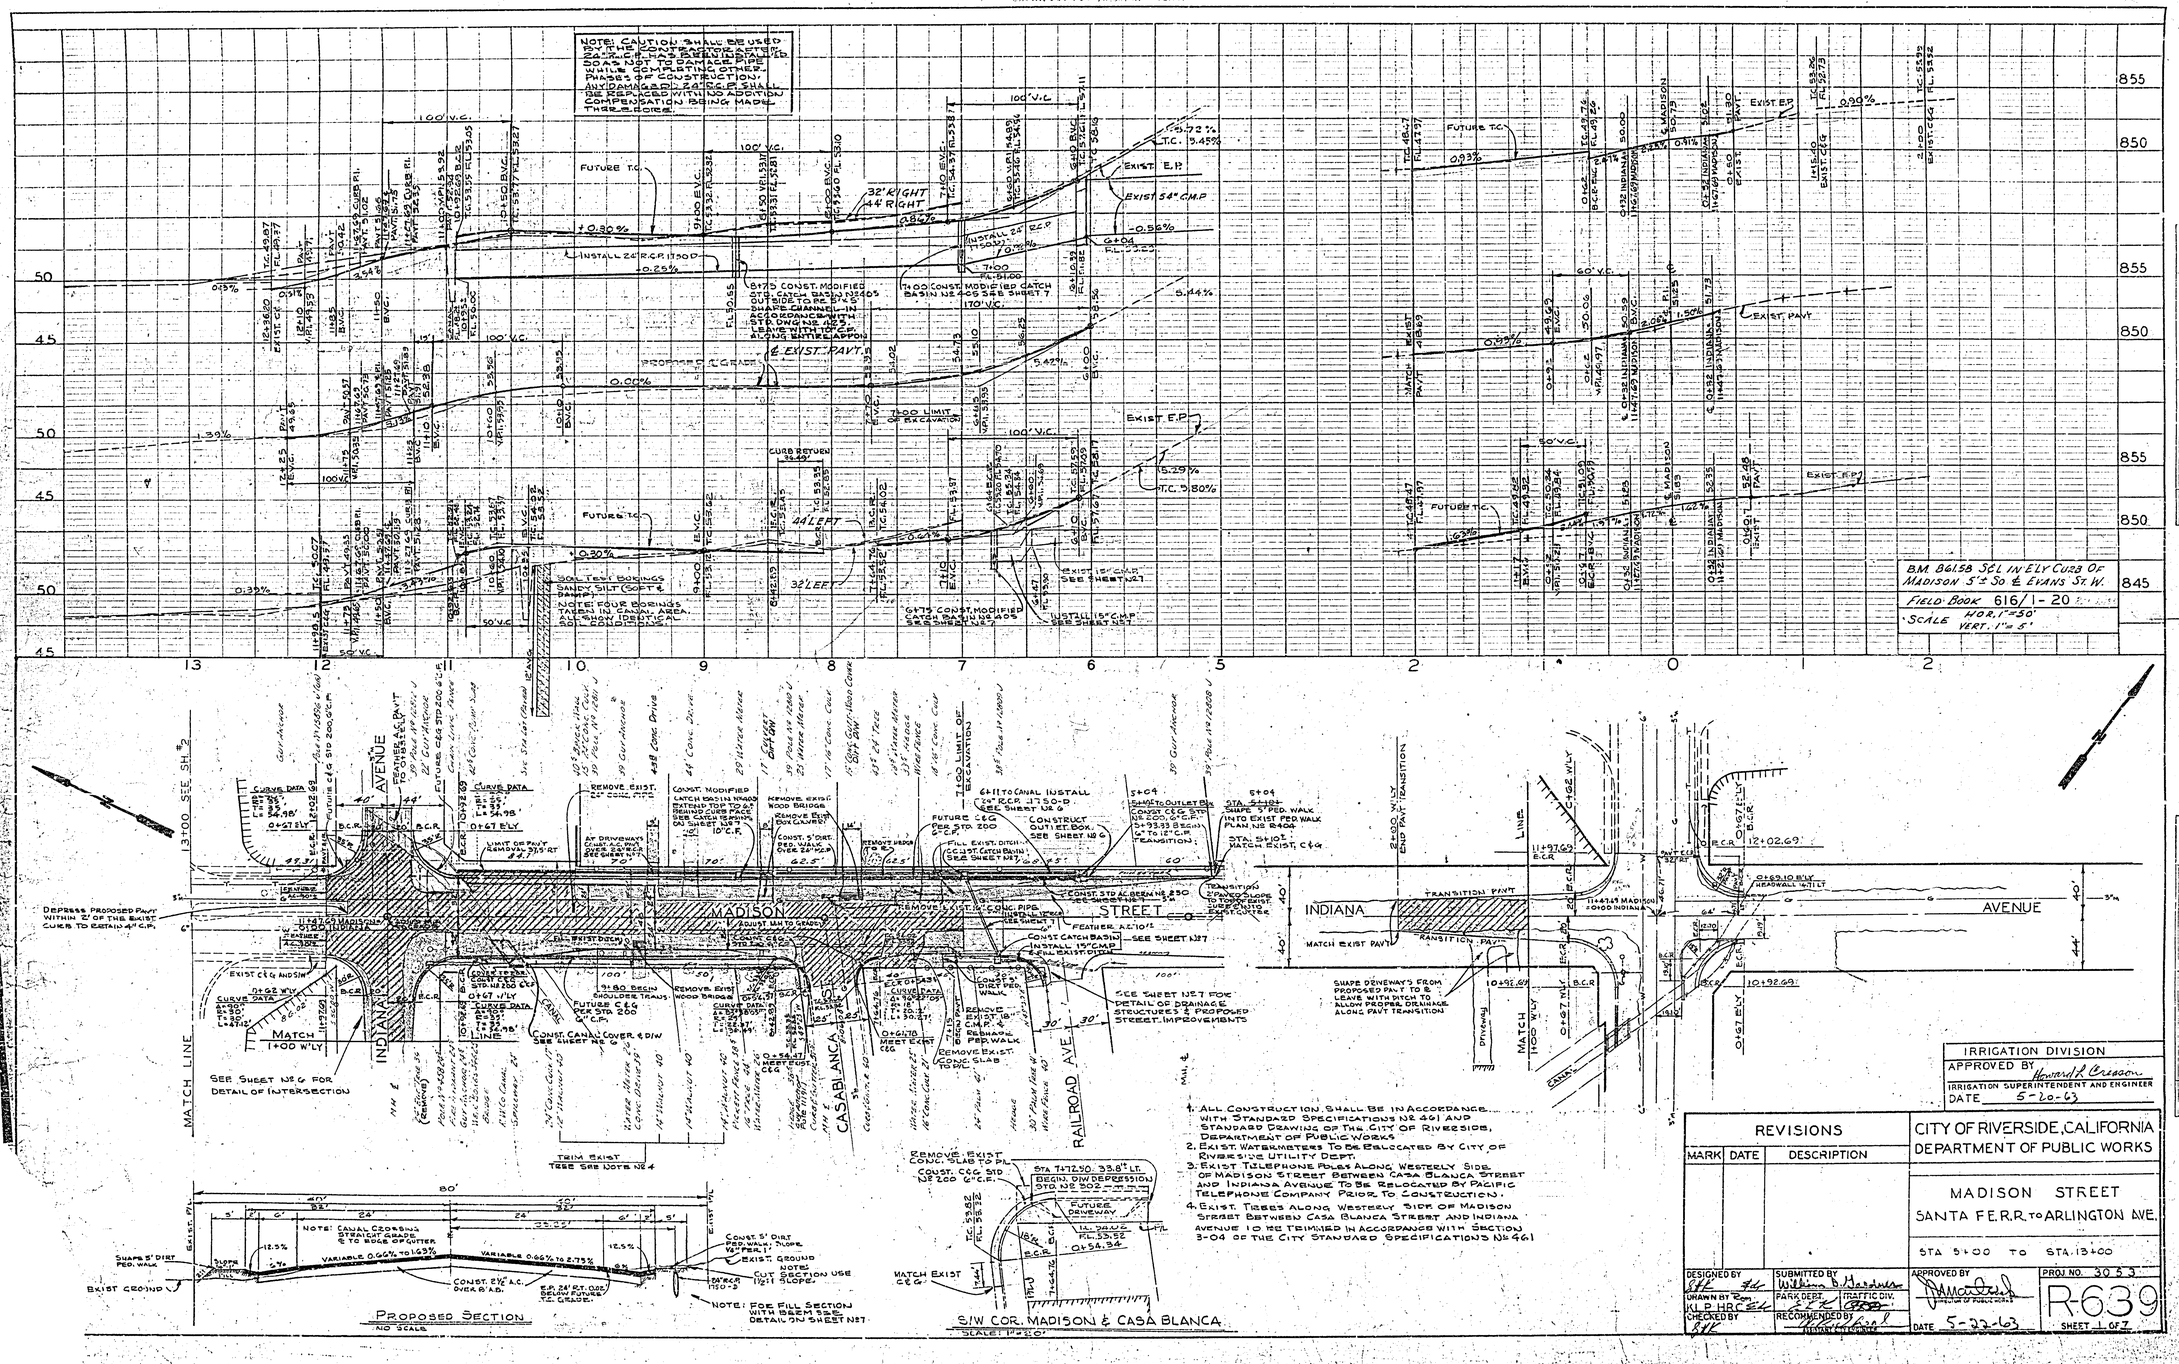

1. ALL CONSTRUCTION SHALL BE IN ACCORDANCE WITH STANDARD SPECIFICATIONS No 461 AND STANDARD DRAWING OF THE CITY OF RIVERSIDE, DEPARTMENT OF PUBLIC WORKS
2. EXIST. WATERMETERS TO BE RELOCATED BY CITY OF RIVERSIDE UTILITY DEPT.
3. EXIST. TELEPHONE POLES ALONG WESTERLY SIDE OF MADISON STREET BETWEEN CASA BLANCA STREET AND INDIANA AVENUE TO BE RELOCATED BY PACIFIC TELEPHONE COMPANY PRIOR TO CONSTRUCTION.
4. EXIST. TREES ALONG WESTERLY SIDE OF MADISON STREET BETWEEN CASA BLANCA STREET AND INDIANA AVENUE TO BE TRIMMED IN ACCORDANCE WITH SECTION 3-04 OF THE CITY STANDARD SPECIFICATIONS No 461

IRRIGATION DIVISION
APPROVED BY Howard L. Cresson
IRRIGATION SUPERINTENDENT AND ENGINEER
DATE 5-20-63

REVISIONS		
MARK	DATE	DESCRIPTION

CITY OF RIVERSIDE, CALIFORNIA
DEPARTMENT OF PUBLIC WORKS

MADISON STREET
SANTA FE R.R. TO ARLINGTON AVE.

STA 5+00 TO STA. 13+00

DESIGNED BY [signature] | SUBMITTED BY William D. Gardner | APPROVED BY [signature] | PROJ. NO. 3053
DRAWN BY [signature] | PARK DEPT. [signature] | TRAFFIC DIV. [signature]
CHECKED BY [signature] | RECOMMENDED BY [signature] | DATE 5-22-63 | R-639
SHEET 1 OF 7

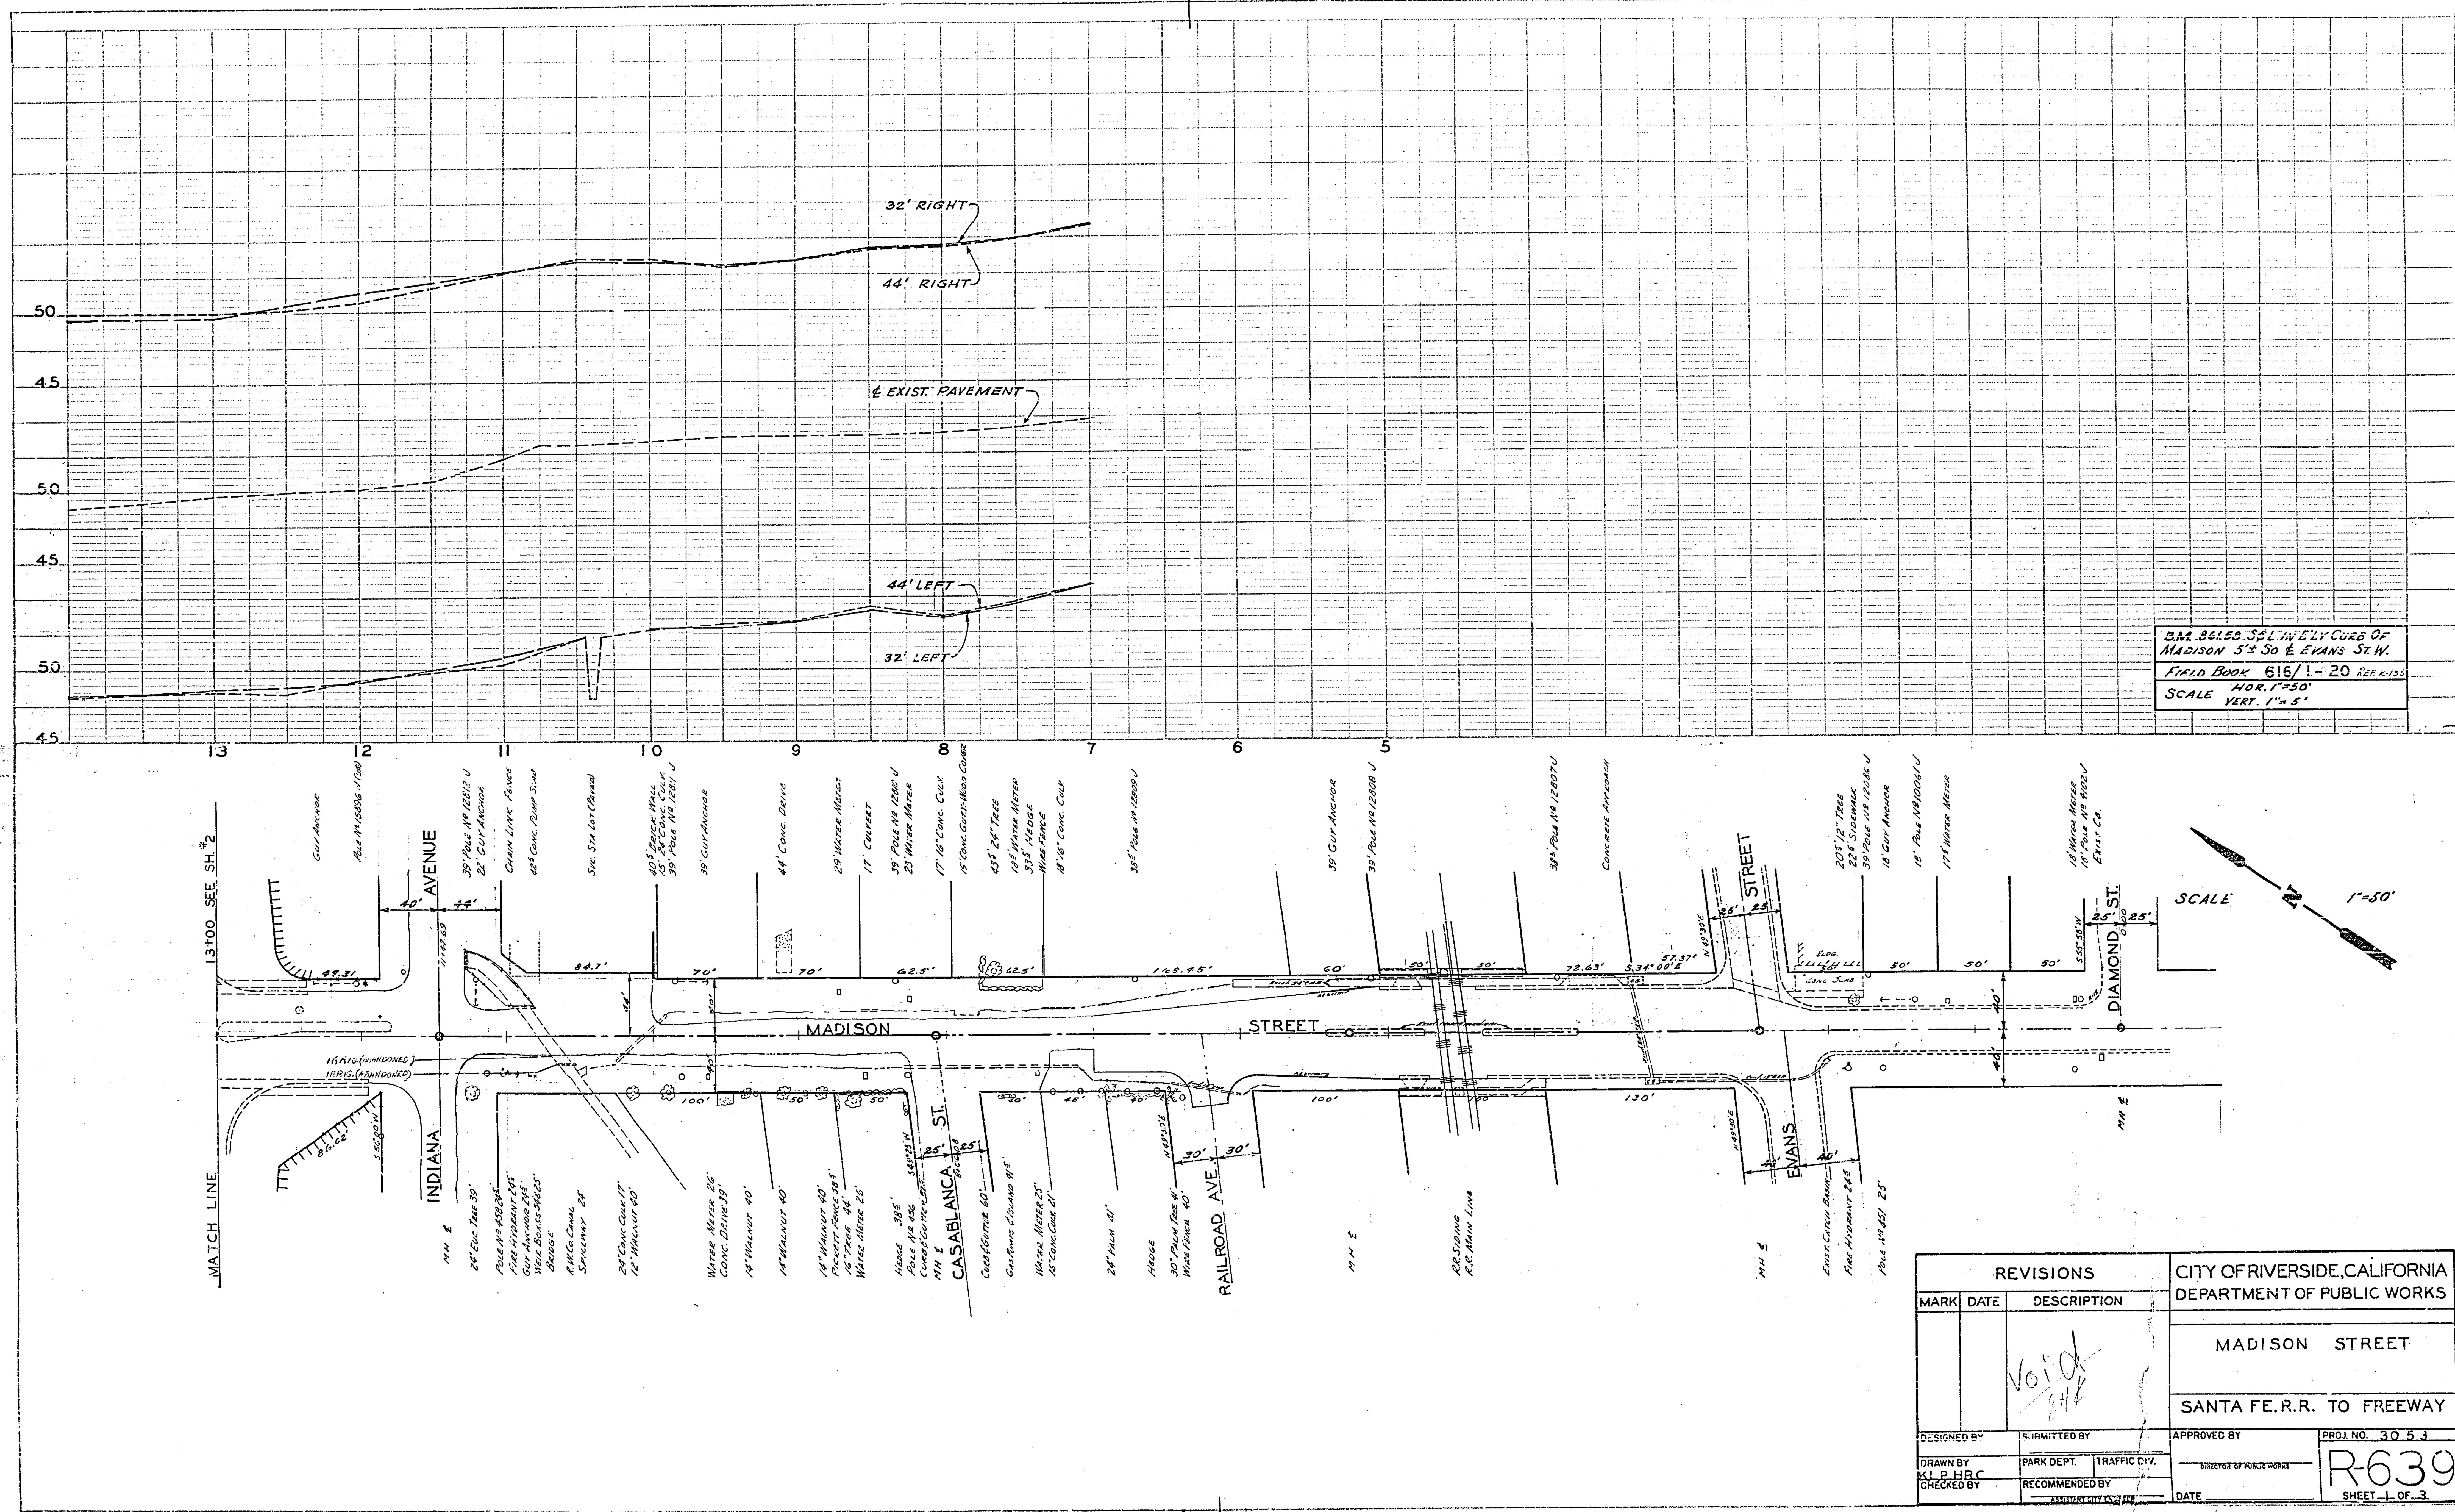

REVISIONS

MARK	DATE	DESCRIPTION
		Void 8/1/

CITY OF RIVERSIDE, CALIFORNIA
DEPARTMENT OF PUBLIC WORKS

MADISON STREET

SANTA FE. R.R. TO FREEWAY

DESIGNED BY
SUBMITTED BY
APPROVED BY
DIRECTOR OF PUBLIC WORKS
DATE
PROJ. NO. 3053
DRAWN BY KLP HRC
PARK DEPT.
TRAFFIC DIV.
CHECKED BY
RECOMMENDED BY
ASSISTANT CITY ENGINEER

R-639

SHEET 1 OF 3