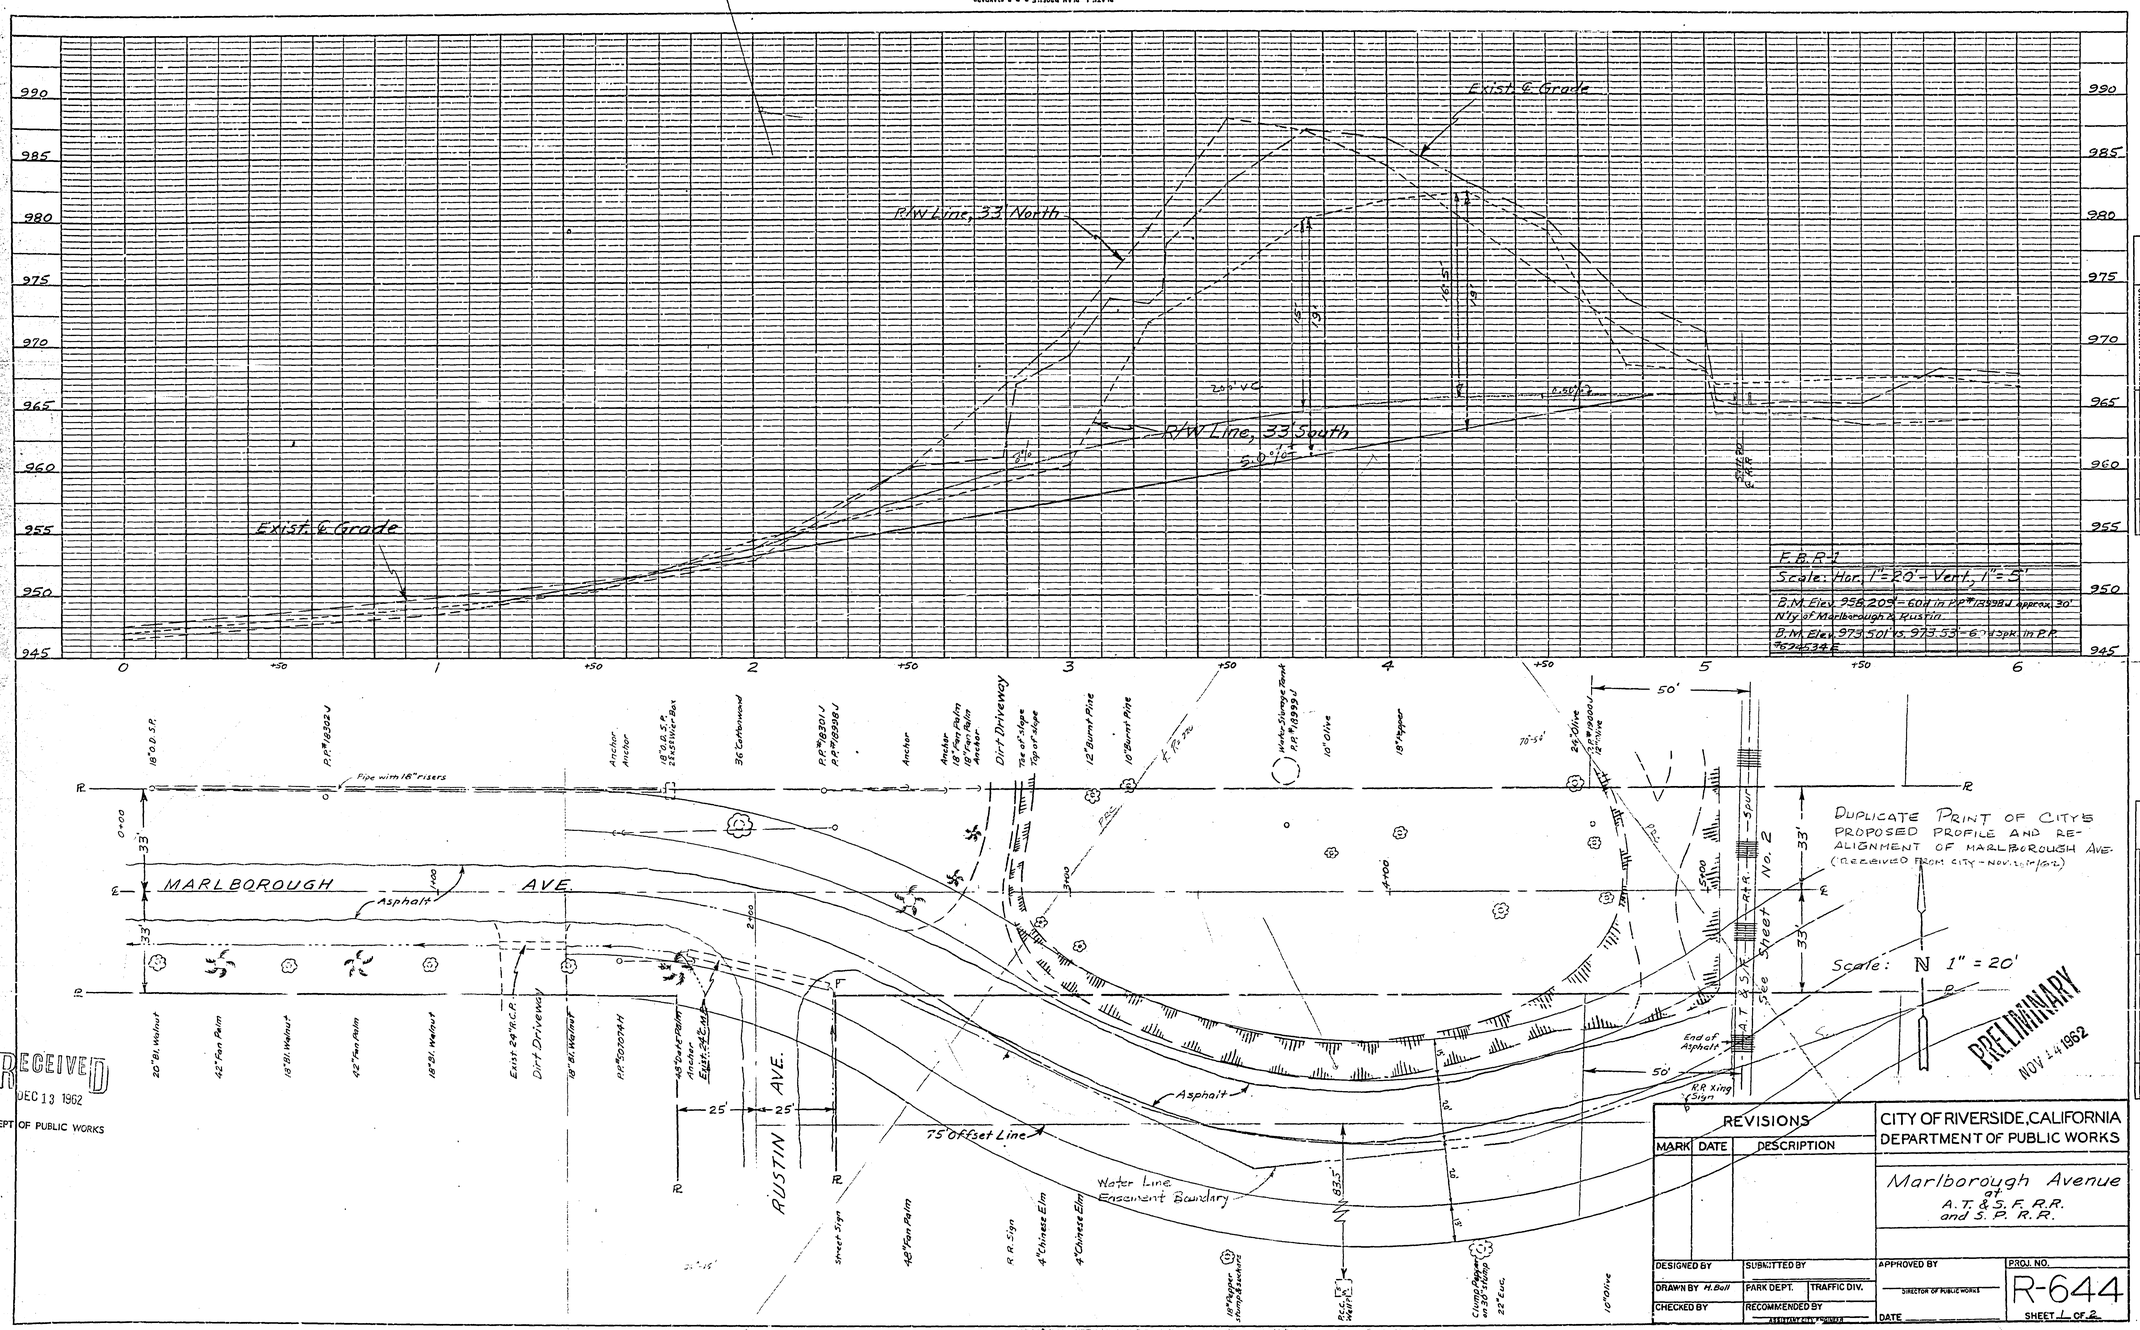

REVISIONS		
MARK	DATE	DESCRIPTION

CITY OF RIVERSIDE, CALIFORNIA
DEPARTMENT OF PUBLIC WORKS

Marlborough Avenue at A.T. & S.F. R.R. and S.P. R.R.

DESIGNED BY	SUBMITTED BY	APPROVED BY	PROJ. NO.
DRAWN BY H. Ball	PARK DEPT. / TRAFFIC DIV.	DIRECTOR OF PUBLIC WORKS	R-644
CHECKED BY	RECOMMENDED BY	DATE	SHEET 1 OF 2

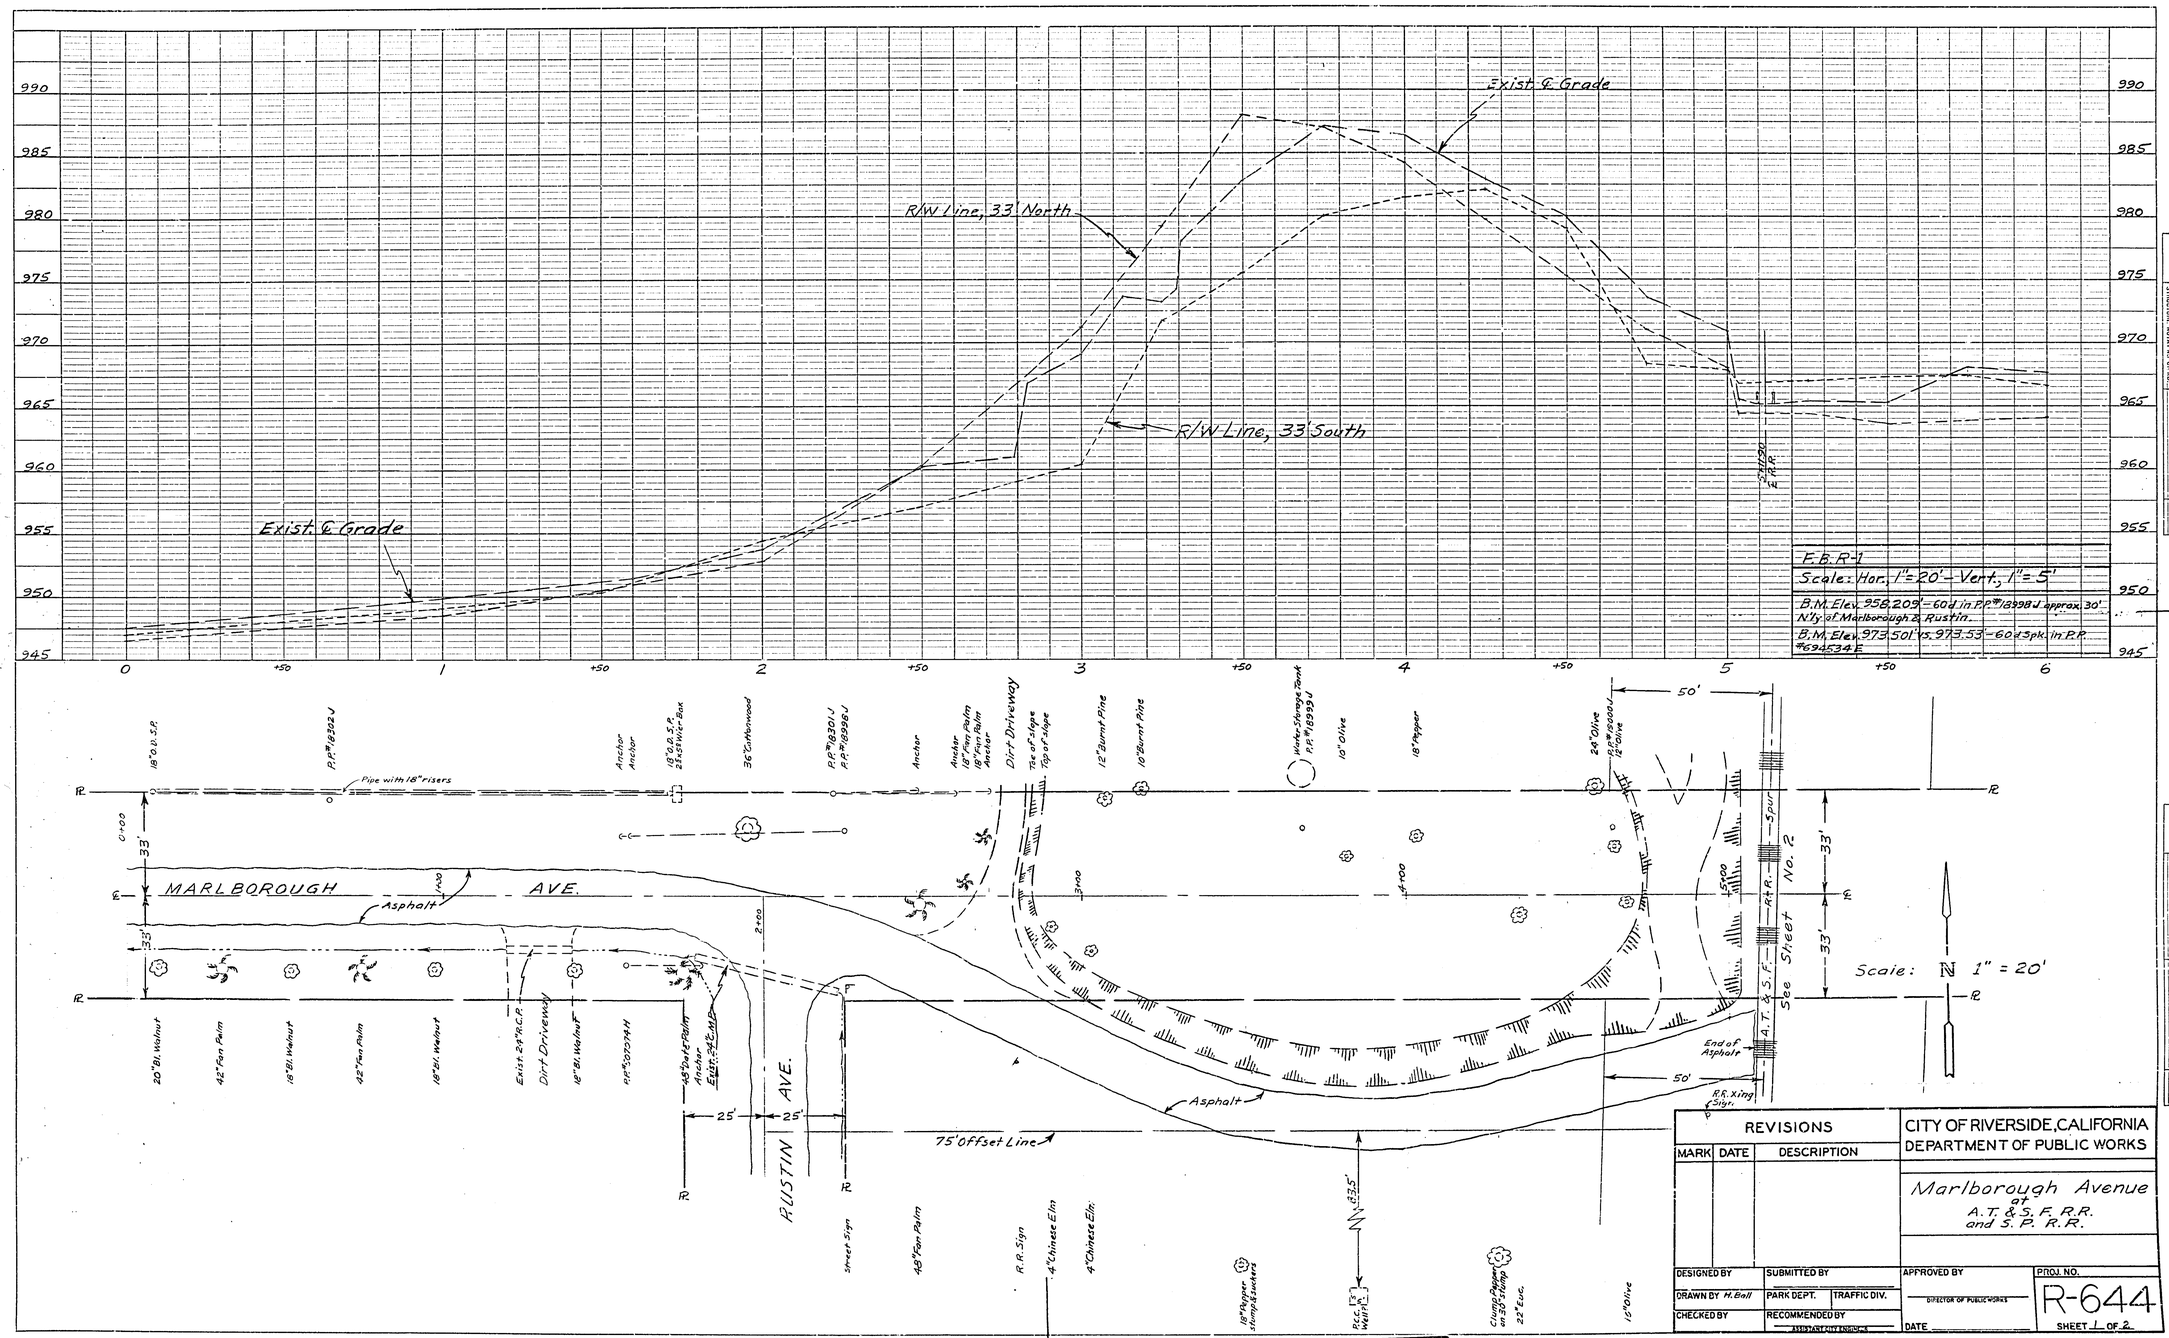

REVISIONS		
MARK	DATE	DESCRIPTION

CITY OF RIVERSIDE, CALIFORNIA
DEPARTMENT OF PUBLIC WORKS

Marlborough Avenue at A.T. & S.F. R.R. and S.P. R.R.

DESIGNED BY	SUBMITTED BY	APPROVED BY	PROJ. NO.
DRAWN BY H. Ball	PARK DEPT. / TRAFFIC DIV.	DIRECTOR OF PUBLIC WORKS	R-644
CHECKED BY	RECOMMENDED BY	DATE	SHEET 1 OF 2

PROFILE — NOTE BOOK NO. — SURVEYED — PLOTTED — GRADES CHECKED — B.M.'S NOTED — STRUCTURE NOTATIONS CHKD. — BY — DATE

PLAN — NOTE BOOK NO. — SURVEYED — PLOTTED — ALIGNMENT CHECKED — RT. OF WAY CHECKED — BY — DATE

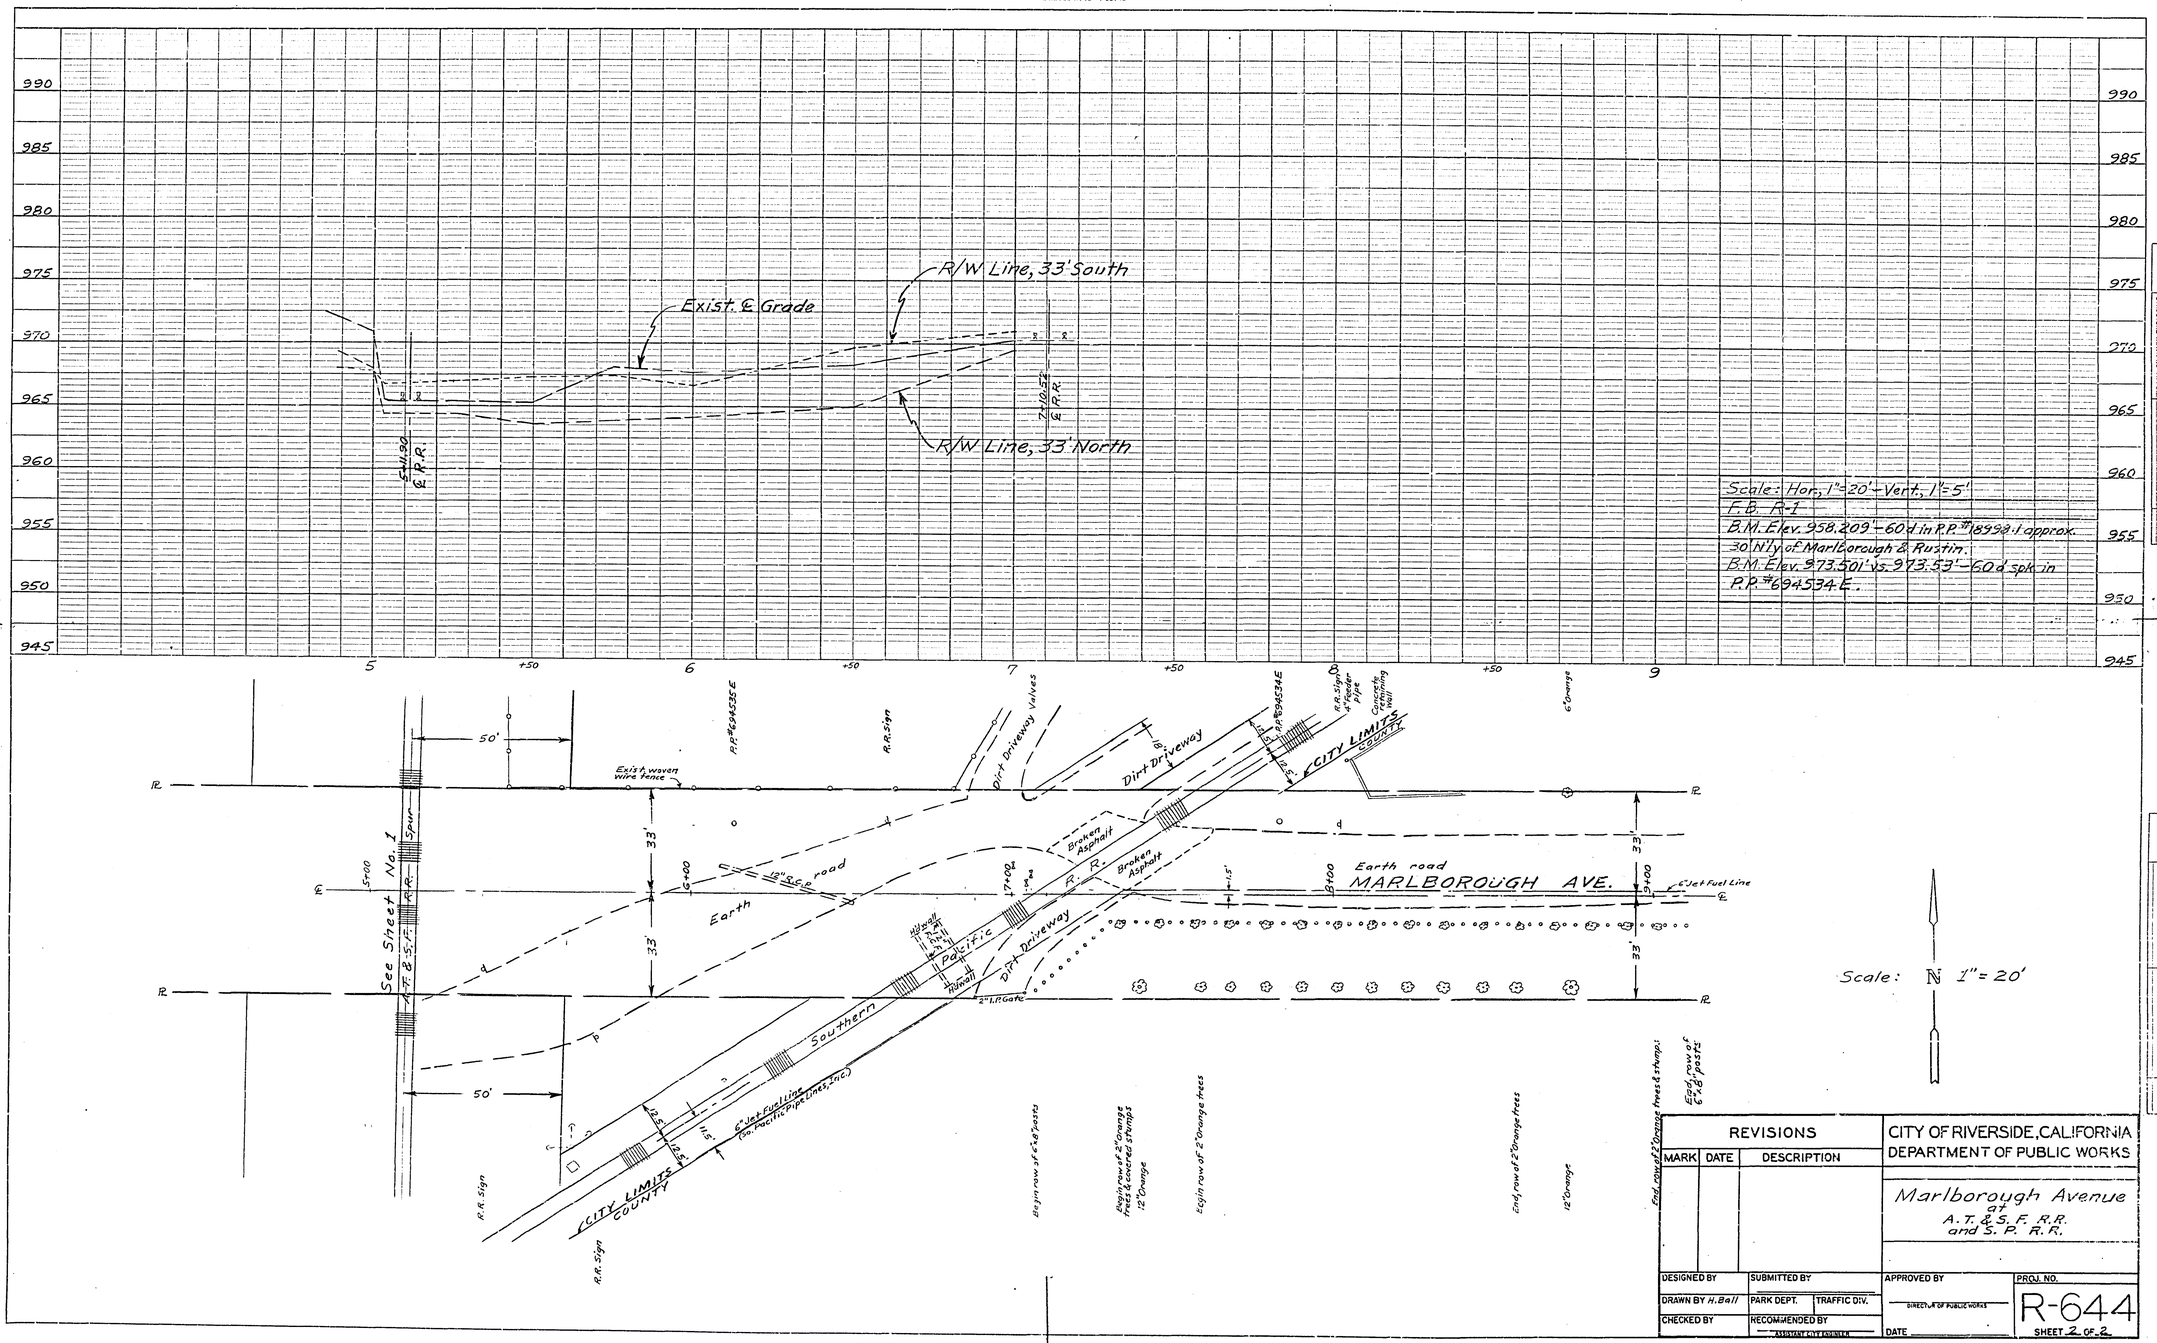

REVISIONS		
MARK	DATE	DESCRIPTION

CITY OF RIVERSIDE, CALIFORNIA
DEPARTMENT OF PUBLIC WORKS

Marlborough Avenue
at
A.T. & S.F. R.R.
and S.P. R.R.

DESIGNED BY	SUBMITTED BY	APPROVED BY	PROJ. NO.
DRAWN BY H. Ball	PARK DEPT. / TRAFFIC DIV.	DIRECTOR OF PUBLIC WORKS	R-644
CHECKED BY	RECOMMENDED BY ASSISTANT CITY ENGINEER	DATE	SHEET 2 OF 2

PROFILE
SURVEYED
PLOTTED
GRADES CHECKED
B.M.'s NOTED
STRUCTURE NOTATIONS CHKD.
NOTE BOOK NO.
BY
DATE

PLAN
SURVEYED
PLOTTED
ALIGNMENT CHECKED
RT. OF WAY CHECKED
NOTE BOOK NO.
BY
DATE

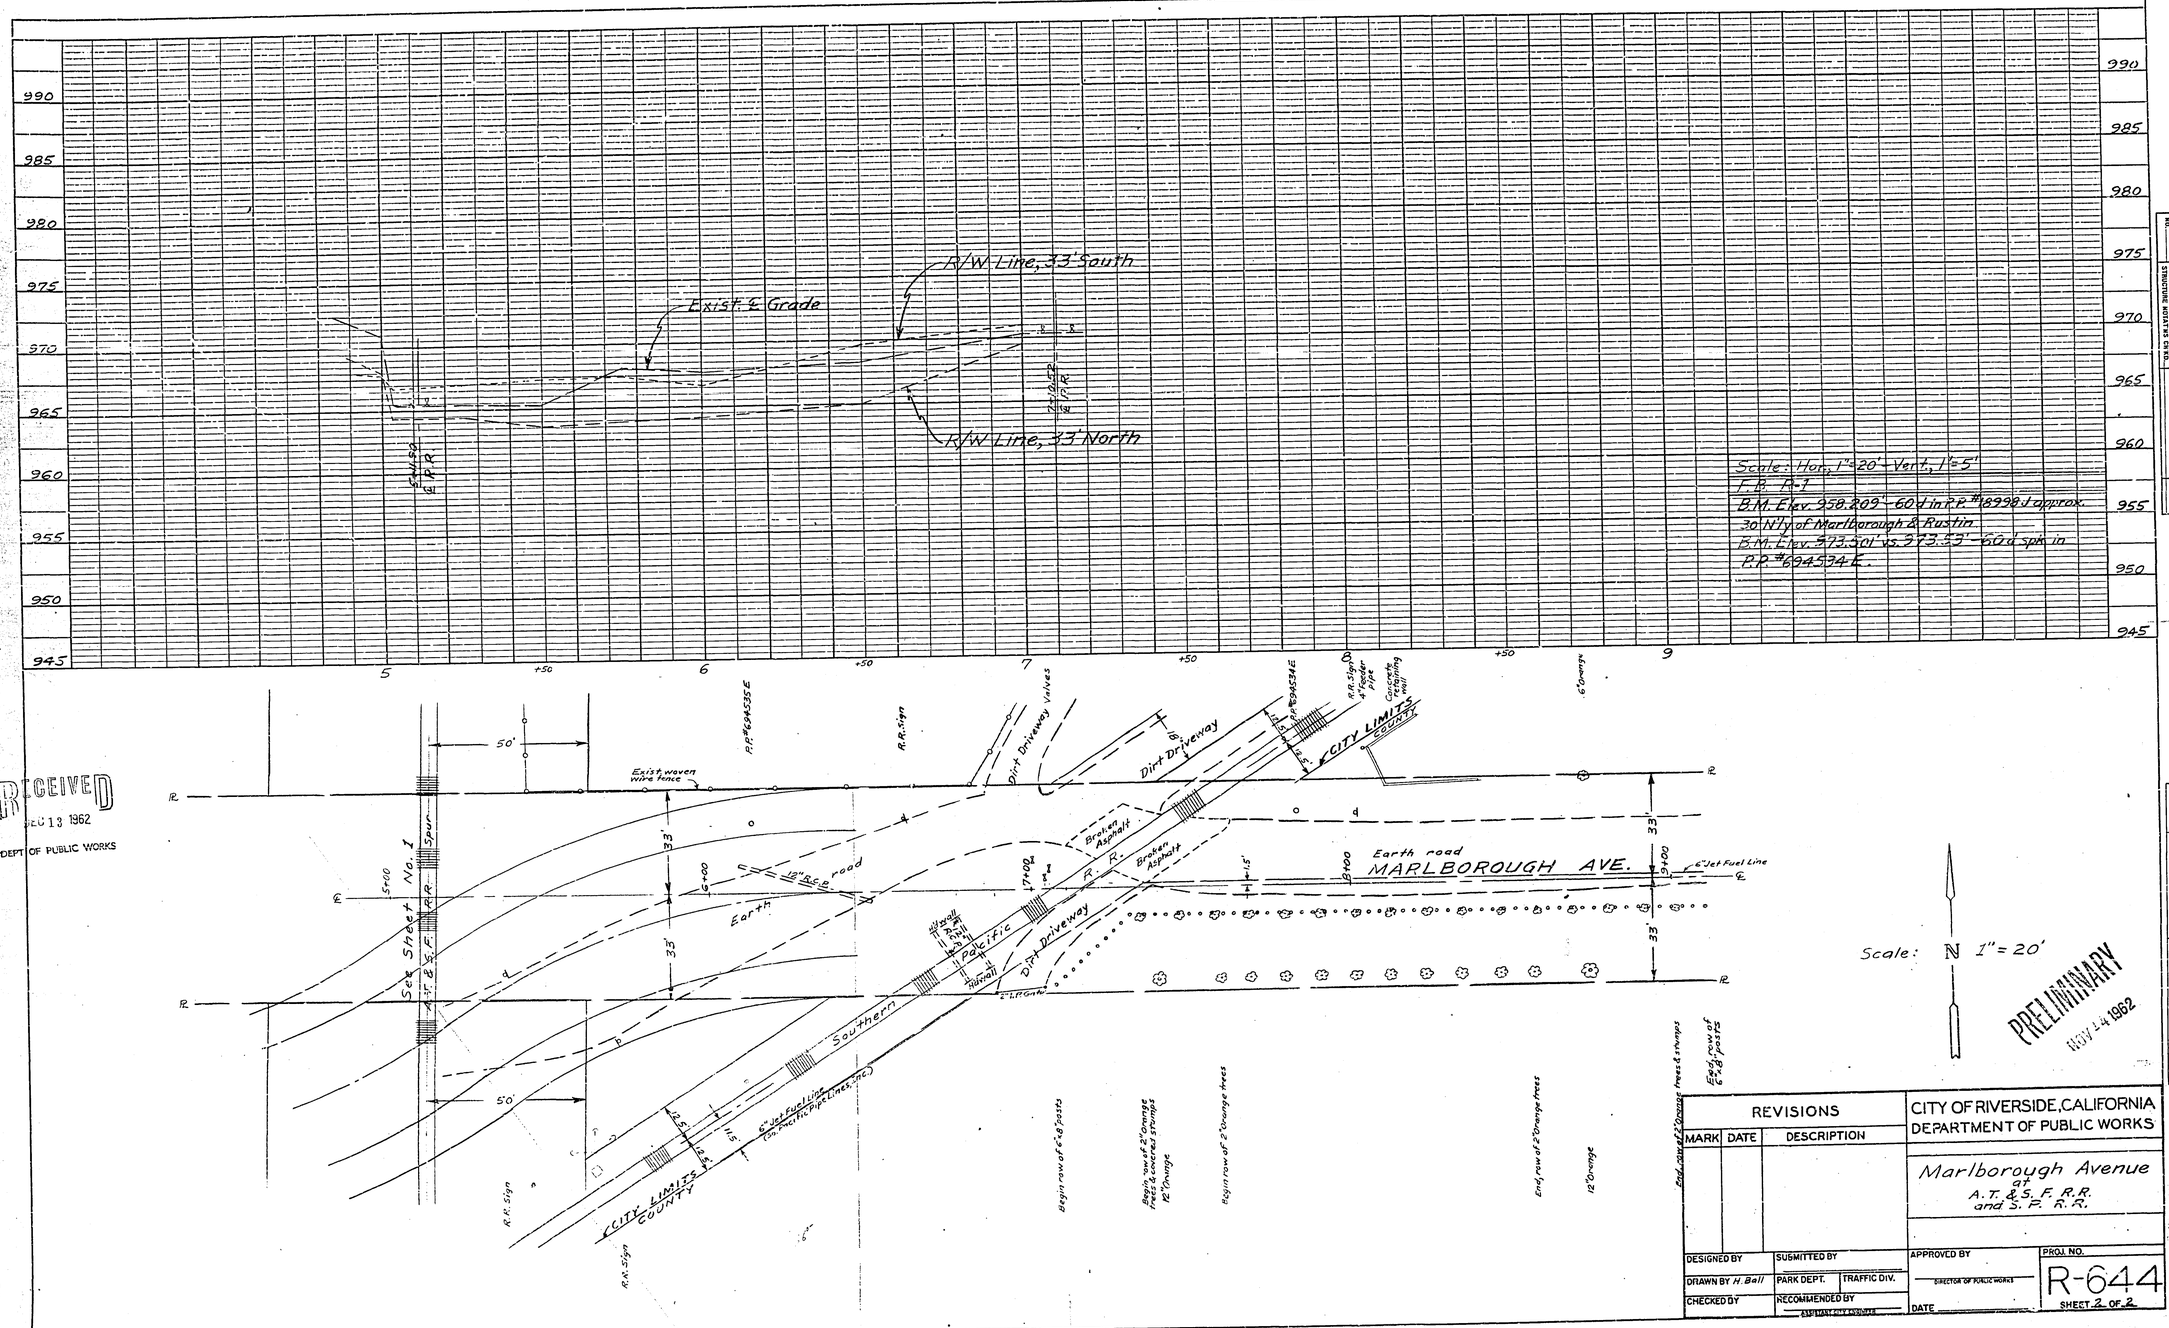

PRELIMINARY
NOV 14 1962

RECEIVED
DEC 13 1962
DEPT OF PUBLIC WORKS

PROFILE		
NOTE BOOK NO.	SURVEYED	BY
	PLOTTED	
	GRADES CHECKED	
	R.M.'S NOTED	
	STRUCTURE NOTATIONS CHKD.	DATE

PLAN		
NOTE BOOK NO.	SURVEYED	BY
	PLOTTED	
	ALIGNMENT CHECKED	
	RT. OF WAY CHECKED	DATE

REVISIONS		
MARK	DATE	DESCRIPTION

CITY OF RIVERSIDE, CALIFORNIA
DEPARTMENT OF PUBLIC WORKS

Marlborough Avenue at A.T. & S.F. R.R. and S.P. R.R.

DESIGNED BY	SUBMITTED BY	APPROVED BY	PROJ. NO.
DRAWN BY H. Ball	PARK DEPT. / TRAFFIC DIV.	DIRECTOR OF PUBLIC WORKS	R-644
CHECKED BY	RECOMMENDED BY ASSISTANT CITY ENGINEER	DATE	SHEET 2 OF 2