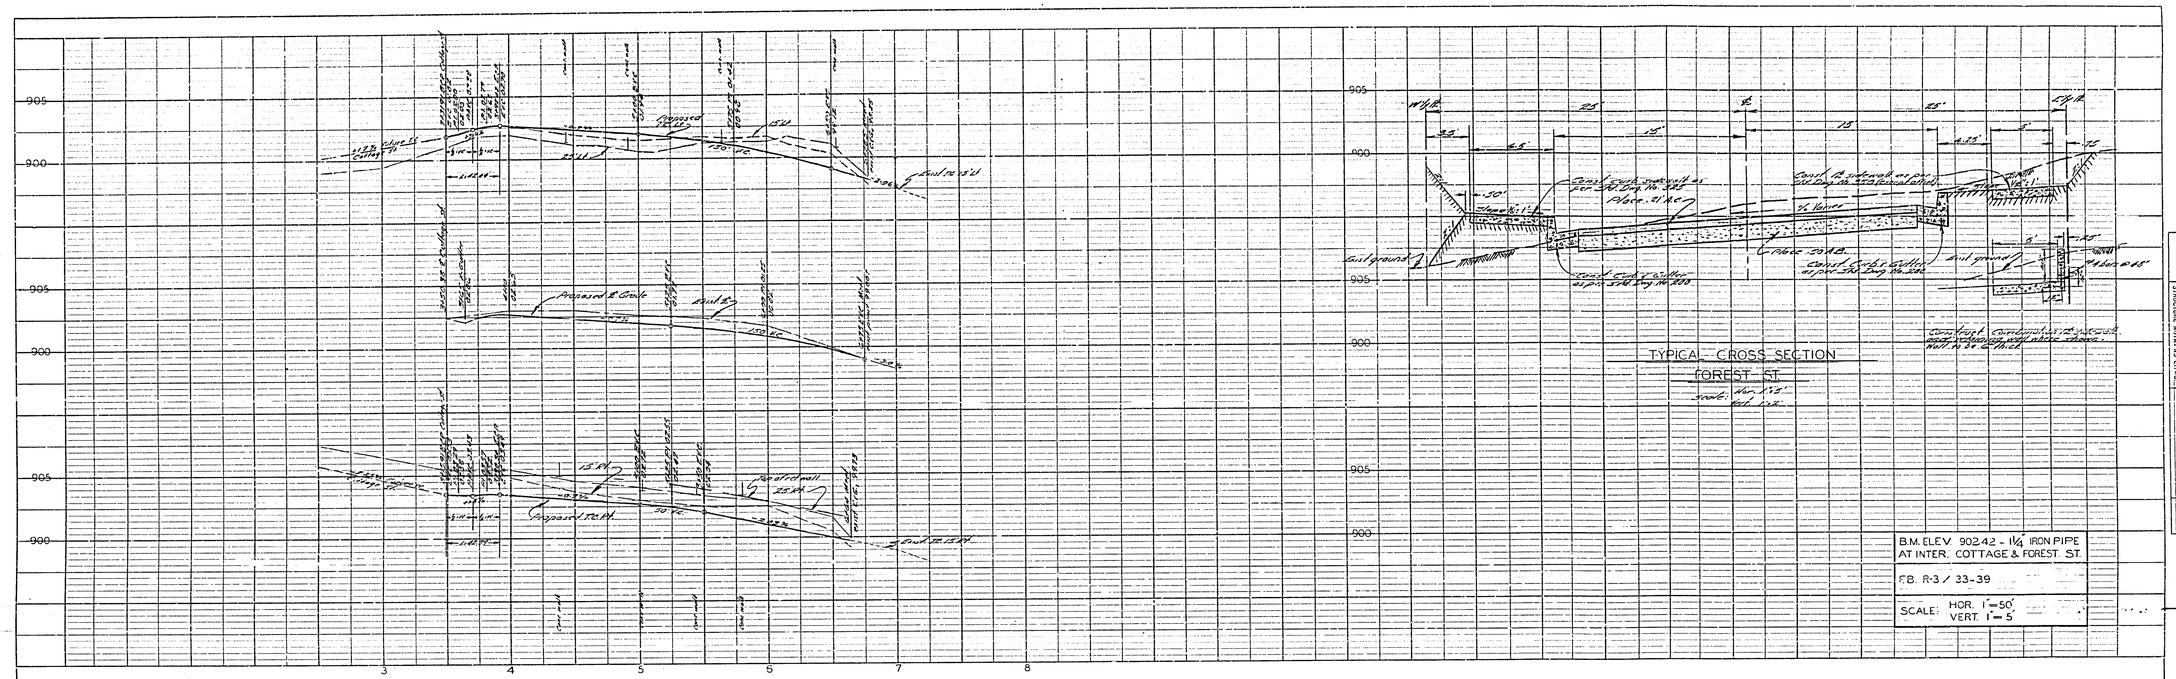

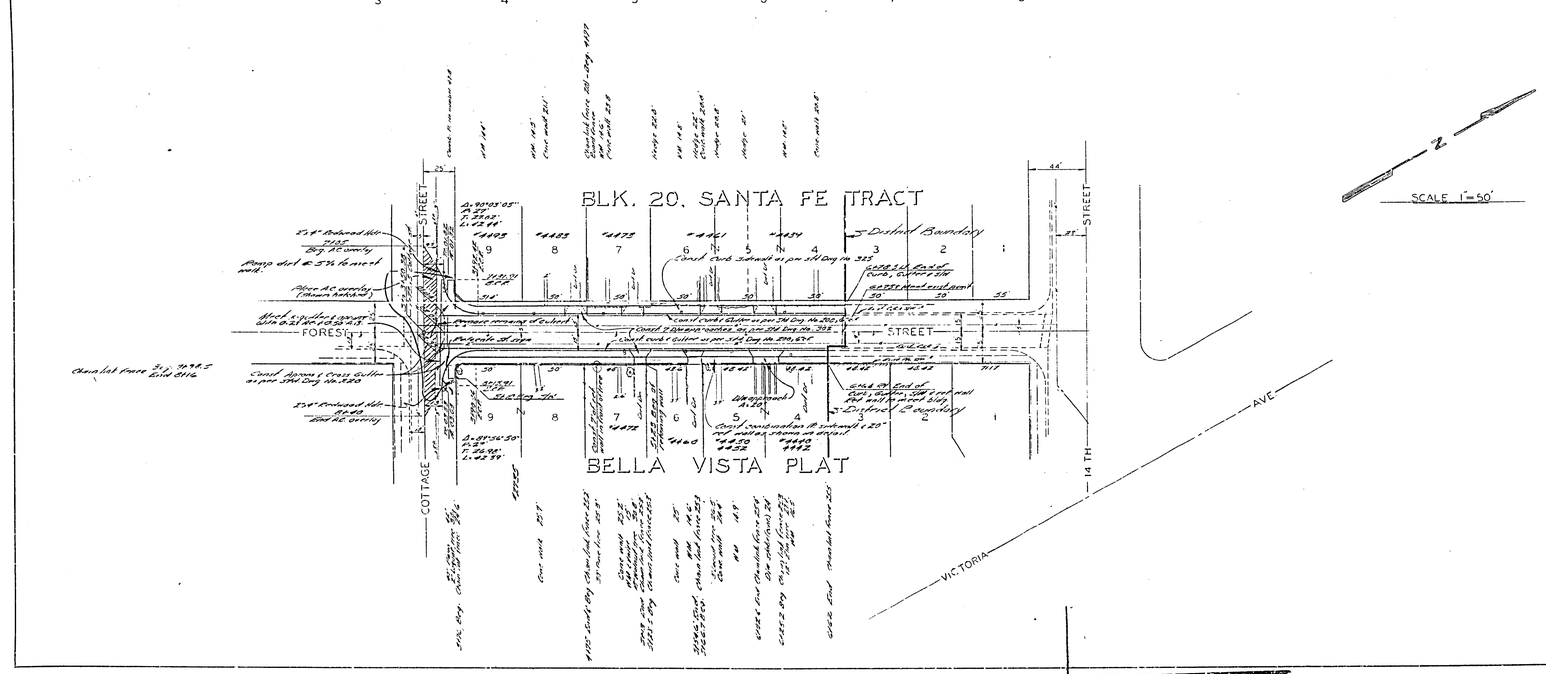

Estimated Quantities

Pg Seal Coat	16,222 SY
2½" Rolled Asphalt	70 TON
Conc. Curb, Gutter & Apron	57 LIN FT
Total Excavation	872 CY
Aggregate Base material	155 CY
Asphalt concrete	136 TON
Curb & Gutter	725 LIN FT
Sidewalk	2,940 SQ FT
Driveway approach	821 SQ FT
Conc. block retaining wall	169 SF

Notes.

1. Driveway approaches to be sized and located to meet exist. drainage, except the minimum 4" clearance is ok.
2. Prune real & palms under required.
3. Remove shrubs, hedges, fences, etc as necessary for sloping adjacent to sidewalk.
4. Driveway approaches in Kilmer shall be 1" below FG in back of approach.

REVISIONS			CITY OF RIVERSIDE, CALIFORNIA DEPARTMENT OF PUBLIC WORKS
MARK	DATE	DESCRIPTION	
	10-9-63 APPROVED	Eliminate trees, fences & logs removed by others. Director of Public Works 10/9/63	FOREST STREET IMPROVEMENT DISTRICT
DESIGNED BY	SUBMITTED BY		APPROVED BY: Director of Public Works
DRAWN BY	PARK DEPT / TRAFFIC DIV.		PROJ. NO. 6038
CHECKED BY	RECOMMENDED BY: Approval Recommended		DATE 3-19-63
			R-645
			SHEET 1 OF 1

PROFILE — SURVEYED: PLOTTED: PROFILE CHECKED: BLK'S NOTED: STRUCTURE NOTATIONS CH'KD: NOTE BOOK NO. ____ | BY | DATE

PLAN — SURVEYED: PLOTTED: PLAN CHECKED: RT. OF WAY CHECKED: NOTE BOOK NO. ____ | BY | DATE

PLATE I—PLAN PROFILE & P. & STANDARD
THE PRIDEMORE PRT CO., Chicago