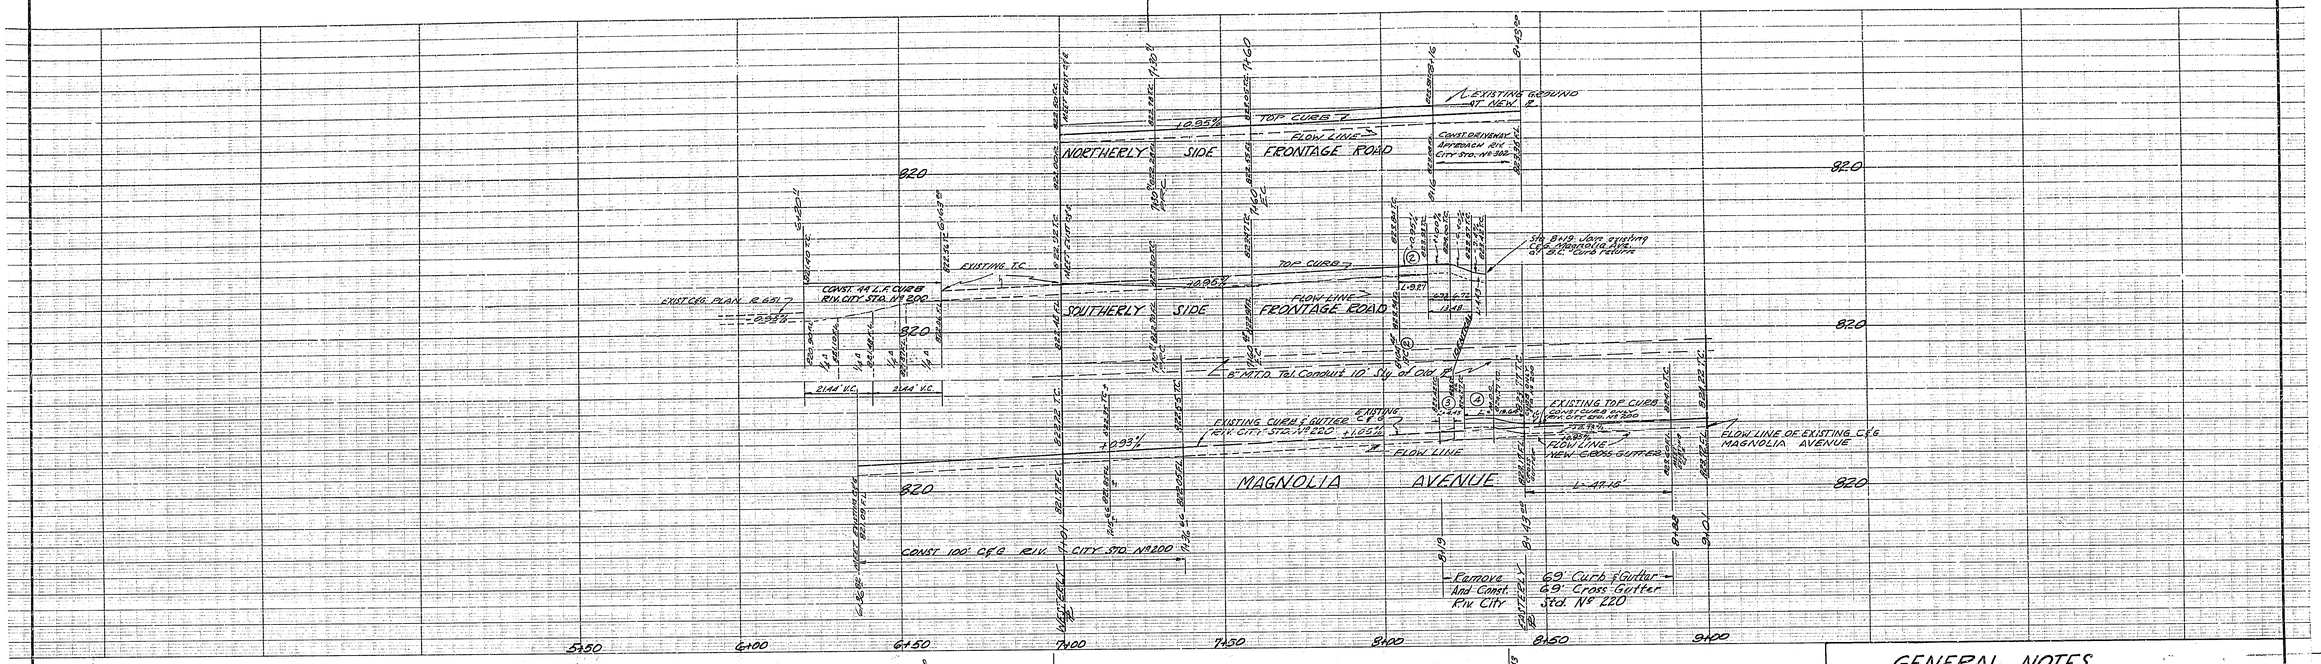

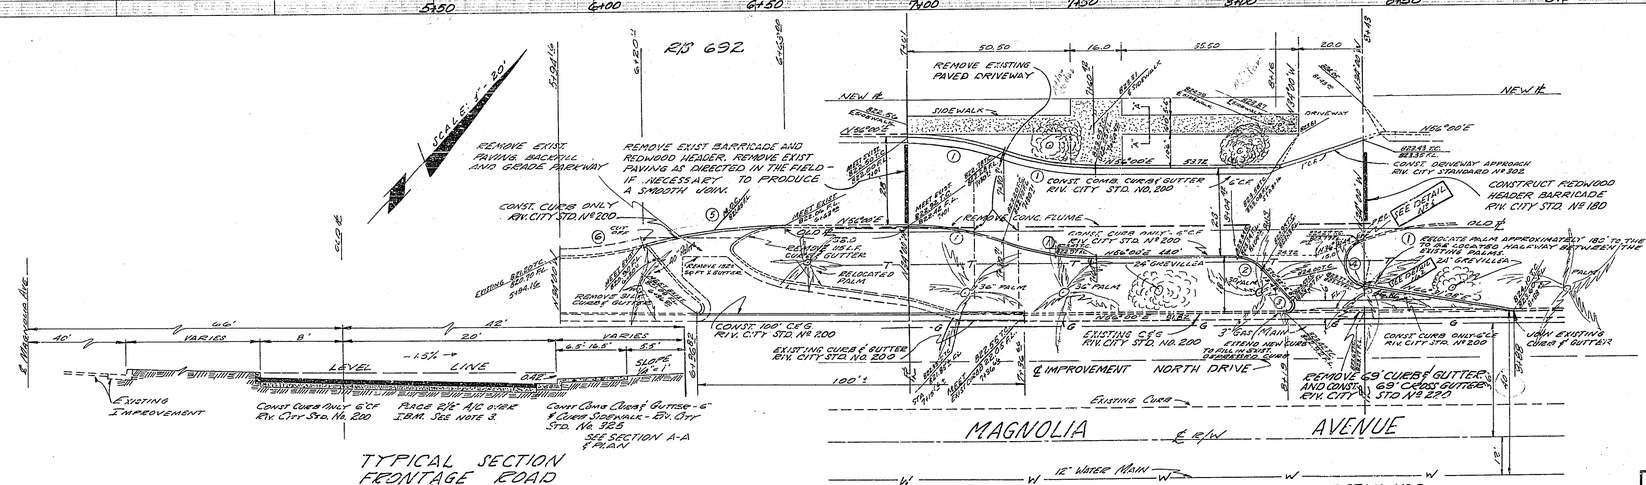

TYPICAL SECTION FRONTAGE ROAD

NOT TO SCALE

CURB DATA

	R	A	T	L
1	87.43	19°28'16"	15.00	29.71
2	10.00	53°01'48"	5.00	9.27
3	2.00	126°52'12"	4.00	4.43
4	7.00	160°00'36"	28.00	19.64
5	165.27	15°02'20"	21.82	43.36
6	100.00	15°02'20"	13.20	26.25

GENERAL NOTES

1. ALL CONSTRUCTION SHALL BE IN ACCORDANCE WITH STANDARDS AND SPECIFICATIONS No 461 OF THE CITY OF RIVERSIDE DEPT OF PUBLIC WORKS.
2. IT SHALL BE THE RESPONSIBILITY OF THE CONTRACTOR TO CLEAR THE RIGHT OF WAY IN ACCORDANCE WITH THE "PROVISIONS OF LAW AS IT APPLIES TO SUCH UTILITY" INCLUDING RELOCATION OF UTILITIES AND APPURTENANCES, AND AT NO EXTRA COST TO THE CITY OF RIVERSIDE.
3. THE CITY OF RIVERSIDE WILL TAKE A SOIL TEST TO DETERMINE THE IMPORTED BASE MATERIAL THICKNESS AFTER THE STREETS HAVE BEEN ROUGH GRADED. PRIME COAT AND PAINT BINDER WILL BE REQUIRED.
4. TELEPHONE - CABLE CALL 684-0071 24 HOURS PRIOR TO EXCAVATION.
5. BENCH MARK T.B.M. "B", R.R. SPIKE IN POWER POLE Nº 8343-J 6.6' S.L.K. FROM S.W. CORNER OF PROPERTY ELEV 821.74'

REVISIONS			CITY OF RIVERSIDE, CALIFORNIA DEPARTMENT OF PUBLIC WORKS
MARK	DATE	DESCRIPTION	FRANK B. HAMERS, LLAG, R.C.E. Nº 8630
			STREET PLAN & PROFILE NORTH SIDE MAGNOLIA AVE. AND FRONTAGE ROAD BETWEEN MADISON AVE AND WESTWOOD DRIVE
			R-44-623
			HORIZ. SCALE: 1" = 20' VERT. SCALE: 1" = 4'
DESIGNED BY F.B.H.	SUBMITTED BY	APPROVED BY DIRECTOR OF PUBLIC WORKS	PROJ. NO. R-651-A
DRAWN BY G.K.	PARK DEP'T	TRAFFIC DIV.	
CHECKED BY	RECOMMENDED BY CITY ENGINEER	DATE 5-14-64	SHEET 1 OF 1