PLATE I—PLAN PROFILE & CROSS SECTIONS
THE PREMIERE FOUNDRY, CHICAGO

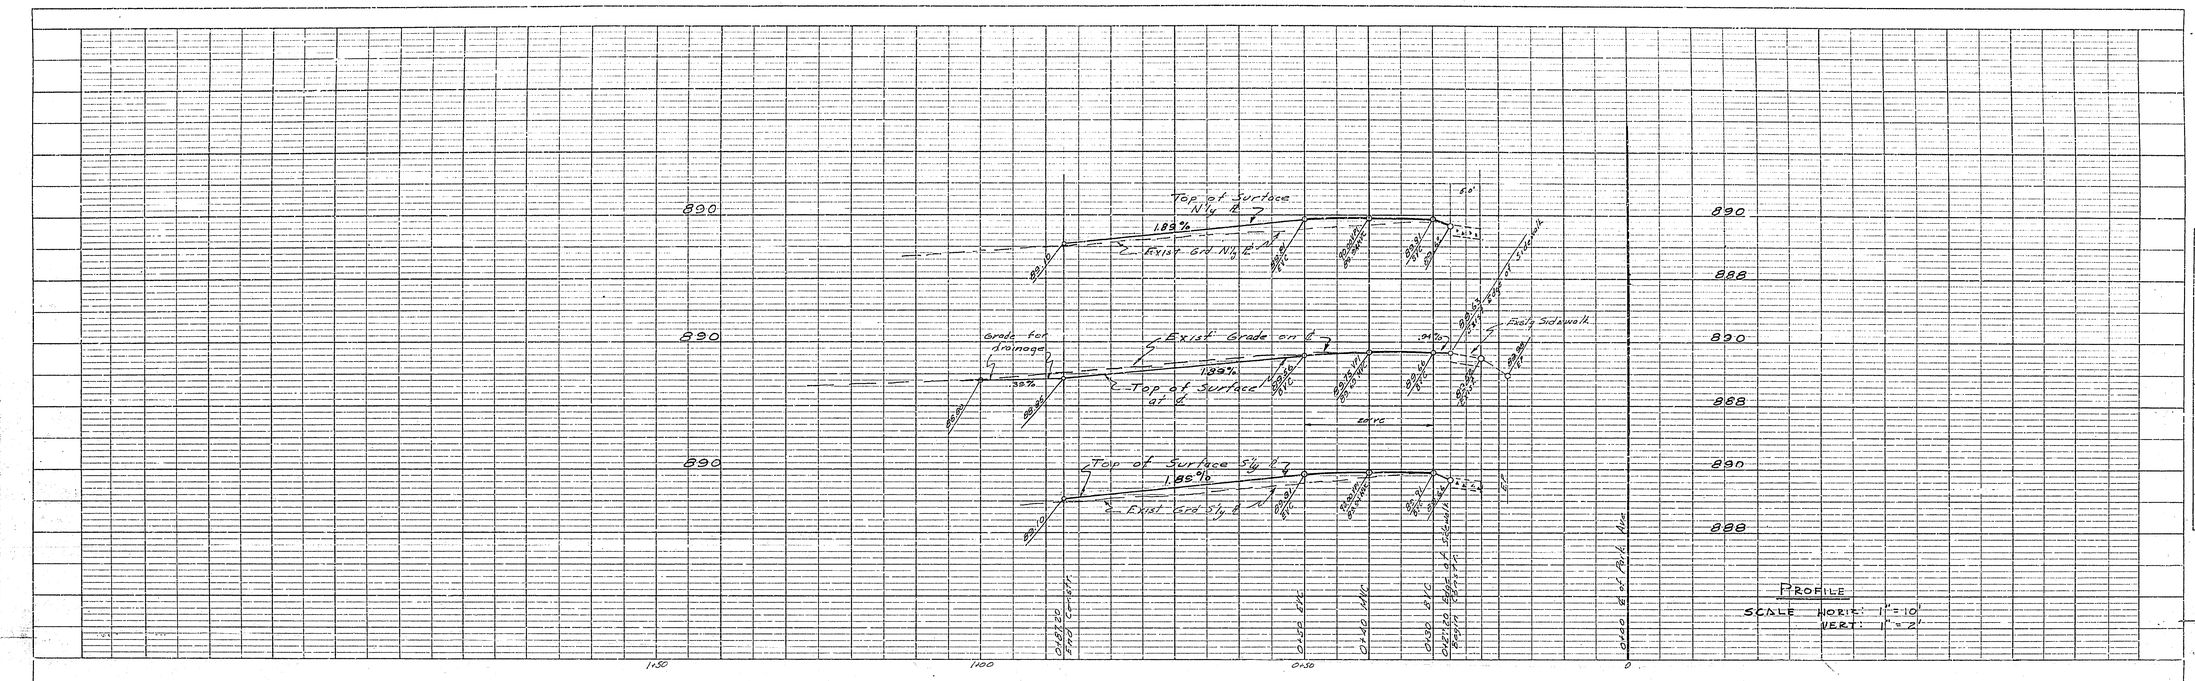

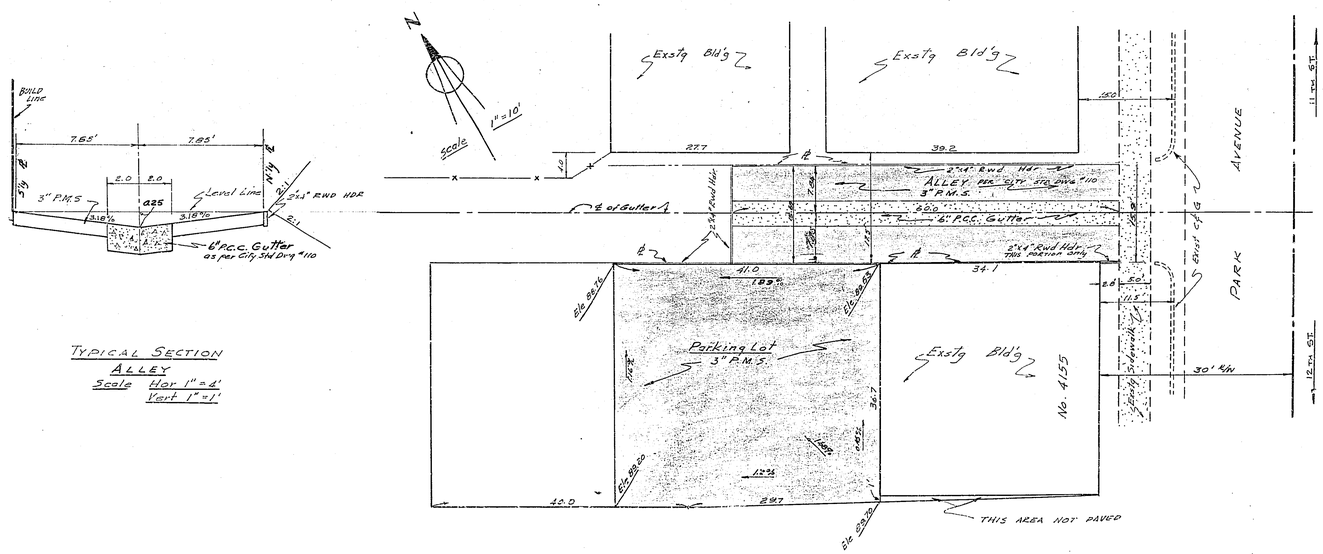

TYPICAL SECTION
ALLEY
Scale Hor 1" = 4'
Vert 1" = 1'

General Notes

ALL WORK SHALL CONFORM TO SPECIFICATIONS Ho461 AND APPLICABLE STANDARD DRAWINGS OF THE CITY OF RIVERSIDE

IT SHALL BE THE RESPONSIBILITY OF THE CONTRACTOR TO CLEAR THE RIGHT OF WAY IN ACCORDANCE WITH THE PROVISIONS OF LAW AS IT AFFECTS EACH UTILITY AND APPURTENANCE AT NO COST TO THE CITY.

BENCH MARK: S&L in ret wall
SE COR 12th & Park El. 890.53

HUGH M. GALLAHER
CIVIL ENGINEER
RIVERSIDE, CALIFORNIA
APPROVED BY Hugh M. Gallaher DATE 12/3/62
RCE 7804

REVISIONS		
MARK	DATE	DESCRIPTION

CITY OF RIVERSIDE, CALIFORNIA
DEPARTMENT OF PUBLIC WORKS

Parking Lot & Alley
for
No 4155 Park Avenue
Between 11th & 12th

DESIGNED BY S.P.	SUBMITTED BY William D. Gardner	APPROVED BY	PROJ. NO.
DRAWN BY S.P.	PARK DEPT. / TRAFFIC DIV. A.D.O.	DIRECTOR OF PUBLIC WORKS APPROVAL FOR ALLEY ONLY	R-652
CHECKED BY Kon J.M.C.	RECOMMENDED BY ASSISTANT CITY ENGINEER	DATE 12/4/62	SHEET 1 OF 1

PROFILE
NOTE BOOK NO.
SURVEYED
PLOTTED
GRADES CHECKED
STRUCTURE NOTATIONS CHKD.
BY
DATE

PLAN
NOTE BOOK NO.
SURVEYED
PLOTTED
ALIGNMENT CHECKED
RT. OF WAY CHECKED
BY
DATE