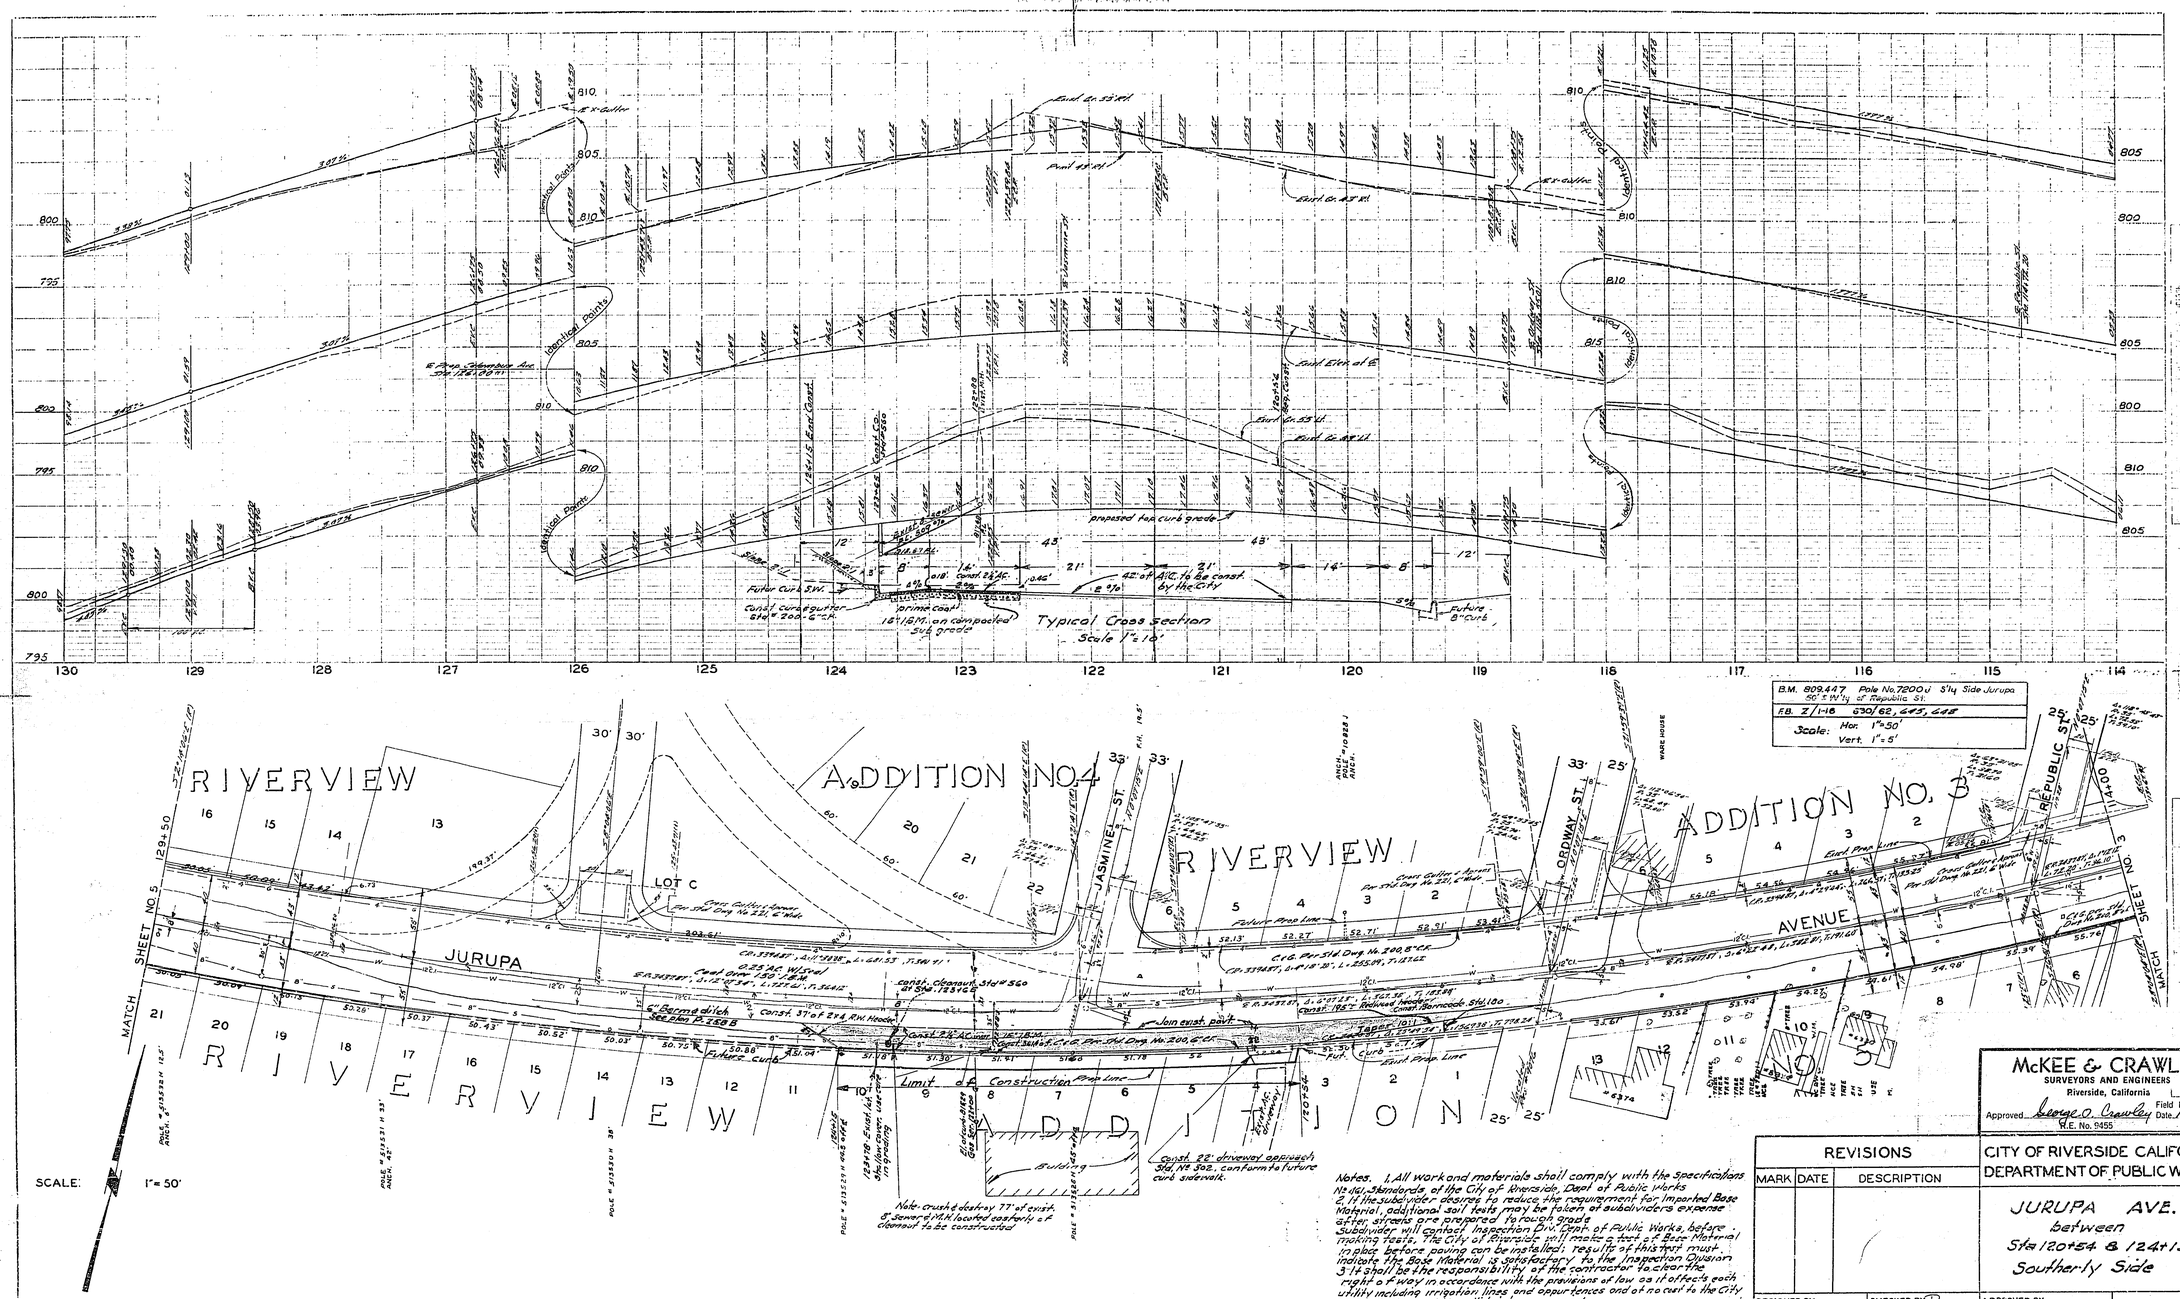

Notes. 1. All work and materials shall comply with the Specifications No. 161, Standards of the City of Riverside, Dept. of Public Works
2. If the subdivider desires to reduce the requirement for Imported Base Material, additional soil tests may be taken at subdividers expense after streets are prepared to rough grade
Subdivider will contact Inspection Div. Dept. of Public Works, before making tests. The City of Riverside will make a test of Base Material in place before Paving can be installed. Results of this test must indicate the Base Material is satisfactory to the Inspection Division
3. It shall be the responsibility of the contractor to clear the right of way in accordance with the provisions of law as it affects each utility including irrigation lines and appurtenances and at no cost to the City
4. Prime Coat and paint binder required

McKEE & CRAWLEY
SURVEYORS AND ENGINEERS
Riverside, California
Approved George O. Crawley R.E. No. 9455
Field Bk. ____ Date 12-8-62

REVISIONS		
MARK	DATE	DESCRIPTION

CITY OF RIVERSIDE CALIFORNIA
DEPARTMENT OF PUBLIC WORKS

JURUPA AVE.
between
Sta 120+54 & 124+15
Southerly Side

DESIGNED BY
DRAWN BY
CHECKED BY Ron add
RECOMMENDED BY
ASSISTANT CITY ENGINEER
APPROVED BY
DIRECTOR OF PUBLIC WORKS
DATE Dec 28, 1962
R-656
SHEET 1 OF 1