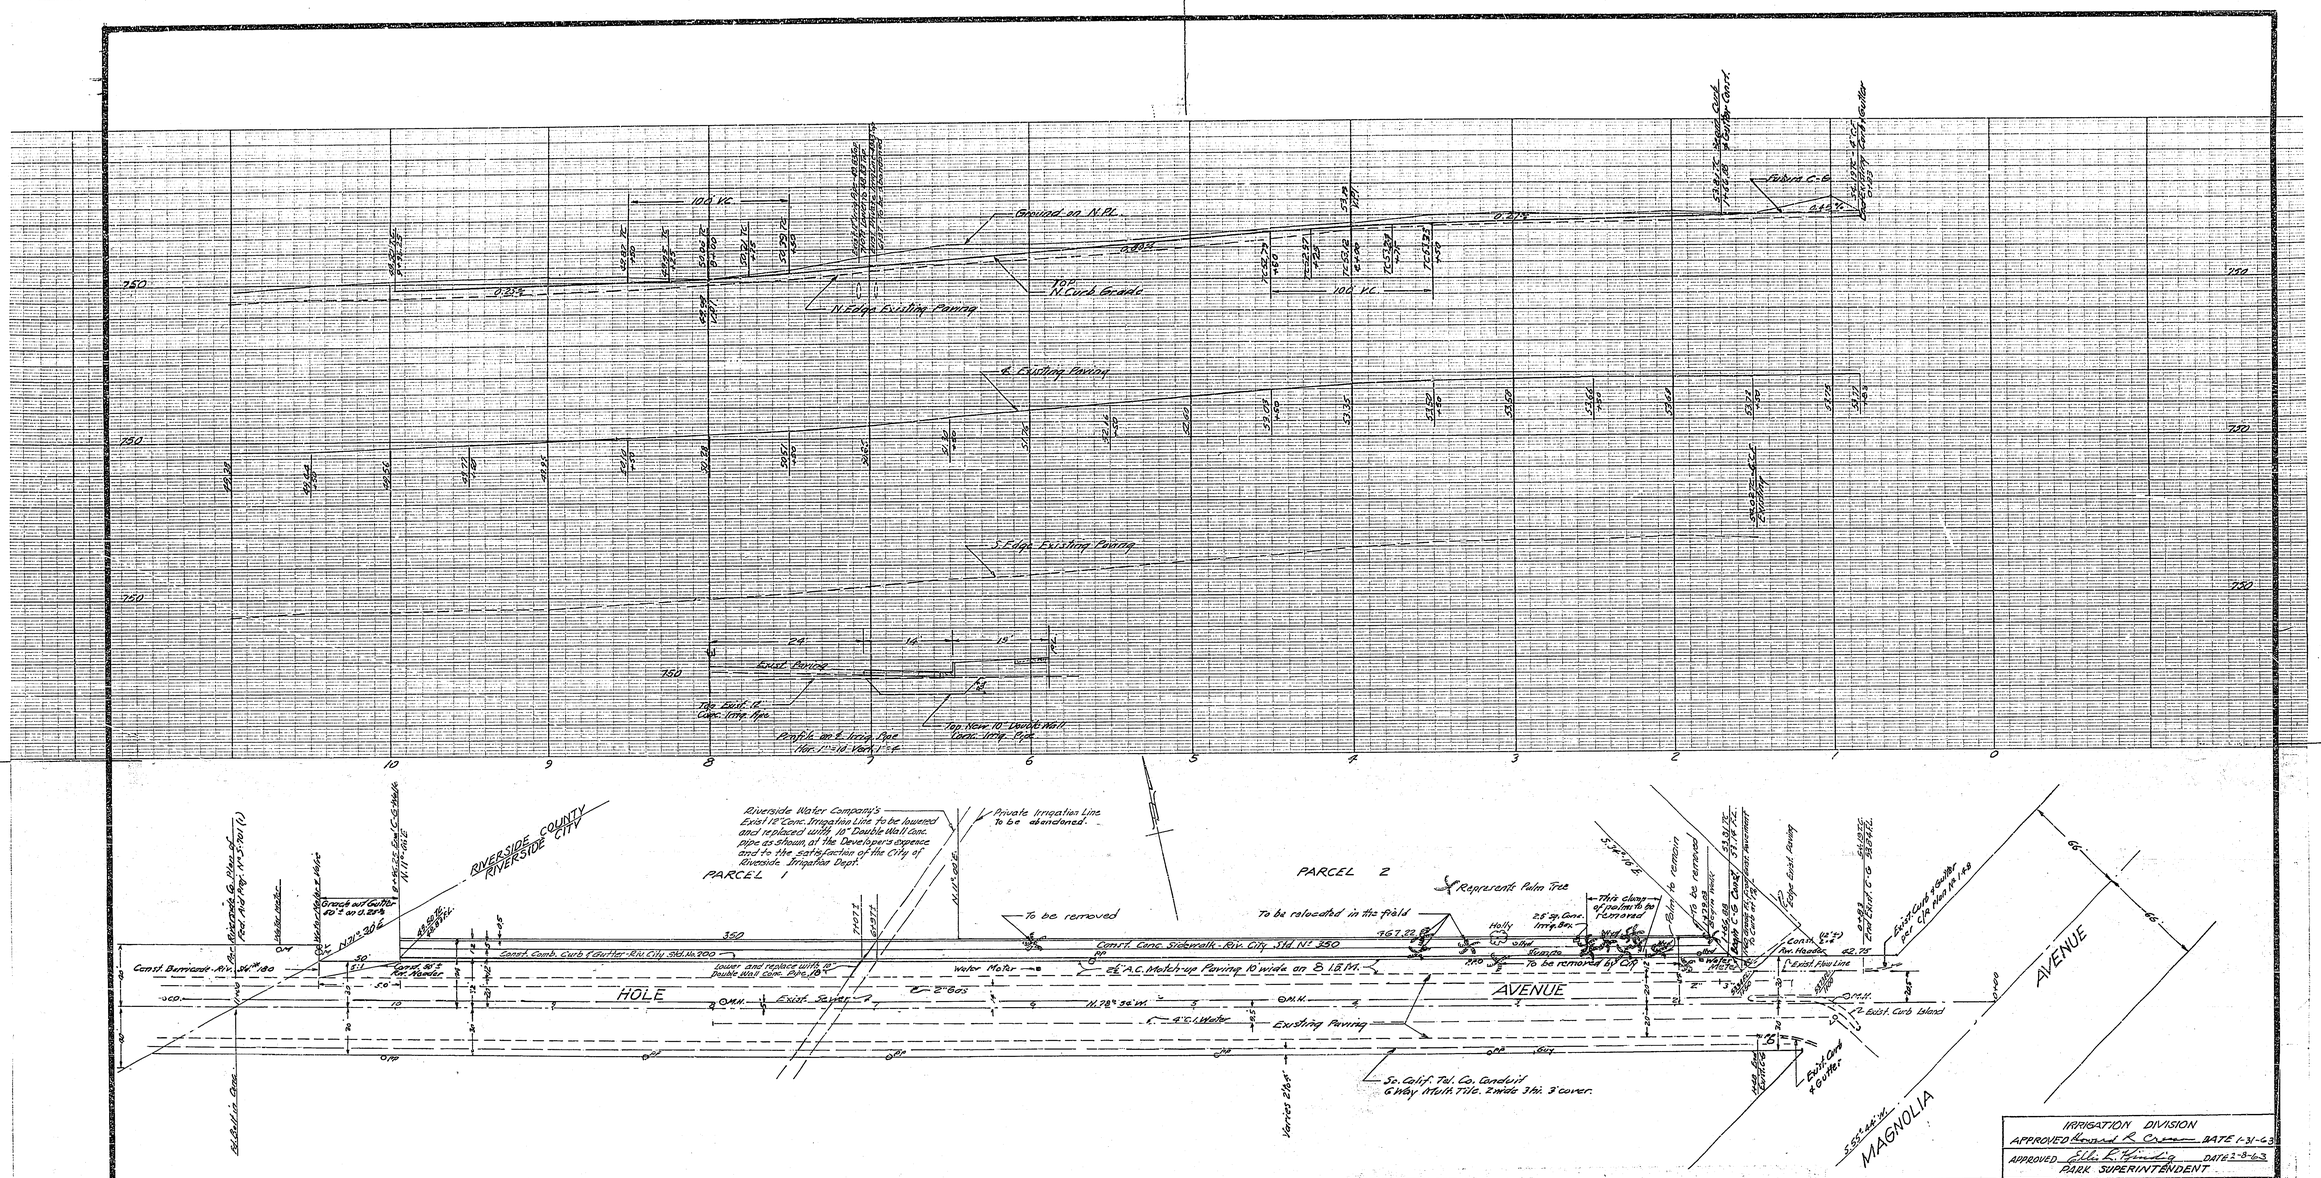

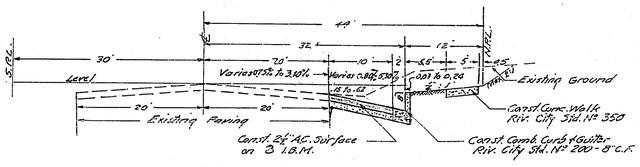

TYPICAL SECTION
Hor. 1"=10' Vert. 1"=2'

GENERAL NOTES

1. All Construction shall be in accordance with Standards and Specifications No. 461 of the City of Riverside Department of Public Works.
2. It shall be the responsibility of the Contractor to clear the Right of Way in accordance with the provisions of law as it affects each utility including irrigation lines and appurtenances, and at no extra cost to the City of Riverside.
3. The City of Riverside will take a soil test to determine the Imported Base Material thickness after the streets have been rough graded. Prime coat and paint binder will be required.
4. Trim edge of existing paving to a clean straight line. Construct match-up paving and overlap on existing paving as directed in the field, to produce a smooth crown surface.
5. All trees, hydrants, water meters, power poles, and irrigation stands and, or boxes, in the line of this construction, to be removed or relocated by the subdivider or the utility concerned, including the City.

City B.M. - R.R. Spike in pepper tree ℄ Magnolia Ave. 35' ± E. of ℄ of Meggison Lane. Elev. = 757.175

REVISIONS

MARK	DATE	DESCRIPTION

DESIGNED BY
DRAWN BY
CHECKED BY ADD
RECOMMENDED BY
ASSISTANT CITY ENGINEER

IRRIGATION DIVISION
APPROVED Howard R. Crown DATE 1-31-63
APPROVED Ellis R. Kindig DATE 2-8-63
PARK SUPERINTENDENT

J. F. DAVIDSON-CIVIL ENGINEER
R.E. NO. 862
RIVERSIDE, CALIFORNIA
APPROVED BY J. F. Davidson DATE 1-2-63

CITY OF RIVERSIDE, CALIFORNIA
DEPARTMENT OF PUBLIC WORKS

STREET PLAN & PROFILE
HOLE AVENUE
MAGNOLIA AVENUE TO CITY LIMITS
RECORD OF SURVEY Nº 823
HORIZ. SCALE 1"=40' VERT. SCALE 1"=4'

APPROVED BY
Director of Public Works
DATE 2-18-63
NO. R-663
SHEET 1 OF 1

2702

Indexed only