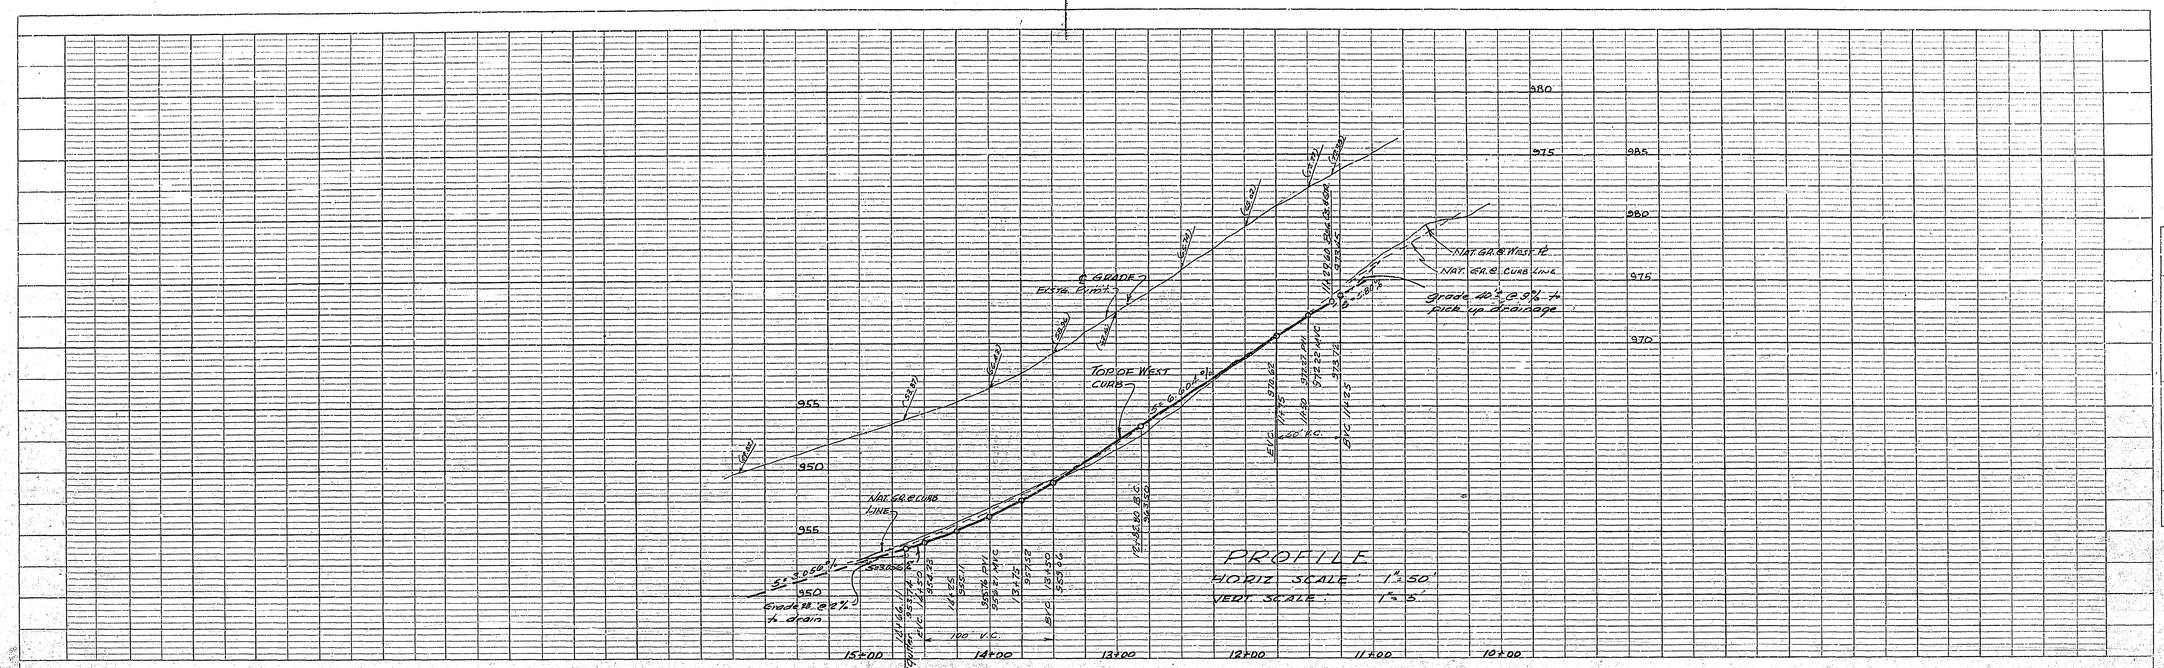

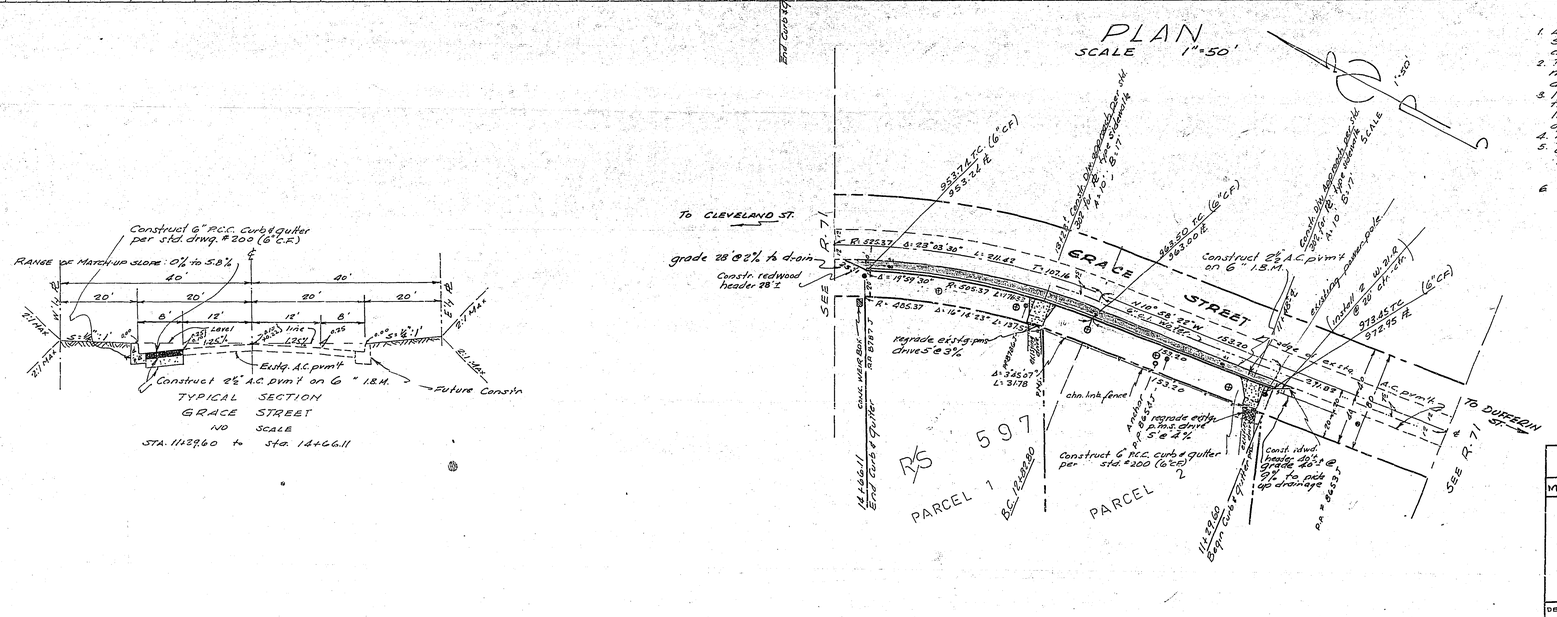

TYPICAL SECTION
GRACE STREET
NO SCALE
STA. 11+29.60 to Sta. 14+66.11

GENERAL NOTES:

1. All construction shall be in accordance with Standards and Specifications No. 461 of the City of Riverside, Department of Public Works.
2. Trim edge of existing paving to clean straight line. Construct match up paving and overlay existing pavement as directed in field to produce smooth crown section.
3. It shall be the responsibility of the contractor to clear the right-of-way in accordance with the provisions of law as it affects each utility including irrigation lines and appurtenances and at no cost to the City.
4. Prime Coat, Seal Coat, and paint binder are required.
5. Grading will require a permit under Ordinance 3093 for a cut or fill exceeding 100 cubic yds., or a fill over one foot in depth.
6. B.M. - R.R. SPK at south westerly corner of GRACE STREET & CLEVELAND in power pole #15318-J El. 936.88 per F.B. 695-38

LEGEND.

⊕ Construct Palm Trees. (5 Required) place trees 7' BACK of CURB @ 50-60' intervals

ROBERT L. TAYLOR
CIVIL ENGR. RE#10470
RIVERSIDE CALIFORNIA
Approved: Robert L. Taylor
Date: 3-10-63

REVISIONS		
MARK	DATE	DESCRIPTION

CITY OF RIVERSIDE CALIFORNIA
DEPARTMENT OF PUBLIC WORKS

GRACE STREET
PLAN & PROFILE
WESTERLY CURB
STA. 11+29.60 TO STA. 14+66.11
R/S 597

DESIGNED BY:
DRAWN BY:
CHECKED BY: Ron
RECOMMENDED BY: A. R. Ekhard
ASSISTANT CITY ENGINEER
APPROVED BY: [signature]
DIRECTOR OF PUBLIC WORKS
DATE: 2/24/64

R-664
SHEET 1 OF 1

PROFILE
SURVEYED
PLOTTED
GRADES CHECKED
B.M.'S NOTED
STRUCTURE NOTATIONS CHKD.
NOTE BOOK
NO.
BY
DATE

PLAN
SURVEYED
PLOTTED
ALIGNMENT CHECKED
RT. OF WAY CHECKED
NOTE BOOK
NO.
BY
DATE