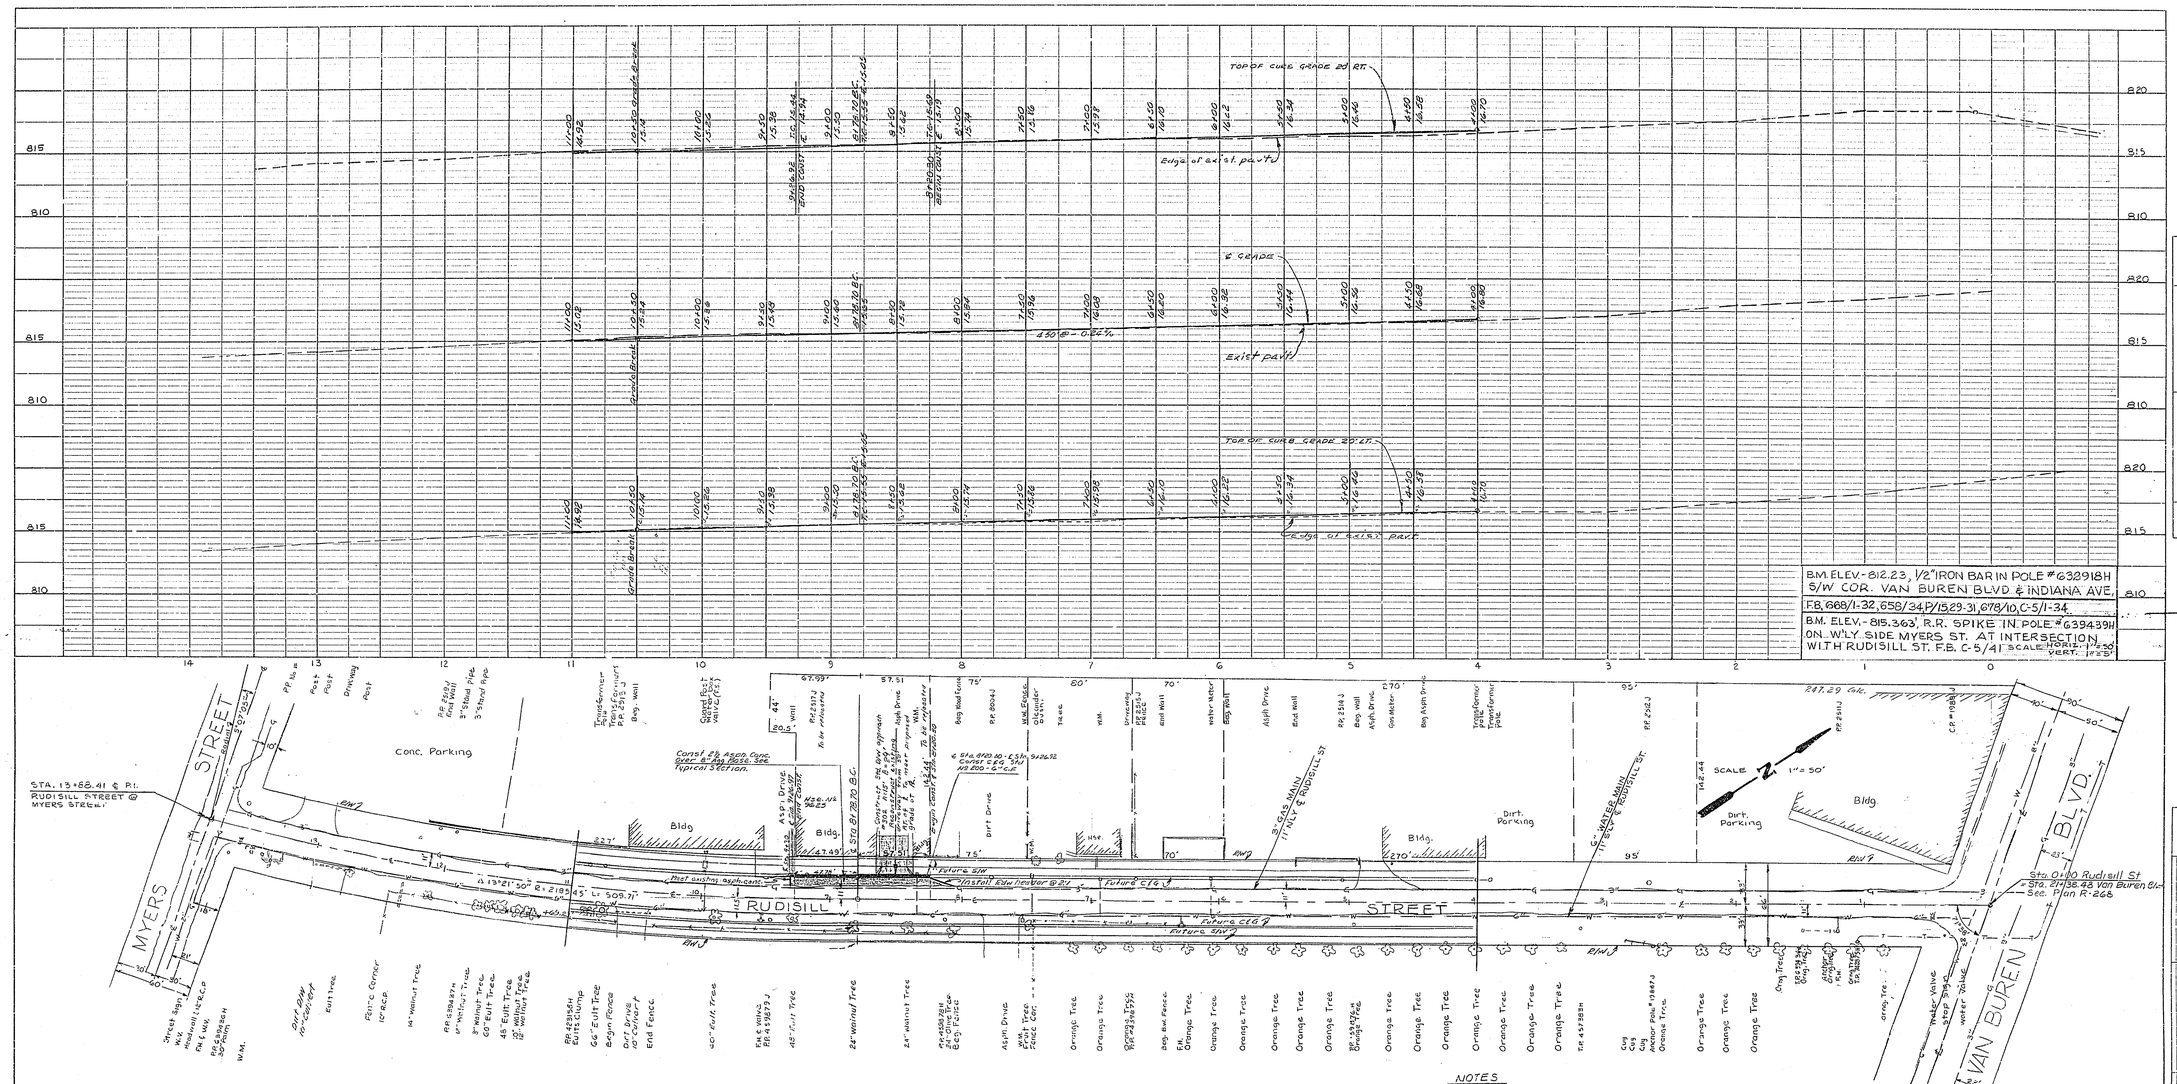

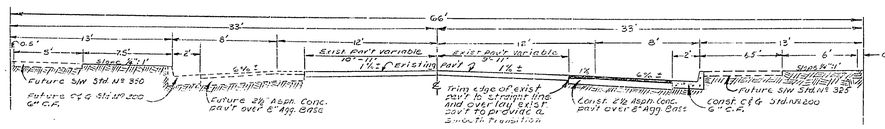

TYPICAL SECTION
SCALE: AS SHOWN

NOTES

1. All construction shall be done in accordance with the applicable provisions of the City of Riverside Standard Specifications No. 461.
2. It shall be the responsibility of the contractor to clear the right of way in accordance with the provisions of the law as it affects each utility, including irrigation lines and appurtenances, and at no cost to the city.
3. Prime coat and seal coat required.

= Proposed construction

REVISIONS		
MARK	DATE	DESCRIPTION

CITY OF RIVERSIDE, CALIFORNIA
DEPARTMENT OF PUBLIC WORKS

RUDISILL STREET
BETWEEN
VAN BUREN BLVD & MYERS ST.

DESIGNED BY	SUBMITTED BY William A. Gardner	APPROVED BY	PROJ. NO. 1012
DRAWN BY	PARK DEPT. / TRAFFIC DIV.	DIRECTOR OF PUBLIC WORKS	R-667
CHECKED BY	RECOMMENDED BY ASSISTANT CITY ENGINEER	DATE 6-12-63	SHEET 1 OF 1

PROFILE
NOTE BOOK NO.
SURVEYED
PLOTTED
GRADES CHECKED
B.M.'S NOTED
STRUCTURE NOTATIONS CHKD.
BY
DATE

PLAN
NOTE BOOK NO.
SURVEYED
PLOTTED
ALIGNMENT CHECKED
RT. OF WAY CHECKED
BY
DATE