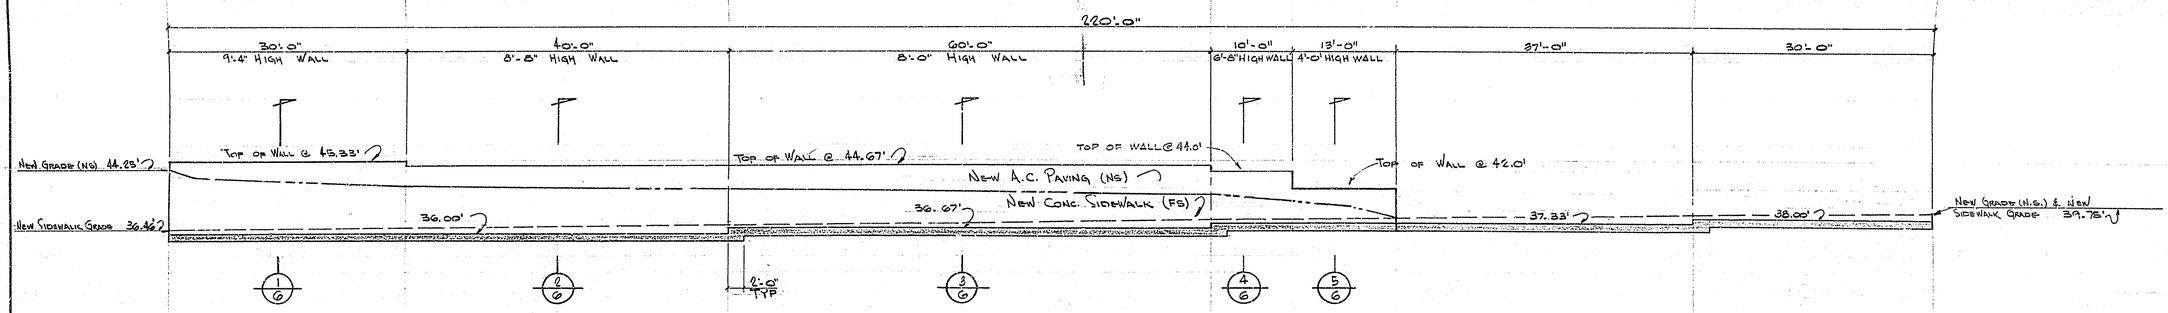

STADIUM AVE. WALL ELEVATION

SCALE: 1/8" = 1'-0"

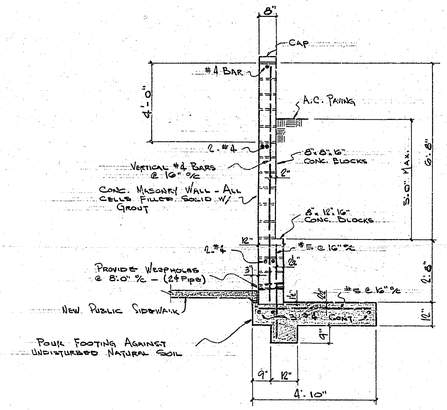

SECT. 1/6

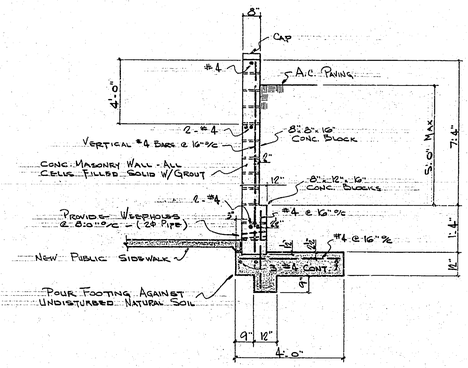

SECT. 2/6

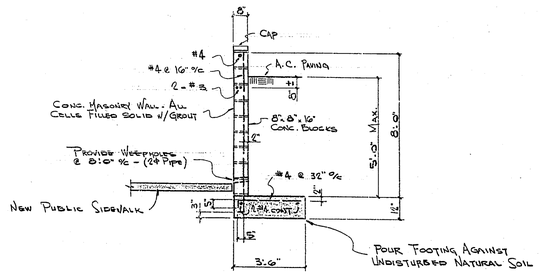

SECT. 3/6

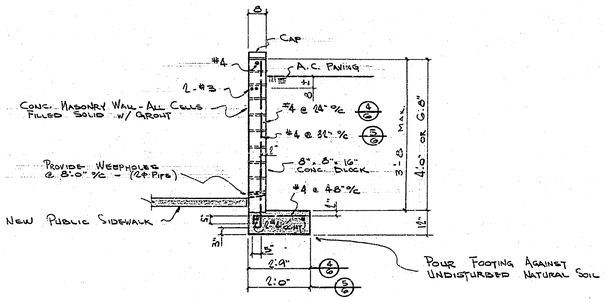

SECT 4/6 & 5/6

CITY OF RIVERSIDE, CALIFORNIA
DEPARTMENT OF PUBLIC WORKS

WALL PLAN & PROFILE
ON STADIUM AVENUE
S/y OF 14TH ST.
R-18-623

SCALE As shown

APPROVED BY
Director of Public Works
DATE 3-27-63

NO. R-670
SHEET 2 OF 2

REVISIONS

MARK	DATE	DESCRIPTION

DESIGNED BY
DRAWN BY
CHECKED BY
RECOMMENDED BY
ASSISTANT CITY ENGINEER

EDWARD A. FESER
CE 12,178

PERLIN - BOGGIO
ENGINEERING CORPORATION
716 EAST FOURTEENTH STREET, LOS ANGELES 21, CALIFORNIA

PROPOSED CAR WASH for
DICK HARRISON

SCALE: NONE
APPROVED BY:
DRAWN BY
DATE:
REVISED:

MAIN & MAGNOLIA
RIVERSIDE CALIFORNIA
RETAINING WALLS
DRAWING NUMBER PD 125 | 6

R-670 SHEET 2 OF 2

PRINTED ON NO. 1000H CLEARPRINT

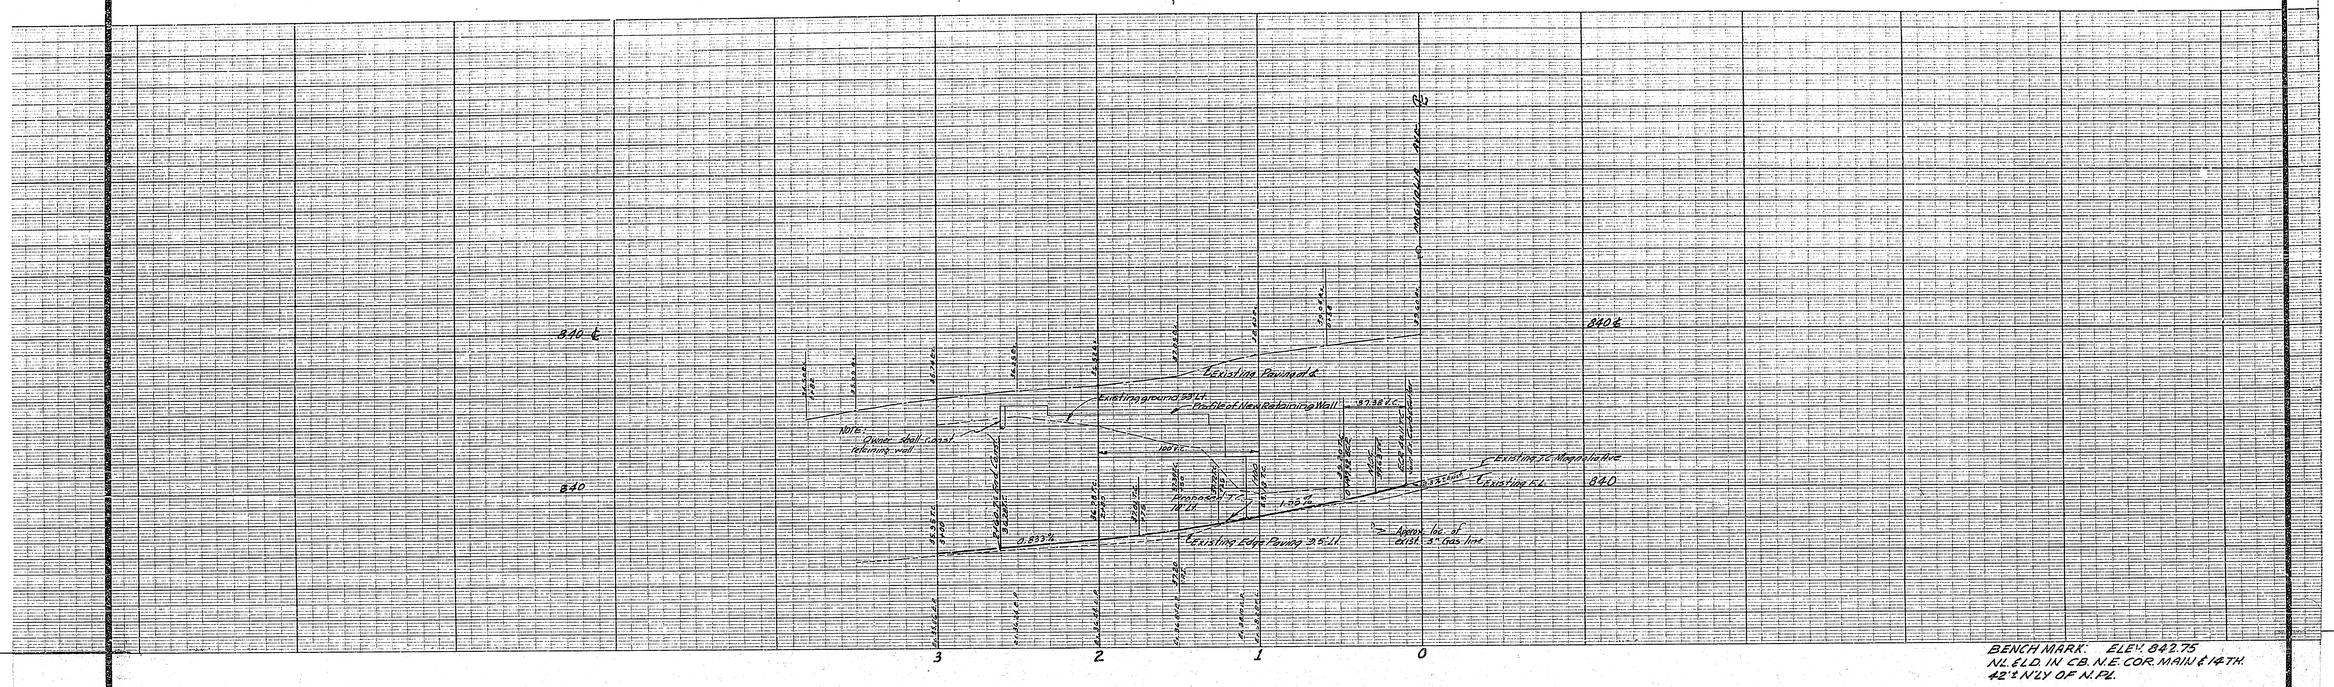

BENCH MARK: ELEV. 842.75
N.L. ELD. IN CB. N.E. COR. MAIN & 14TH.
42'± N'LY OF N.PL.

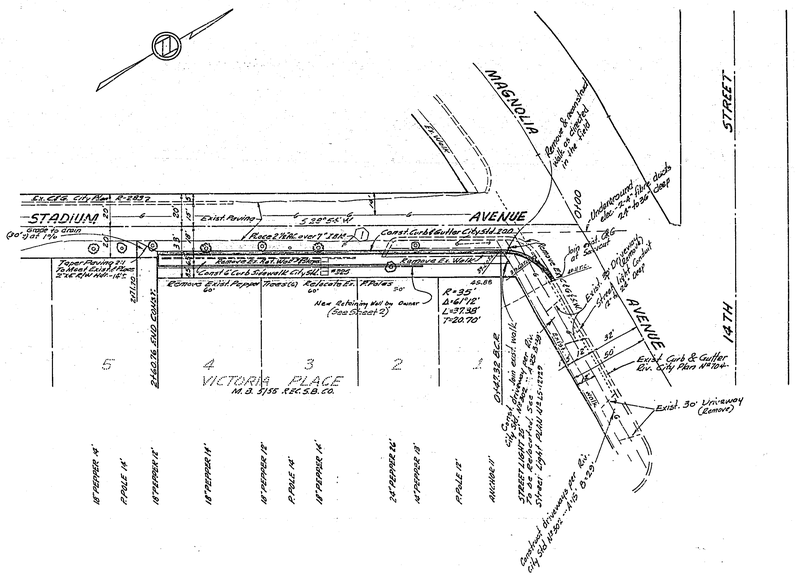

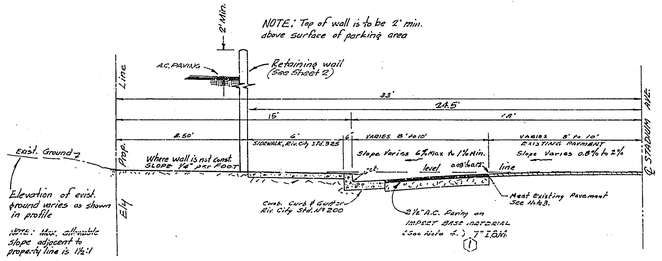

TYPICAL SECTION
STADIUM AVENUE
STA. 0+47 TO STA. 2+60
SCALE 1"=4'

GENERAL NOTES

1. All Construction shall be in accordance with Standards and Specifications No. 461 of the City of Riverside Department of Public Works.
2. It shall be the responsibility of the Contractor to clear the Right of Way in accordance with the provisions of law as it affects each utility including irrigation lines and appurtenances, and at no extra cost to the City of Riverside.
3. Trim edge of Existing Paving to smooth straight line and even lay as required to produce smooth crown section, all as directed in the field by the City Engineer. Remove exist paving and replace as necessary to meet max. cross section slope conditions.
4. Import Base Material requirements will be determined by the city of Riverside after the rough grading has been completed.
5. Prime Coat & paint binder required
6. Remove All Trees That Will Interefere With Construction.

F.B. 730-70

J. F. DAVIDSON - CIVIL ENGINEER
R.E. NO. 852
RIVERSIDE, CALIFORNIA
APPROVED BY J. F. Davidson DATE 1-31-63

CITY OF RIVERSIDE, CALIFORNIA
DEPARTMENT OF PUBLIC WORKS

STREET PLAN & PROFILE
STADIUM AVENUE
S'LY OF 14TH ST.
R-18-623

HORIZ. SCALE 1"=40' VERT. SCALE 1"=4'

REVISIONS		
MARK	DATE	DESCRIPTION
1	4-11-63	Add Base requirement

DESIGNED BY
DRAWN BY
CHECKED BY
RECOMMENDED BY ASSISTANT CITY ENGINEER
APPROVED BY Director of Public Works
DATE 3-27-63
NO. R-670
SHEET 1 OF 2
2704