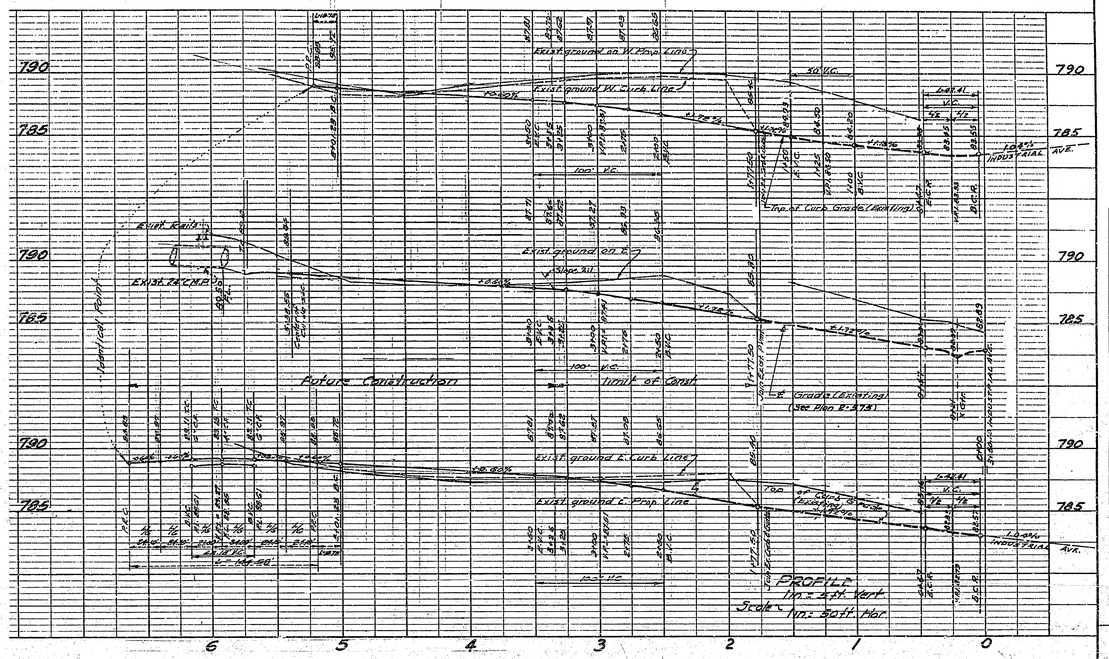

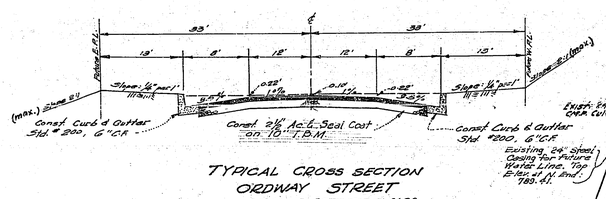

TYPICAL CROSS SECTION
ORDWAY STREET
Sta. 1+77.50 to Sta. 5+01.23
No Scale

General Notes

1. All work and materials shall comply with the Specifications No 461 Standards of the City of Riverside, Department of Public works.
2. If the owner desires to reduce the requirement for imported base material, additional soil tests may be taken at owners expense after street is prepared to rough grade. Owner shall contact Inspection Div. Dept. of Public Works before making tests. The City of Riverside will make a test of base material in place before paving can be installed; results of this test must indicate the base material is satisfactory to the Inspection Division.
3. BENCH MARK is R.R. spike in pole # 15107-J of N.E. corner of Industrial Ave and Fremont St. Elev. 777.10
4. The Contractor is required to take due precautionary measures to protect the utilities or structures shown and any other utilities or structures on the site. It shall be the Contractor's responsibility to notify the owners of the Utilities or structures concerned before starting work.
5. Prime coat and paint binder are required.
6. It shall be the responsibility of the Contractor to clear the right of way in accordance with the provisions of law as it affects each utility including irrigation lines and appurtenances and at no extra expense to the City of Riverside.

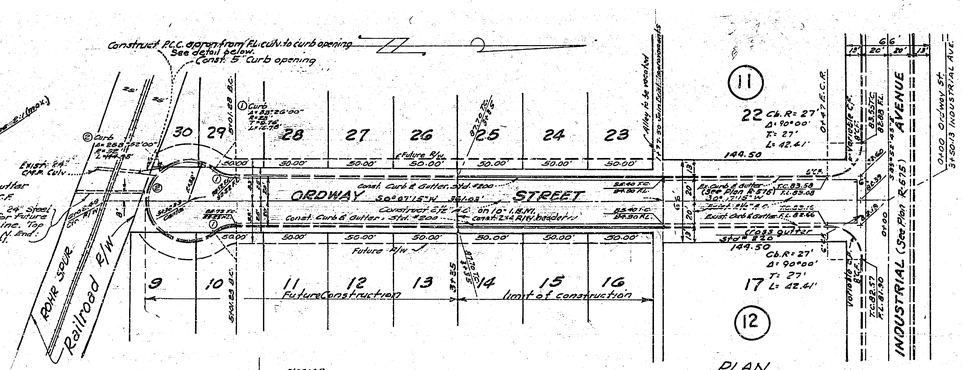

PLAN
Scale: 1in = 50ft.

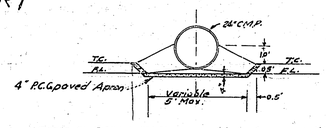

DETAIL - P.C. concrete paved apron from exist. 24" culvert to curb line
Scale 1" = 3'

REVISIONS		
MARK	DATE	DESCRIPTION

CITY OF RIVERSIDE CALIFORNIA
DEPARTMENT OF PUBLIC WORKS

STREET PLANS AND PROFILES ORDWAY ST.
FROM INDUSTRIAL AVE. TO ROHR SPUR

McKEE & CRAWLEY
SURVEYORS AND ENGINEERS
Riverside California
Approved George O. Crawley R.E. 9465 Date 1-17-63

DESIGNED BY
DRAWN BY
CHECKED BY Ron
ADO
RECOMMENDED BY
ASSISTANT CITY ENGINEER
APPROVED BY
DIRECTOR OF PUBLIC WORKS
DATE 3-29-63

R-673
SHEET 1 OF 1

PLATE 1 - PLAN PROFILE O. & R. & E. STANDARD
REPORTED A. CRAWLEY
K & E CO. No. 340-10
CROSS SECTION

PROFILE
SURVEYED
PLOTTED
HORIZ. CURVES
VERT. CURVES
CHECKED
STRUCTURE NOTES
NOTE BOOK
NO.
BY
DATE

PLAN
SURVEYED
PLOTTED
ALIGNMENT CHECKED
RT. OF WAY CHECKED
NOTE BOOK
NO.
BY
DATE

Indexed wdg