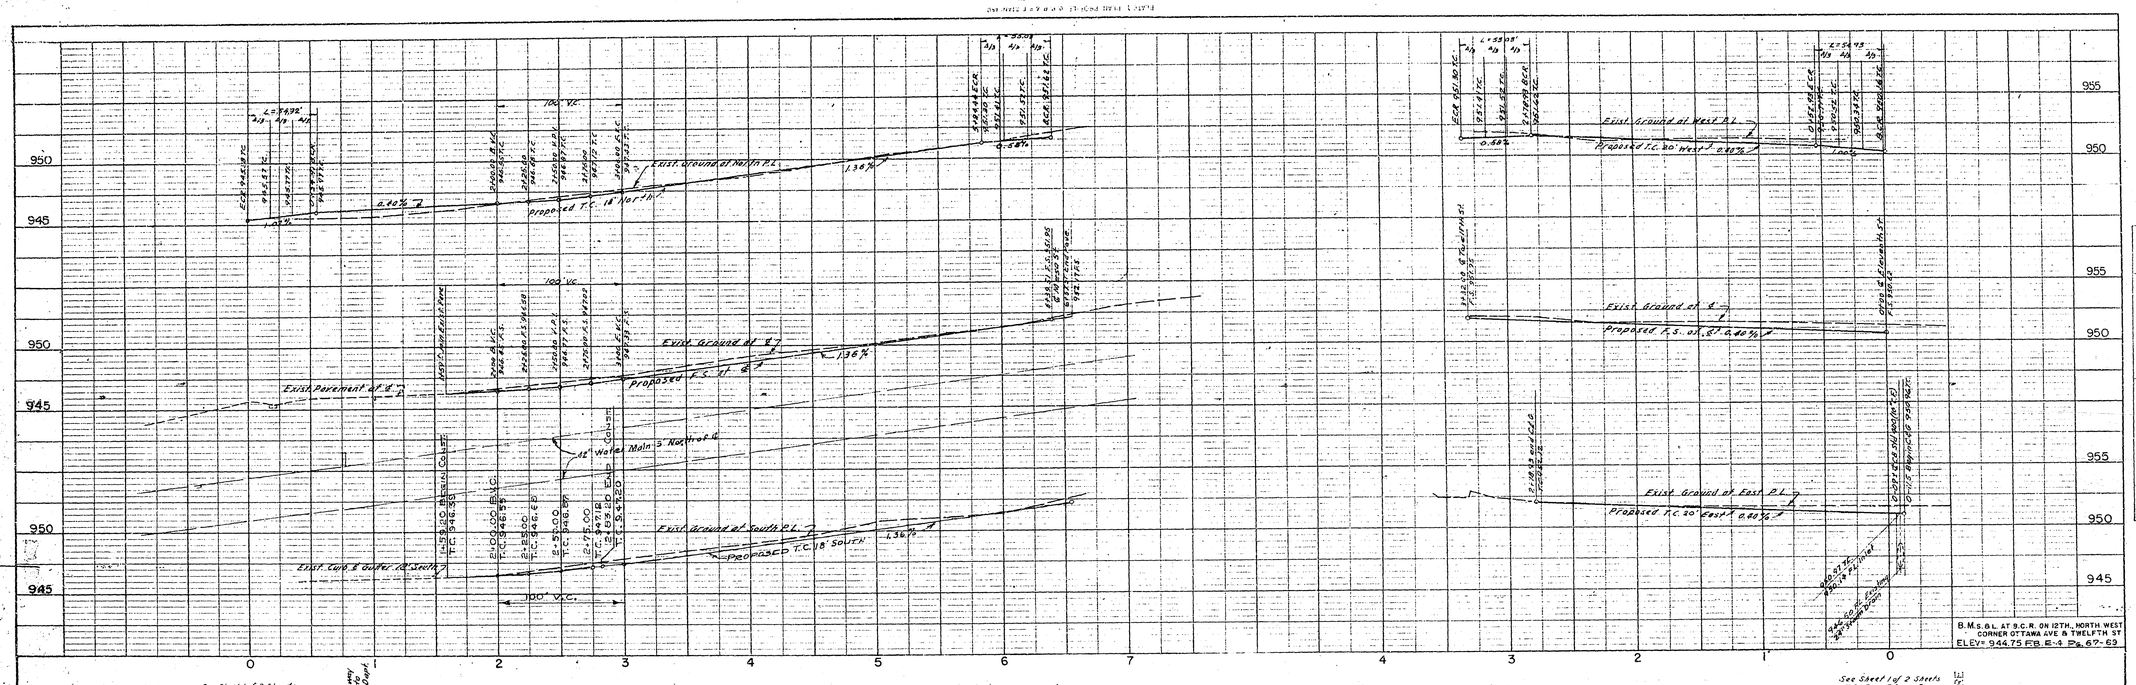

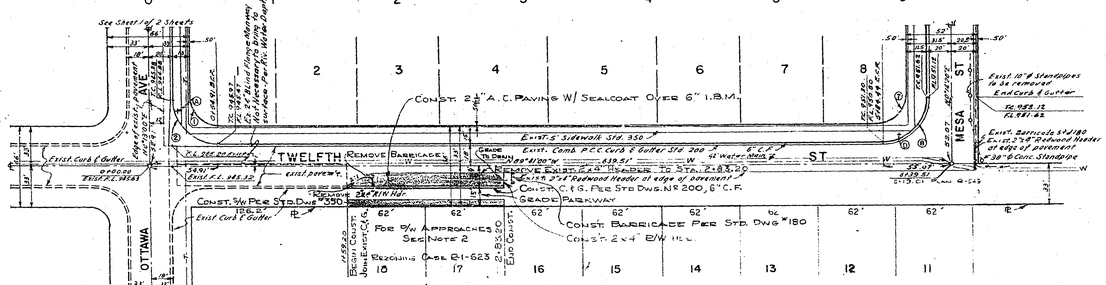

TYPICAL SECTION OF TWELFTH ST
FROM STA. 1+59± TO STA. 2+83.20
SCALE 1"=5'

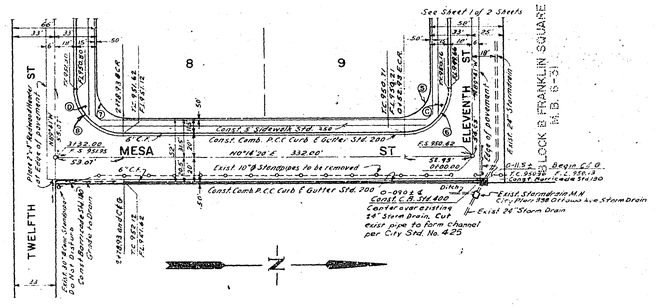

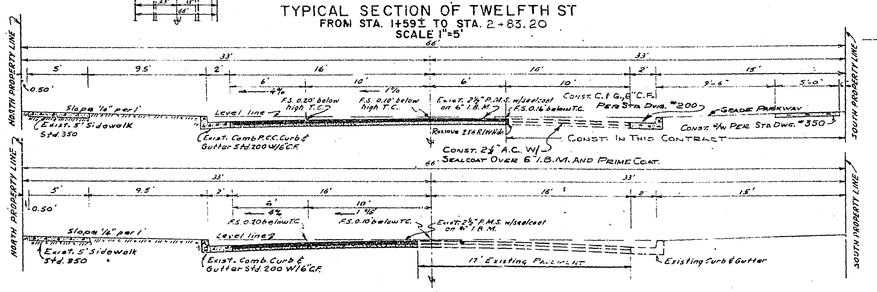

TYPICAL SECTION OF TWELFTH ST
FROM STA. 0+54.91 TO STA. 1+59±
SCALE 1"=5'

NOTES:

1. All Construction Shall Be In Accordance With The City Of Riverside Std. Spec. No. 461
2. Size And Location Of D/W Approaches To Be Determined By Owner In Conformance With Std. Dwg. No. 302
3. It Shall Be The Responsibility Of The Contractor To Clear The Right Of Way In Accordance With The Provision Of Law As It Affects Each Utility, Including Irrigation Lines And Appurtenances, And At No Cost To The City Of Riverside

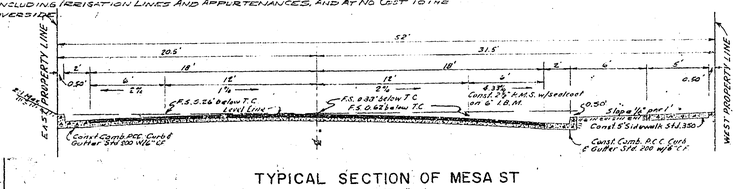

TYPICAL SECTION OF MESA ST
SCALE 1"=5'

CITY OF RIVERSIDE, CALIFORNIA
DEPARTMENT OF PUBLIC WORKS

STREET PLAN & PROFILE
TWELFTH STREET
SOUTH SIDE, OTTAWA TO MESA
REZONING CASE R-1-623

HORZ-1"=50' VERT-1"=5'

APPROVED OAP/HAW
DIRECTOR OF PUBLIC WORKS
Date 2-21-63

No. R 675
Sheet 1 of 1

PROFILE
NOTE BOOK
NO.
SURVEYED
PLOTTED
GRADES CHECKED
B.M.'S NOTED
STRUCTURE NOTES NO. CH. NO.
BY
DATE

PLAN
SURVEYED
PLOTTED
NOTE BOOK
NO.
BY
DATE